DIVISION OF ENVIRONMENTAL HEALTH
ON-SITE WASTEWATER SECTION

PROPERTY ID #: _____
COUNTY: _____

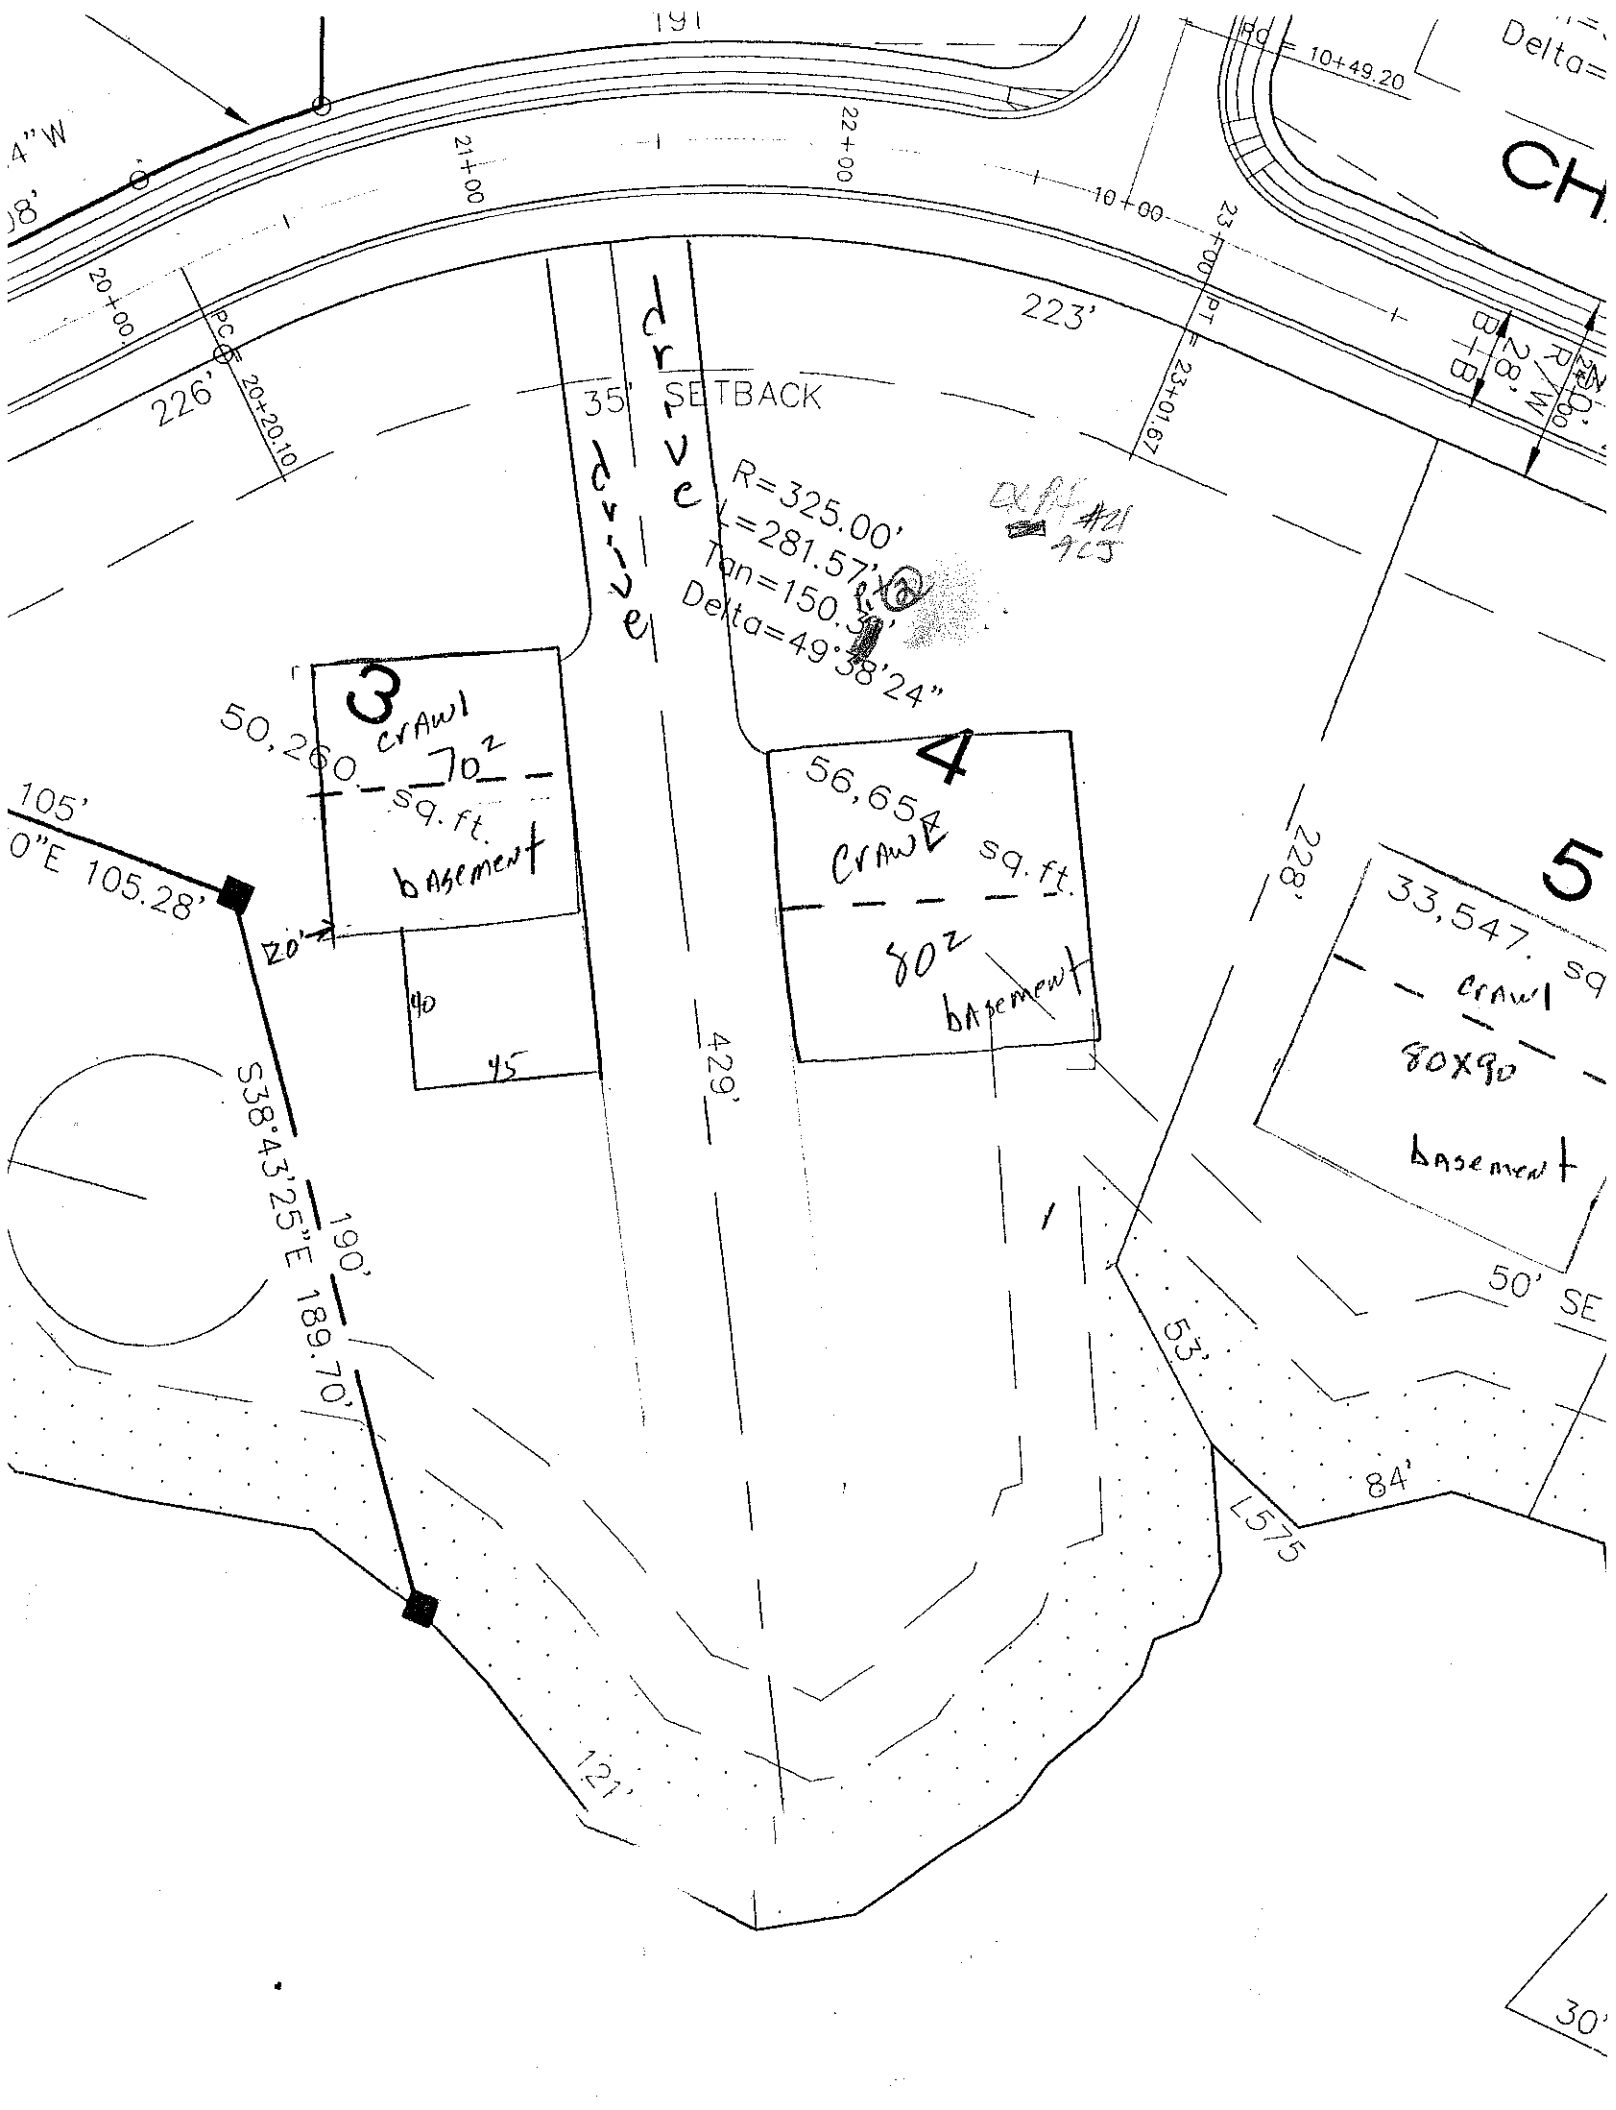
SOIL/SITE EVALUATION
for ON-SITE WASTEWATER SYSTEM

OWNER: CRS APPLICANT: _____
ADDRESS: _____ APPLICATION DATE: _____ DATE EVALUATED: 8-7-98
PROPOSED FACILITY: _____ PROPOSED DESIGN FLOW (.1949): _____ PROPERTY SIZE: _____
LOCATION OF SITE: Lot 4, phase 1B Ike St PROPERTY RECORDED: _____
WATER SUPPLY: ☐ Private ☐ Public ☐ Well ☐ Spring ☐ Other _____
EVALUATION METHOD: ☐ Auger Boring ☐ Pit ☐ Cut
TYPE OF WASTEWATER: ☐ Sewage ☐ Industrial Process ☐ Mixed

PROFILE #	.1940 LANDSCAPE POSITION/ SLOPE %	HORIZON DEPTH (IN.)	SOIL MORPHOLOGY (.1941) .1941 STRUCTURE/ TEXTURE	SOIL MORPHOLOGY (.1941) .1941 CONSISTENCE/ MINERALOGY	OTHER PROFILE FACTORS .1942 SOIL WETNESS/ COLOR	OTHER PROFILE FACTORS .1943 SOIL DEPTH	OTHER PROFILE FACTORS .1956 SAPRO CLASS	OTHER PROFILE FACTORS .1944 RESTR HORIZ	PROFILE CLASS & LTAR
1	TCS #21	0-3	gr brwn l	fr					PS .3
		3-26	[illegible]	fr SP					
		26-36	sl mtly y cl	fr mn l sap	Pervasive gr/brn				
2		0-8	gr brwn l	fr					PS .3
		8-32	mtly RC	fr ss sp					
		32-48	sdy y cl	fr ss sp	mn l sap				
3									
4									

DESCRIPTION	INITIAL SYSTEM	REPAIR SYSTEM
Available Space (.1945)		
System Type(s)		
Site LTAR		

OTHER FACTORS (.1946): _____
SITE CLASSIFICATION (.1948): _____
EVALUATED BY: _____
OTHER(S) PRESENT: _____


191
Delta=
CH
10+49.20
4"W
08'
21+00
22+00
10+00
23+00
20+00
PC
20+20.10
226'
223'
35' SETBACK
drive
drive
R=325.00'
L=281.57'
Tan=150.37'
Delta=49°38'24"
23+01.67
#21
3
crawl
50,260 sq. ft.
70²
basement
4
56,654 sq. ft.
crawl
80²
basement
5
33,547 sq
crawl
80x90
basement
105'
0"E 105.28'
20'
90
45
429'
228'
S38°43'25"E 189.70'
190'
121'
53'
84'
L575
50' SE
30'