DIVISION OF ENVIRONMENTAL HEALTH
ON-SITE WASTEWATER SECTION

PROPERTY ID #: _____
COUNTY: _____

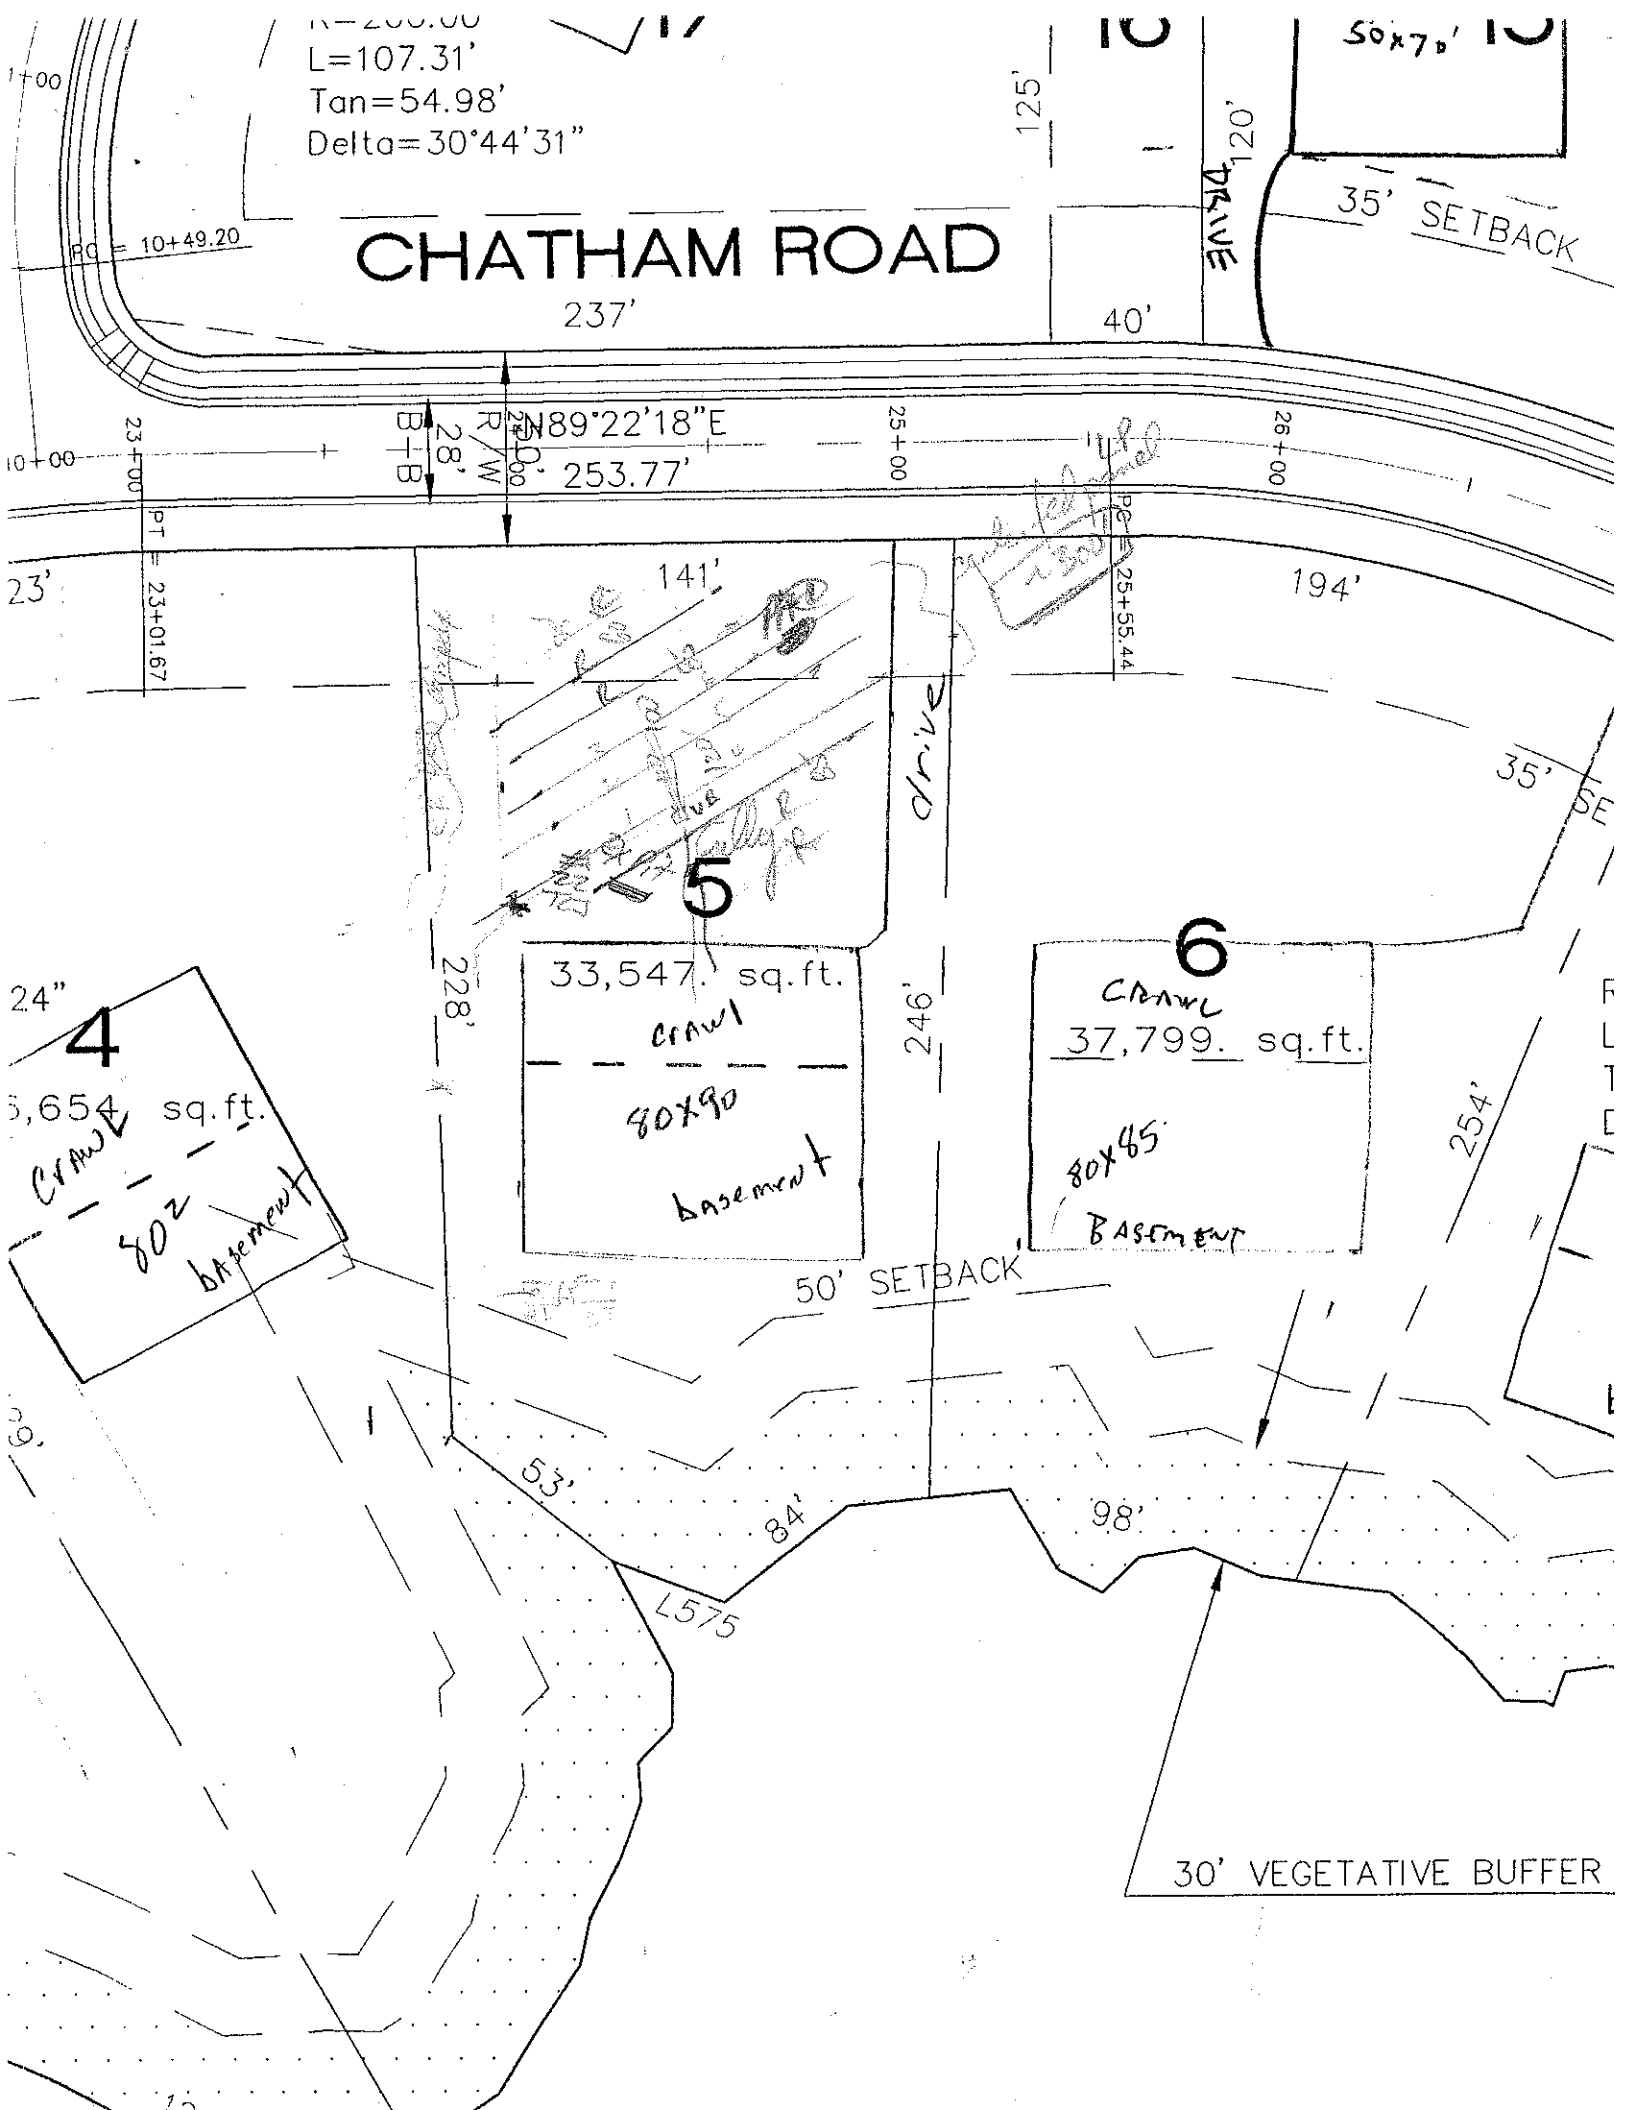
SOIL/SITE EVALUATION
for ON-SITE WASTEWATER SYSTEM

OWNER: CRI APPLICANT: _____
ADDRESS: _____ APPLICATION DATE: _____ DATE EVALUATED: 8-7-18
PROPOSED FACILITY: _____ PROPOSED DESIGN FLOW (.1949): _____ PROPERTY SIZE: _____
LOCATION OF SITE: Lot 5 phase 1B Left PROPERTY RECORDED: _____
WATER SUPPLY: ☐ Private ☐ Public ☐ Well ☐ Spring ☐ Other _____
EVALUATION METHOD: ☐ Auger Boring ☐ Pit ☐ Cut
TYPE OF WASTEWATER: ☐ Sewage ☐ Industrial Process ☐ Mixed

PROFILE #	.1940 LANDSCAPE POSITION/ SLOPE %	HORIZON DEPTH (IN.)	SOIL MORPHOLOGY (.1941) .1941 STRUCTURE/ TEXTURE	SOIL MORPHOLOGY (.1941) .1941 CONSISTENCE/ MINERALOGY	OTHER PROFILE FACTORS .1942 SOIL WETNESS/ COLOR	OTHER PROFILE FACTORS .1943 SOIL DEPTH	OTHER PROFILE FACTORS .1956 SAPRO CLASS	OTHER PROFILE FACTORS .1944 RESTR HORIZ	PROFILE CLASS & LTAR
1		0-7	sil	fr					PS .3
		7-36	mod sbk RC	fr SP					
		36-50	w sbk yrch	Dec Ltr in Lap temp					
2		0-6	fr loam	fr					PS .3
		6-60	mod MB RC	fr SP					
			few fine distinct mottles						
3									
4									

DESCRIPTION	INITIAL SYSTEM	REPAIR SYSTEM
Available Space (.1945)		
System Type(s)		
Site LTAR		

OTHER FACTORS (.1946): _____
SITE CLASSIFICATION (.1948): _____
EVALUATED BY: _____
OTHER(S) PRESENT: _____


L=107.31'
Tan=54.98'
Delta=30°44'31"
CHATHAM ROAD
237'
40'
125'
120'
DRIVE
35' SETBACK
50x70'
PC = 10+49.20
N89°22'18"E
253.77'
28' B+B
25' R/W
23+00
PT = 23+01.67
25+00
PC = 25+55.44
26+00
141'
194'
23'
drive
35' SE
5
33,547. sq.ft.
crawl
80x90
basement
228'
246'
6
crawl
37,799. sq.ft.
80x85
basement
254'
4
sq.ft.
crawl
80z
basement
50' SETBACK
53'
84'
98'
L575
30' VEGETATIVE BUFFER