DEPARTMENT OF ENVIRONMENT, HEALTH, AND NATURAL RESOURCES
DIVISION OF ENVIRONMENTAL HEALTH
ON-SITE WASTEWATER SECTION

PROPERTY ID #: _____
COUNTY: _____

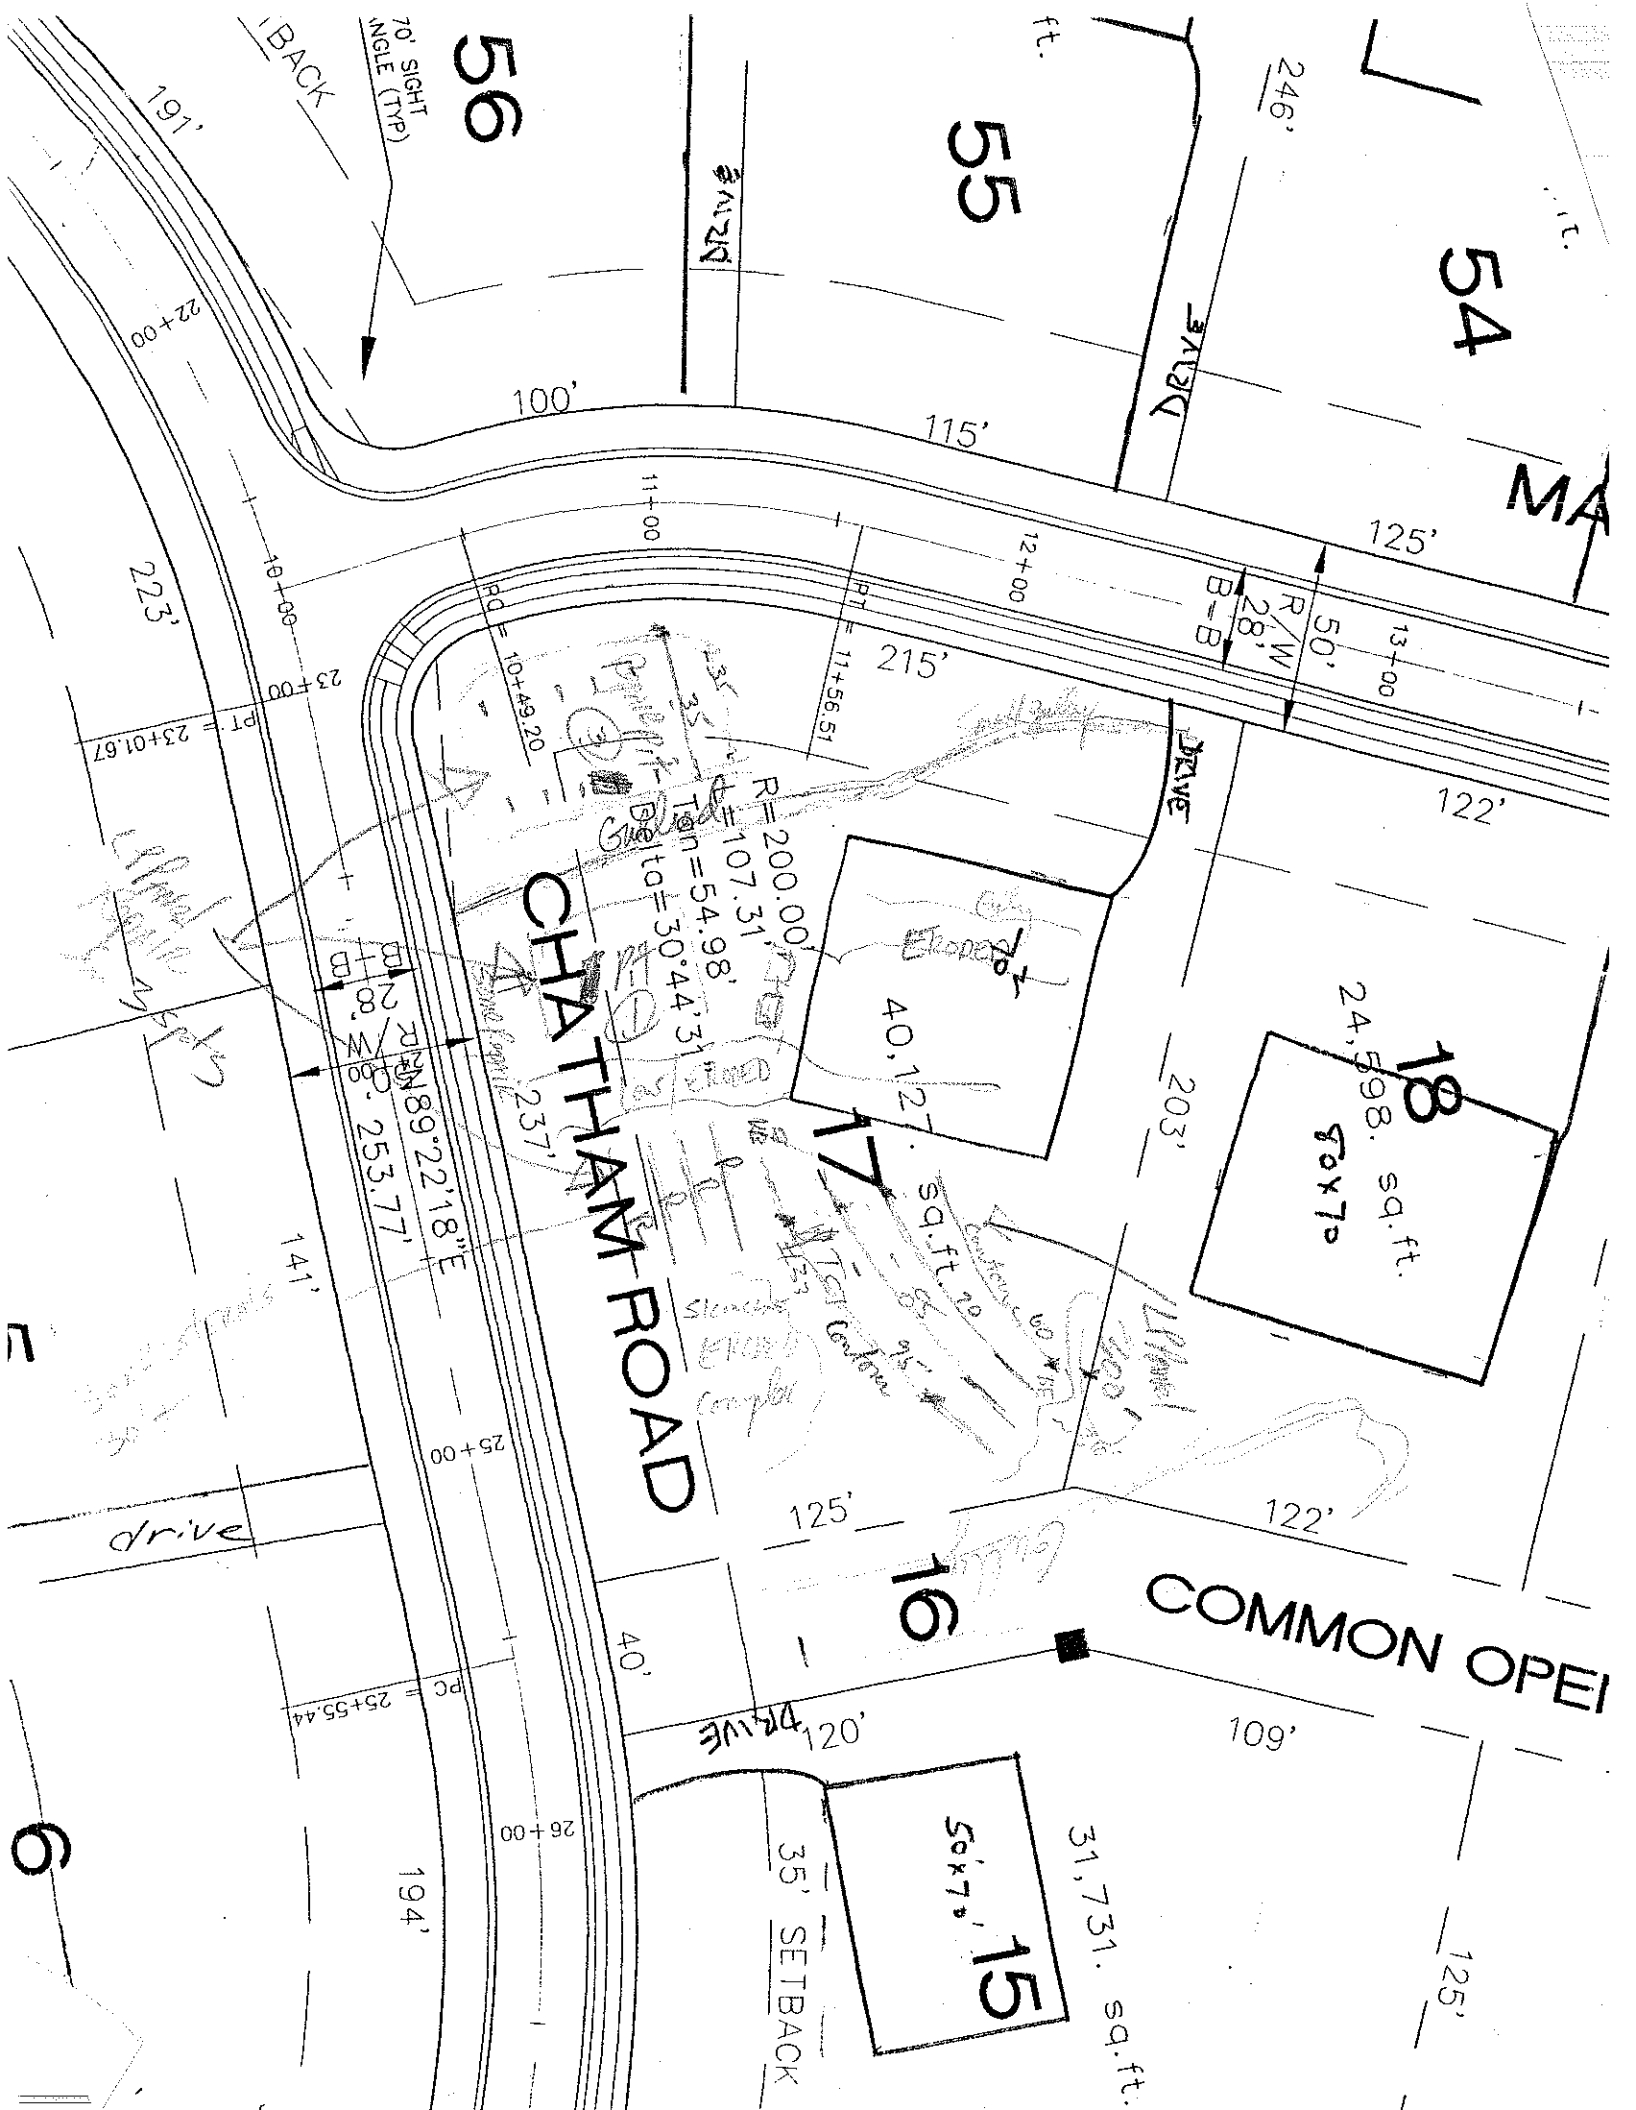
SOIL/SITE EVALUATION
for ON-SITE WASTEWATER SYSTEM

OWNER: OK APPLICANT: _____
ADDRESS: _____ APPLICATION DATE: _____ DATE EVALUATED: 6-11-98
PROPOSED FACILITY: _____ PROPOSED DESIGN FLOW (.1949): _____ PROPERTY SIZE: _____
LOCATION OF SITE: Lot 17 phase 1B The Pt. PROPERTY RECORDED: _____
WATER SUPPLY: ☐ Private ☐ Public ☐ Well ☐ Spring ☐ Other _____
EVALUATION METHOD: ☐ Auger Boring ☐ Pit ☐ Cut
TYPE OF WASTEWATER: ☐ Sewage ☐ Industrial Process ☐ Mixed

PROFILE #	.1940 LAND-SCAPE POSITION/ SLOPE %	HORI-ZON DEPTH (IN.)	SOIL MORPHOLOGY (.1941) .1941 STRUCTURE/ TEXTURE	.1941 CONSISTENCE/ MINERALOGY	OTHER PROFILE FACTORS .1942 SOIL WETNESS/ COLOR	.1943 SOIL DEPTH	.1956 SAPRO CLASS	.1944 RESTR HORIZ	PROFILE CLASS & LTAR
1		0-7	brn sl	fr					PS .3
		7-43	wk sbk rc/sl	fr SS/P					
			interstrat w/ Clo @ 34"						
2	#33 XCD	0-5	gr brn sl	fr					PS .3 @ 45"
		5-24	m sbk/gr RC	fr SS/P					
		24-45	mfsbk RCl	interstrat fr SS/P					
		45-53	(C-B) mott-RCl	L/SL SP					
			WD CSAP	impervious					
3		0-8	brn sl						PS .3 @ 40"
		8-24	wk fsbk RCl	fr SS/P					
		24-42	mott blk/lt RCl	fr/fi SL/CL SP					
		42-44	bed rock (on new well location 5/22/98)						
			SAP						
4									

DESCRIPTION	INITIAL SYSTEM	REPAIR SYSTEM
Available Space (.1945)		
System Type(s)		
Site LTAR		

OTHER FACTORS (.1946): _____
SITE CLASSIFICATION (.1948): _____
EVALUATED BY: _____
OTHER(S) PRESENT: _____


56
55
54
191'
246'
100'
115'
125'
50'
R/W
28'
B=B
223'
215'
122'
203'
141'
125'
122'
40'
120'
109'
194'
CHATHAM ROAD
drive
drive
drive
drive
17
18
16
15
40,127. sq.ft.
24,598. sq.ft.
50x70
50x70
31,731. sq.ft.
35' SETBACK
COMMON OPEN
R=200.00'
L=107.31'
T=54.98'
Δ=30°44'31"
N89°22'18"E
253.77'
PC = 25+55.44
PT = 23+01.67
PT = 11+56.51
PC = 10+49.20