DIVISION OF ENVIRONMENTAL HEALTH
ON-SITE WASTEWATER SECTION

PROPERTY ID #: _____
COUNTY: _____

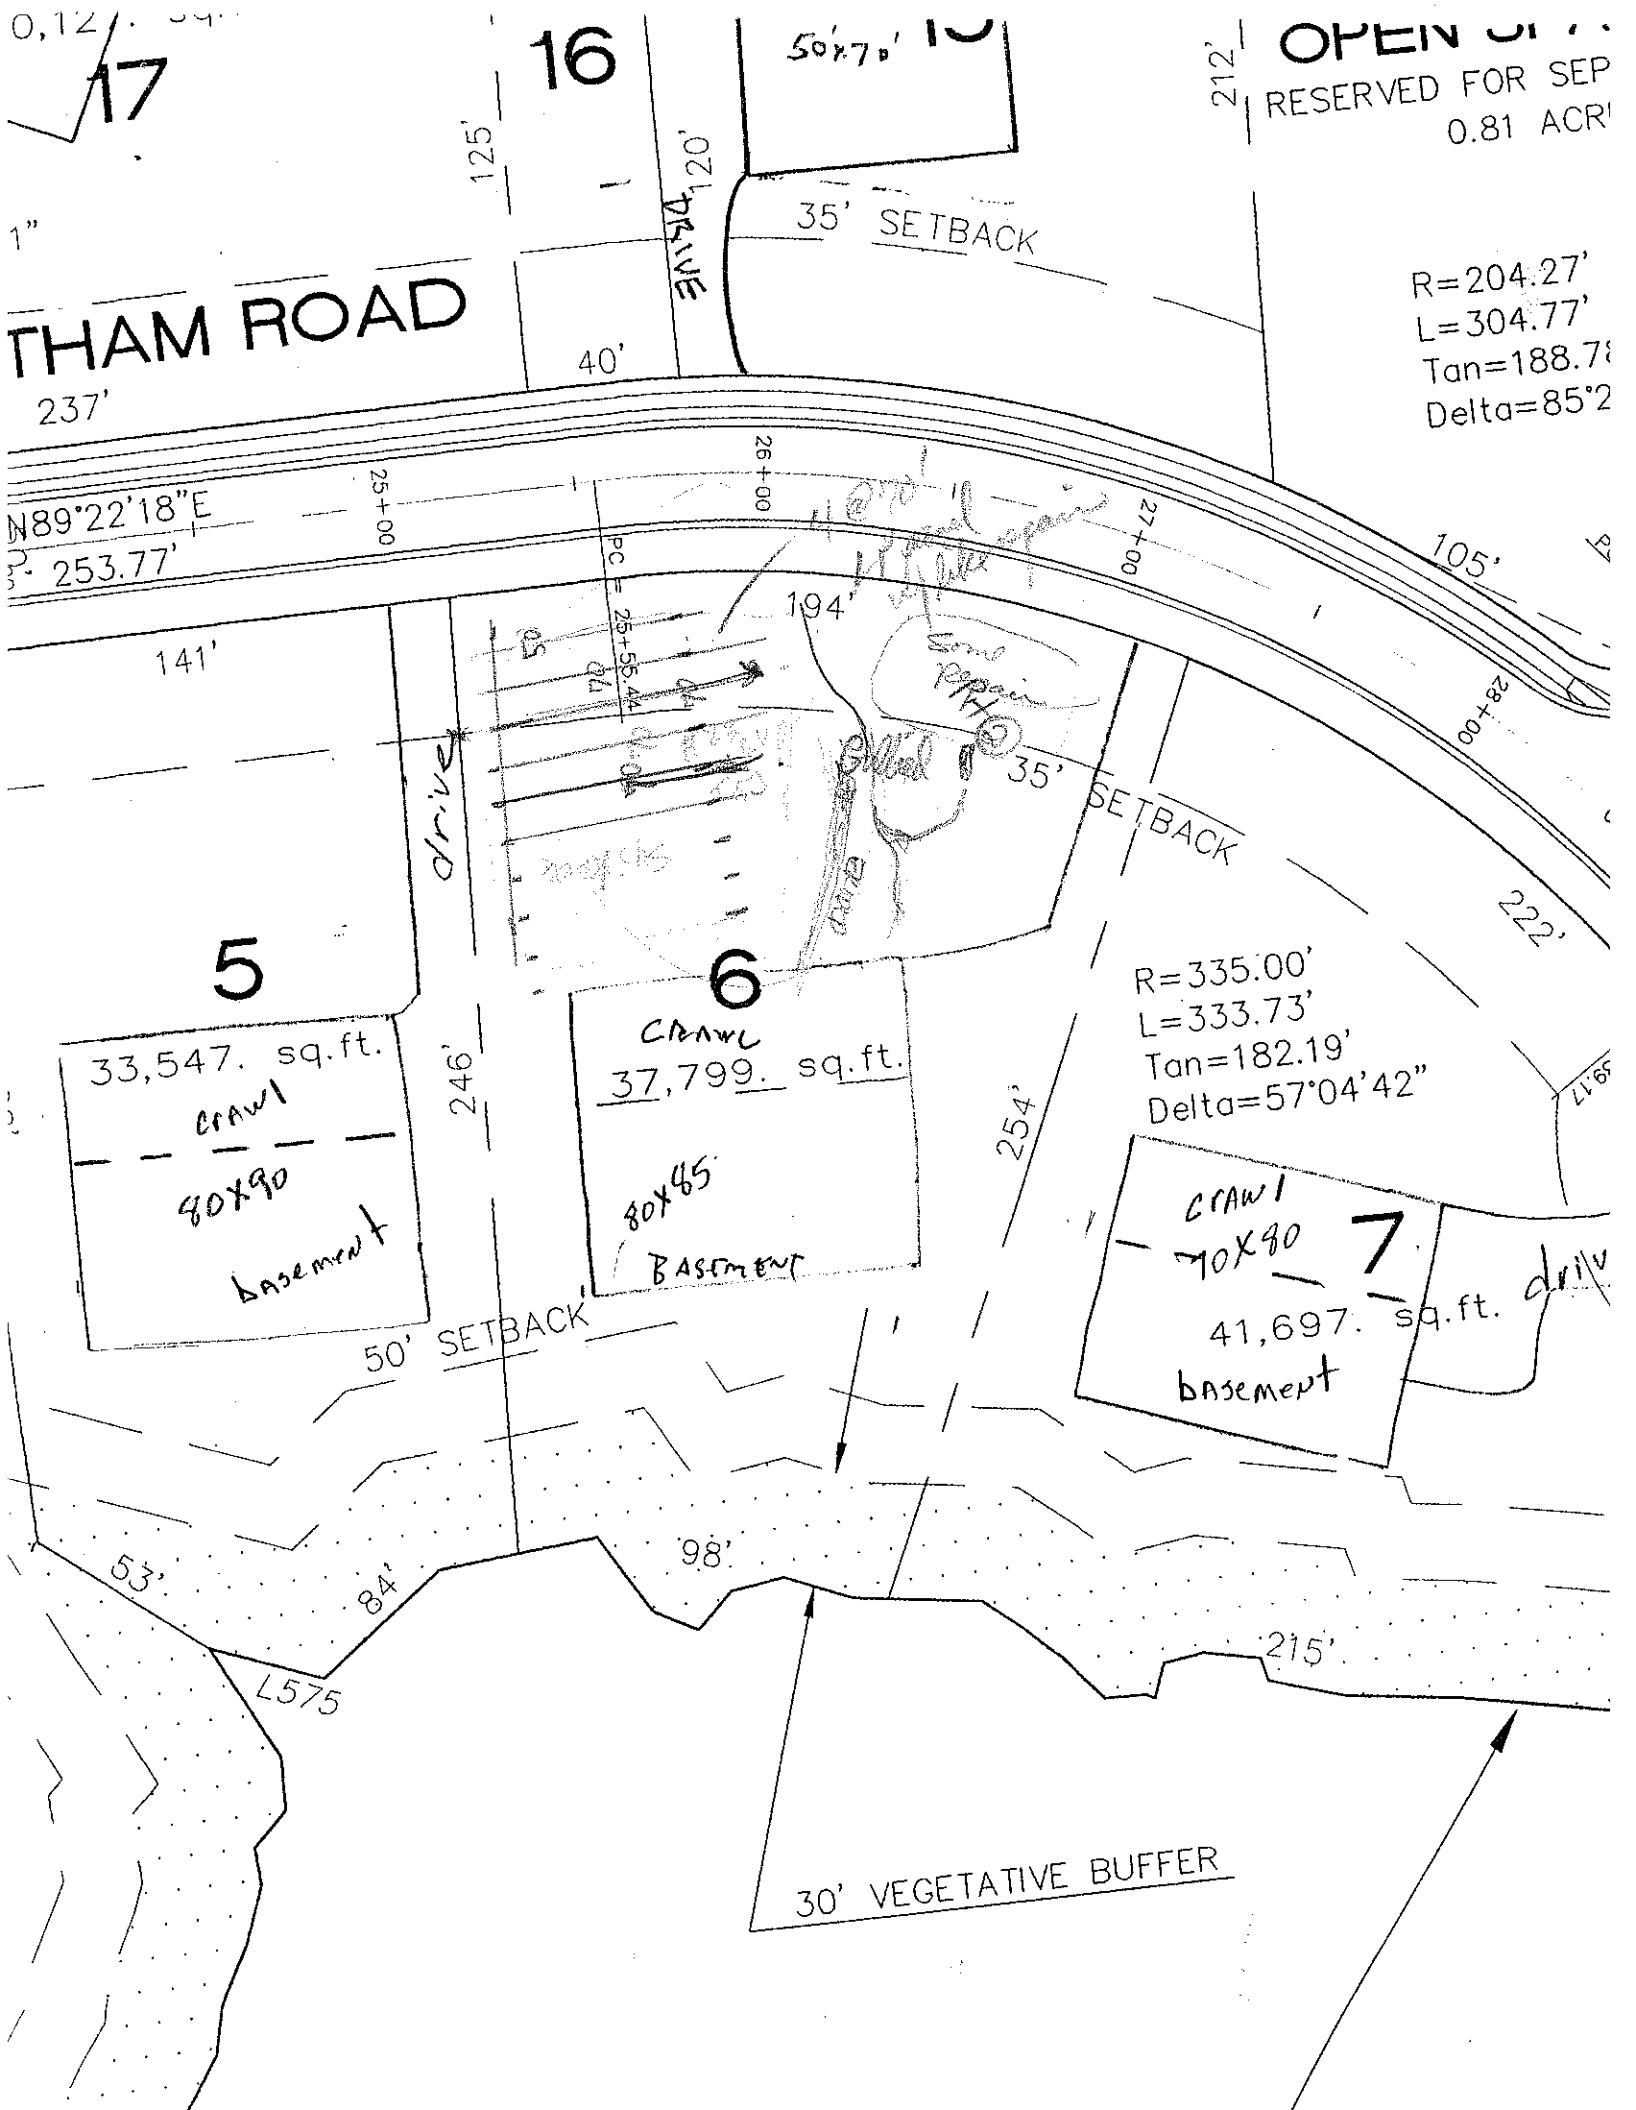
SOIL/SITE EVALUATION
for ON-SITE WASTEWATER SYSTEM

OWNER: CRE APPLICANT: _____
ADDRESS: _____ APPLICATION DATE: _____ DATE EVALUATED: 8-7-98
PROPOSED FACILITY: _____ PROPOSED DESIGN FLOW (.1949): _____ PROPERTY SIZE: _____
LOCATION OF SITE: Lot 6 plane 1B Theft. PROPERTY RECORDED: _____
WATER SUPPLY: ☐ Private ☐ Public ☐ Well ☐ Spring ☐ Other _____
EVALUATION METHOD: ☐ Auger Boring ☐ Pit ☐ Cut
TYPE OF WASTEWATER: ☐ Sewage ☐ Industrial Process ☐ Mixed

PROFILE #	.1940 LANDSCAPE POSITION/ SLOPE %	HORIZON DEPTH (IN.)	SOIL MORPHOLOGY (.1941) .1941 STRUCTURE/ TEXTURE	.1941 CONSISTENCE/ MINERALOGY	OTHER PROFILE FACTORS .1942 SOIL WETNESS/ COLOR	.1943 SOIL DEPTH	.1956 SAPRO CLASS	.1944 RESTR HORIZ	PROFILE CLASS & LTAR
1	#23 TCS	0-19	gr sbk sl clay loam sl	fr ss ps					PS .3
		19-41	sbk sc	fr sl ps					
2		0-51	sbk sl clay loam	fr ss ps sp					PS .3
3									
4									

DESCRIPTION	INITIAL SYSTEM	REPAIR SYSTEM
Available Space (.1945)		
System Type(s)		
Site LTAR		

OTHER FACTORS (.1946): _____
SITE CLASSIFICATION (.1948): _____
EVALUATED BY: _____
OTHER(S) PRESENT: _____


17
16
50'x70'
125'
120'
DRIVE
35' SETBACK
THAM ROAD
40'
237'
RESERVED FOR SEP
0.81 ACR
R=204.27'
L=304.77'
Tan=188.7
Delta=85°2
N89°22'18"E
253.77'
25+00
26+00
27+00
28+00
PC = 25+55.44
105'
194'
141'
drive
35' SETBACK
22'
5
33,547. sq.ft.
crawl
40X90
basement
6
crawl
37,799. sq.ft.
80X85
BASEMENT
246'
254'
R=335.00'
L=333.73'
Tan=182.19'
Delta=57°04'42"
crawl
70X80
7
41,697. sq.ft.
basement
50' SETBACK
53'
84'
98'
215'
L575
30' VEGETATIVE BUFFER