DIVISION OF ENVIRONMENTAL HEALTH
ON-SITE WASTEWATER SECTION

PROPERTY ID #: _____
COUNTY: _____

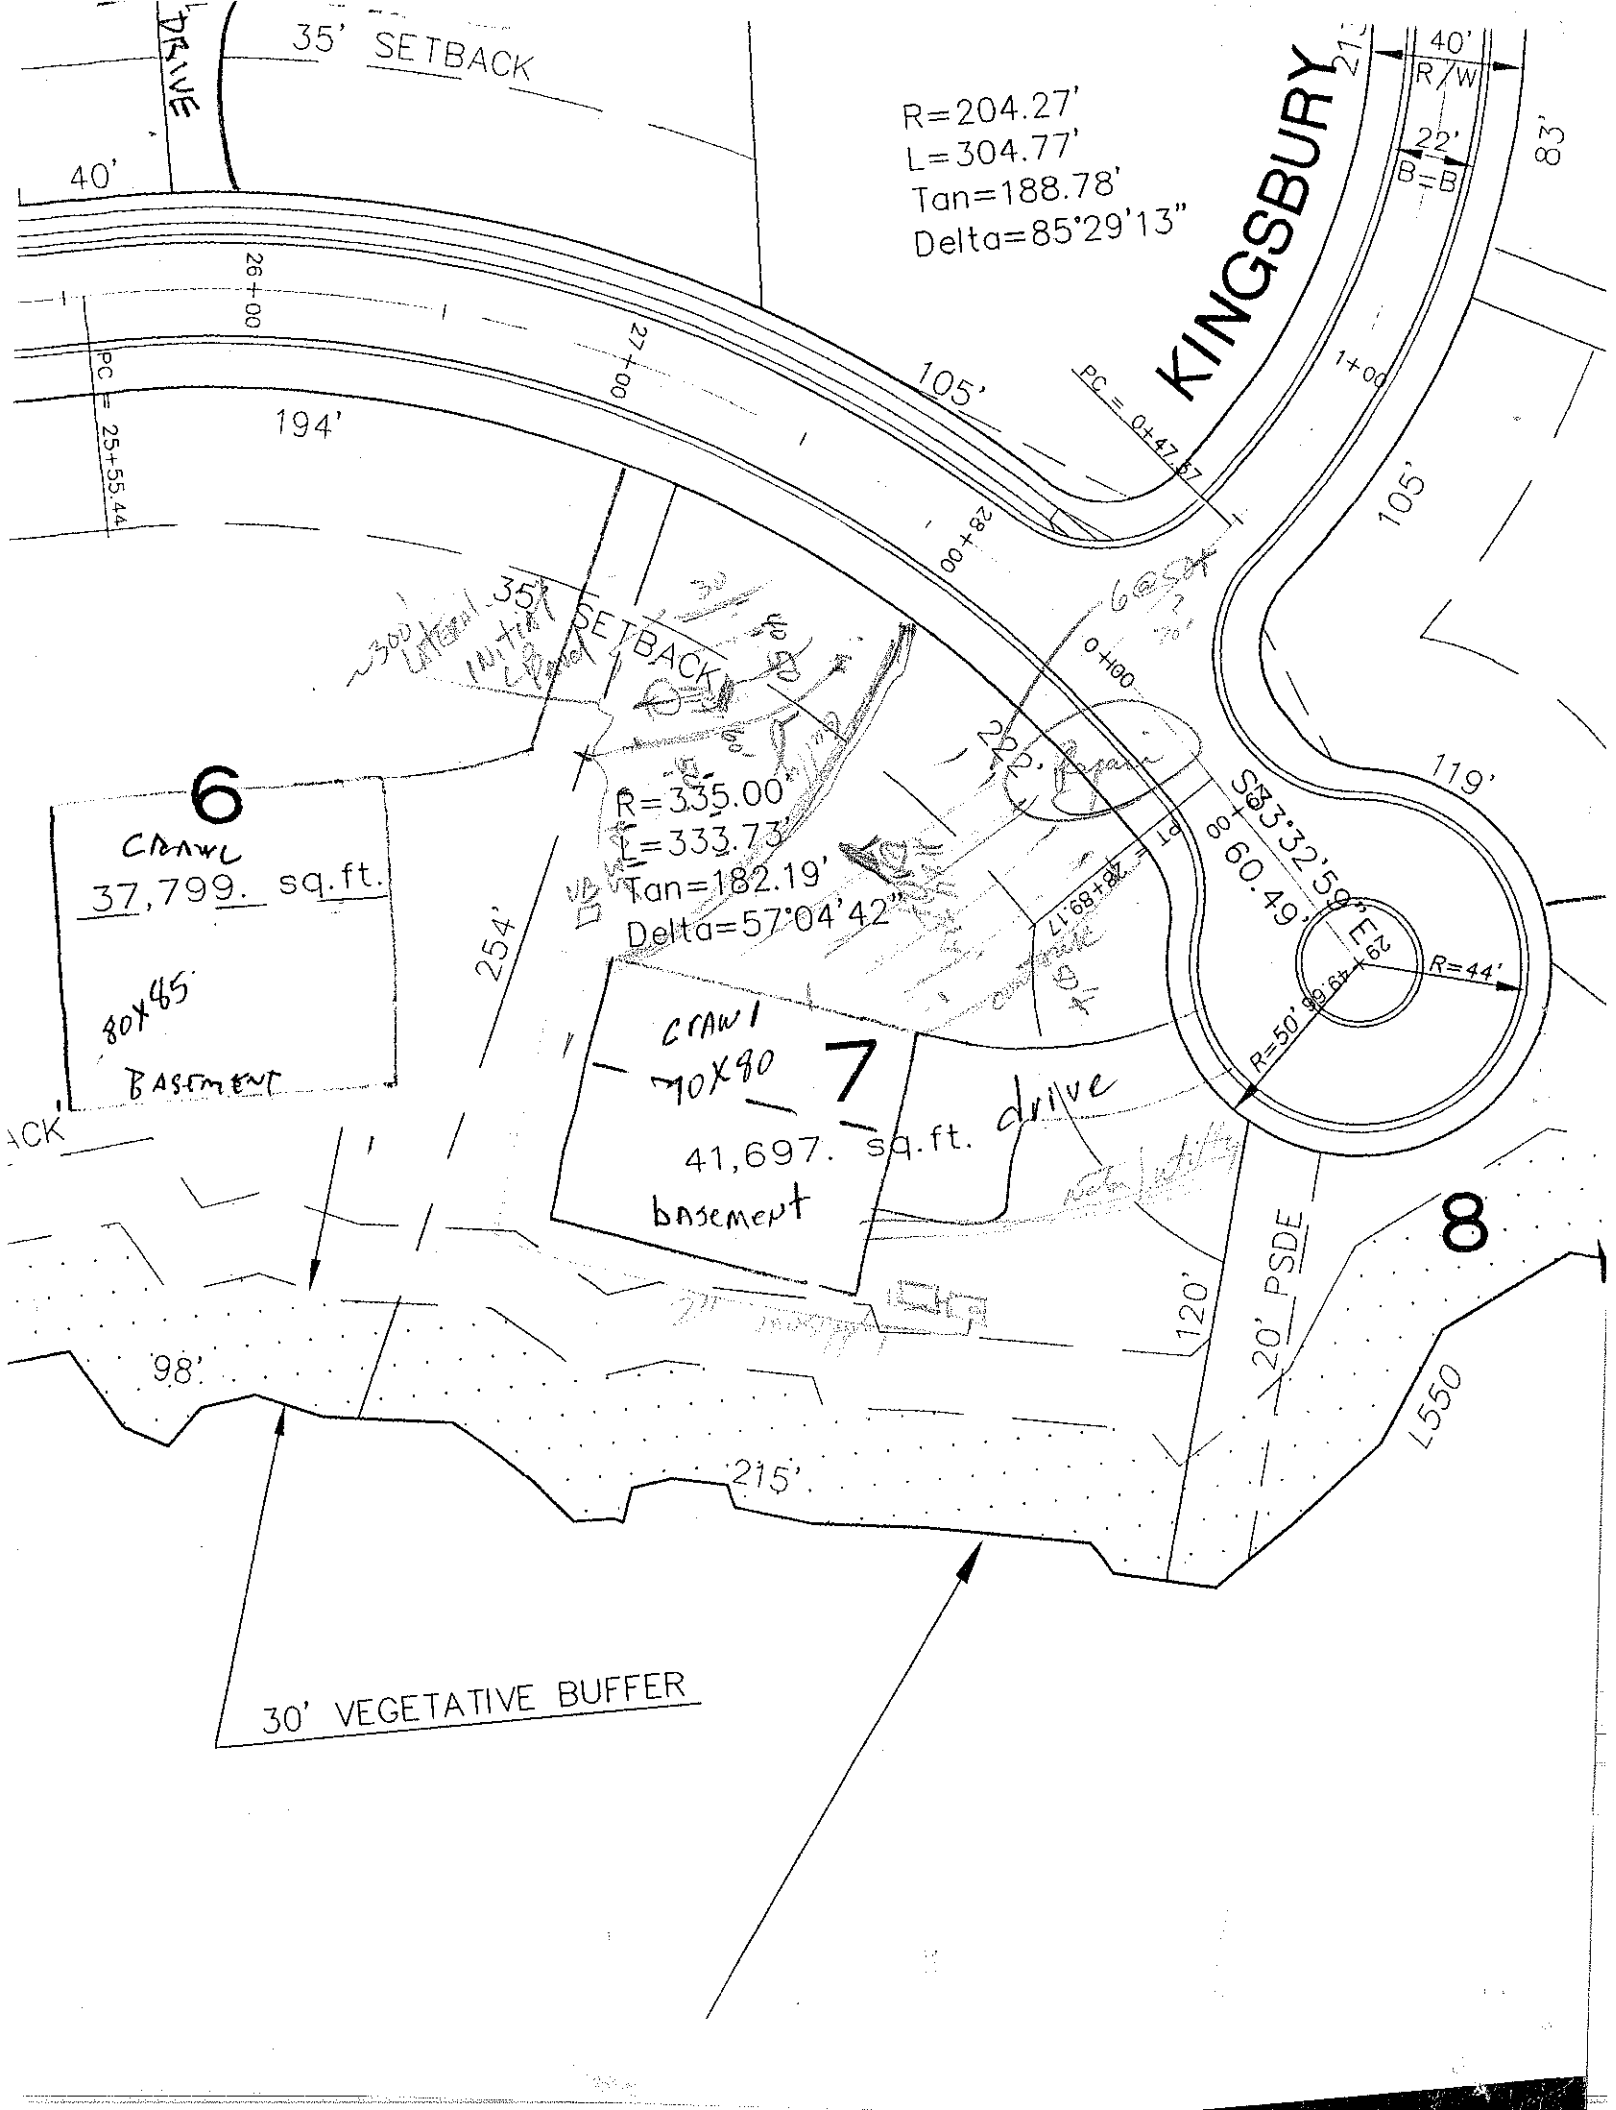
SOIL/SITE EVALUATION
for ON-SITE WASTEWATER SYSTEM

OWNER: CRL APPLICANT: _____
ADDRESS: _____ APPLICATION DATE: _____ DATE EVALUATED: 8-7-98
PROPOSED FACILITY: _____ PROPOSED DESIGN FLOW (.1949): _____ PROPERTY SIZE: _____
LOCATION OF SITE: Lot 7 Phase 1B The Knolls PROPERTY RECORDED: _____
WATER SUPPLY: ☐ Private ☐ Public ☐ Well ☐ Spring ☐ Other _____
EVALUATION METHOD: ☐ Auger Boring ☐ Pit ☐ Cut
TYPE OF WASTEWATER: ☐ Sewage ☐ Industrial Process ☐ Mixed

PROFILE #	.1940 LANDSCAPE POSITION/ SLOPE %	HORIZON DEPTH (IN.)	SOIL MORPHOLOGY (.1941) .1941 STRUCTURE/ TEXTURE	SOIL MORPHOLOGY (.1941) .1941 CONSISTENCE/ MINERALOGY	OTHER PROFILE FACTORS .1942 SOIL WETNESS/ COLOR	.1943 SOIL DEPTH	.1956 SAPRO CLASS	.1944 RESTR HORIZ	PROFILE CLASS & LTAR
1		0-7	scl	fr					PS .3
		7-39	AB RC	fi sbp					
		39-49	sc/cl/sPCL	f ssp					
2	sad 10%	0-7	gr loamy sd	fr					PS .3
		7-29	mod fr sbk RC	fr ssp					
		29-50	mod blky red	firm					
			Rock unit sap						
3									
4									

DESCRIPTION	INITIAL SYSTEM	REPAIR SYSTEM
Available Space (.1945)		
System Type(s)		
Site LTAR		

OTHER FACTORS (.1946): _____
SITE CLASSIFICATION (.1948): _____
EVALUATED BY: _____
OTHER(S) PRESENT: _____


35' SETBACK
DRIVE
40'
R=204.27'
L=304.77'
Tan=188.78'
Delta=85°29'13"
KINGSBURY
40'
R/W
22'
B-B
83'
26+00
27+00
28+00
PC = 25+55.44
194'
105'
PC = 0+47.67
1+00
105'
35' SETBACK
0+00
6
CRAWL
37,799. sq.ft.
80X85
BASEMENT
R=335.00'
L=333.73'
Tan=182.19'
Delta=57°04'42"
254'
S83°32'59"E
60.49'
119'
29+89.17
R=44'
R=50'
CRAWL
70X90
7
41,697. sq.ft.
basement
drive
8
120'
20' PSDE
98'
215'
L550
30' VEGETATIVE BUFFER