DIVISION OF ENVIRONMENTAL HEALTH
ON-SITE WASTEWATER SECTION

PROPERTY ID #: _____
COUNTY: _____

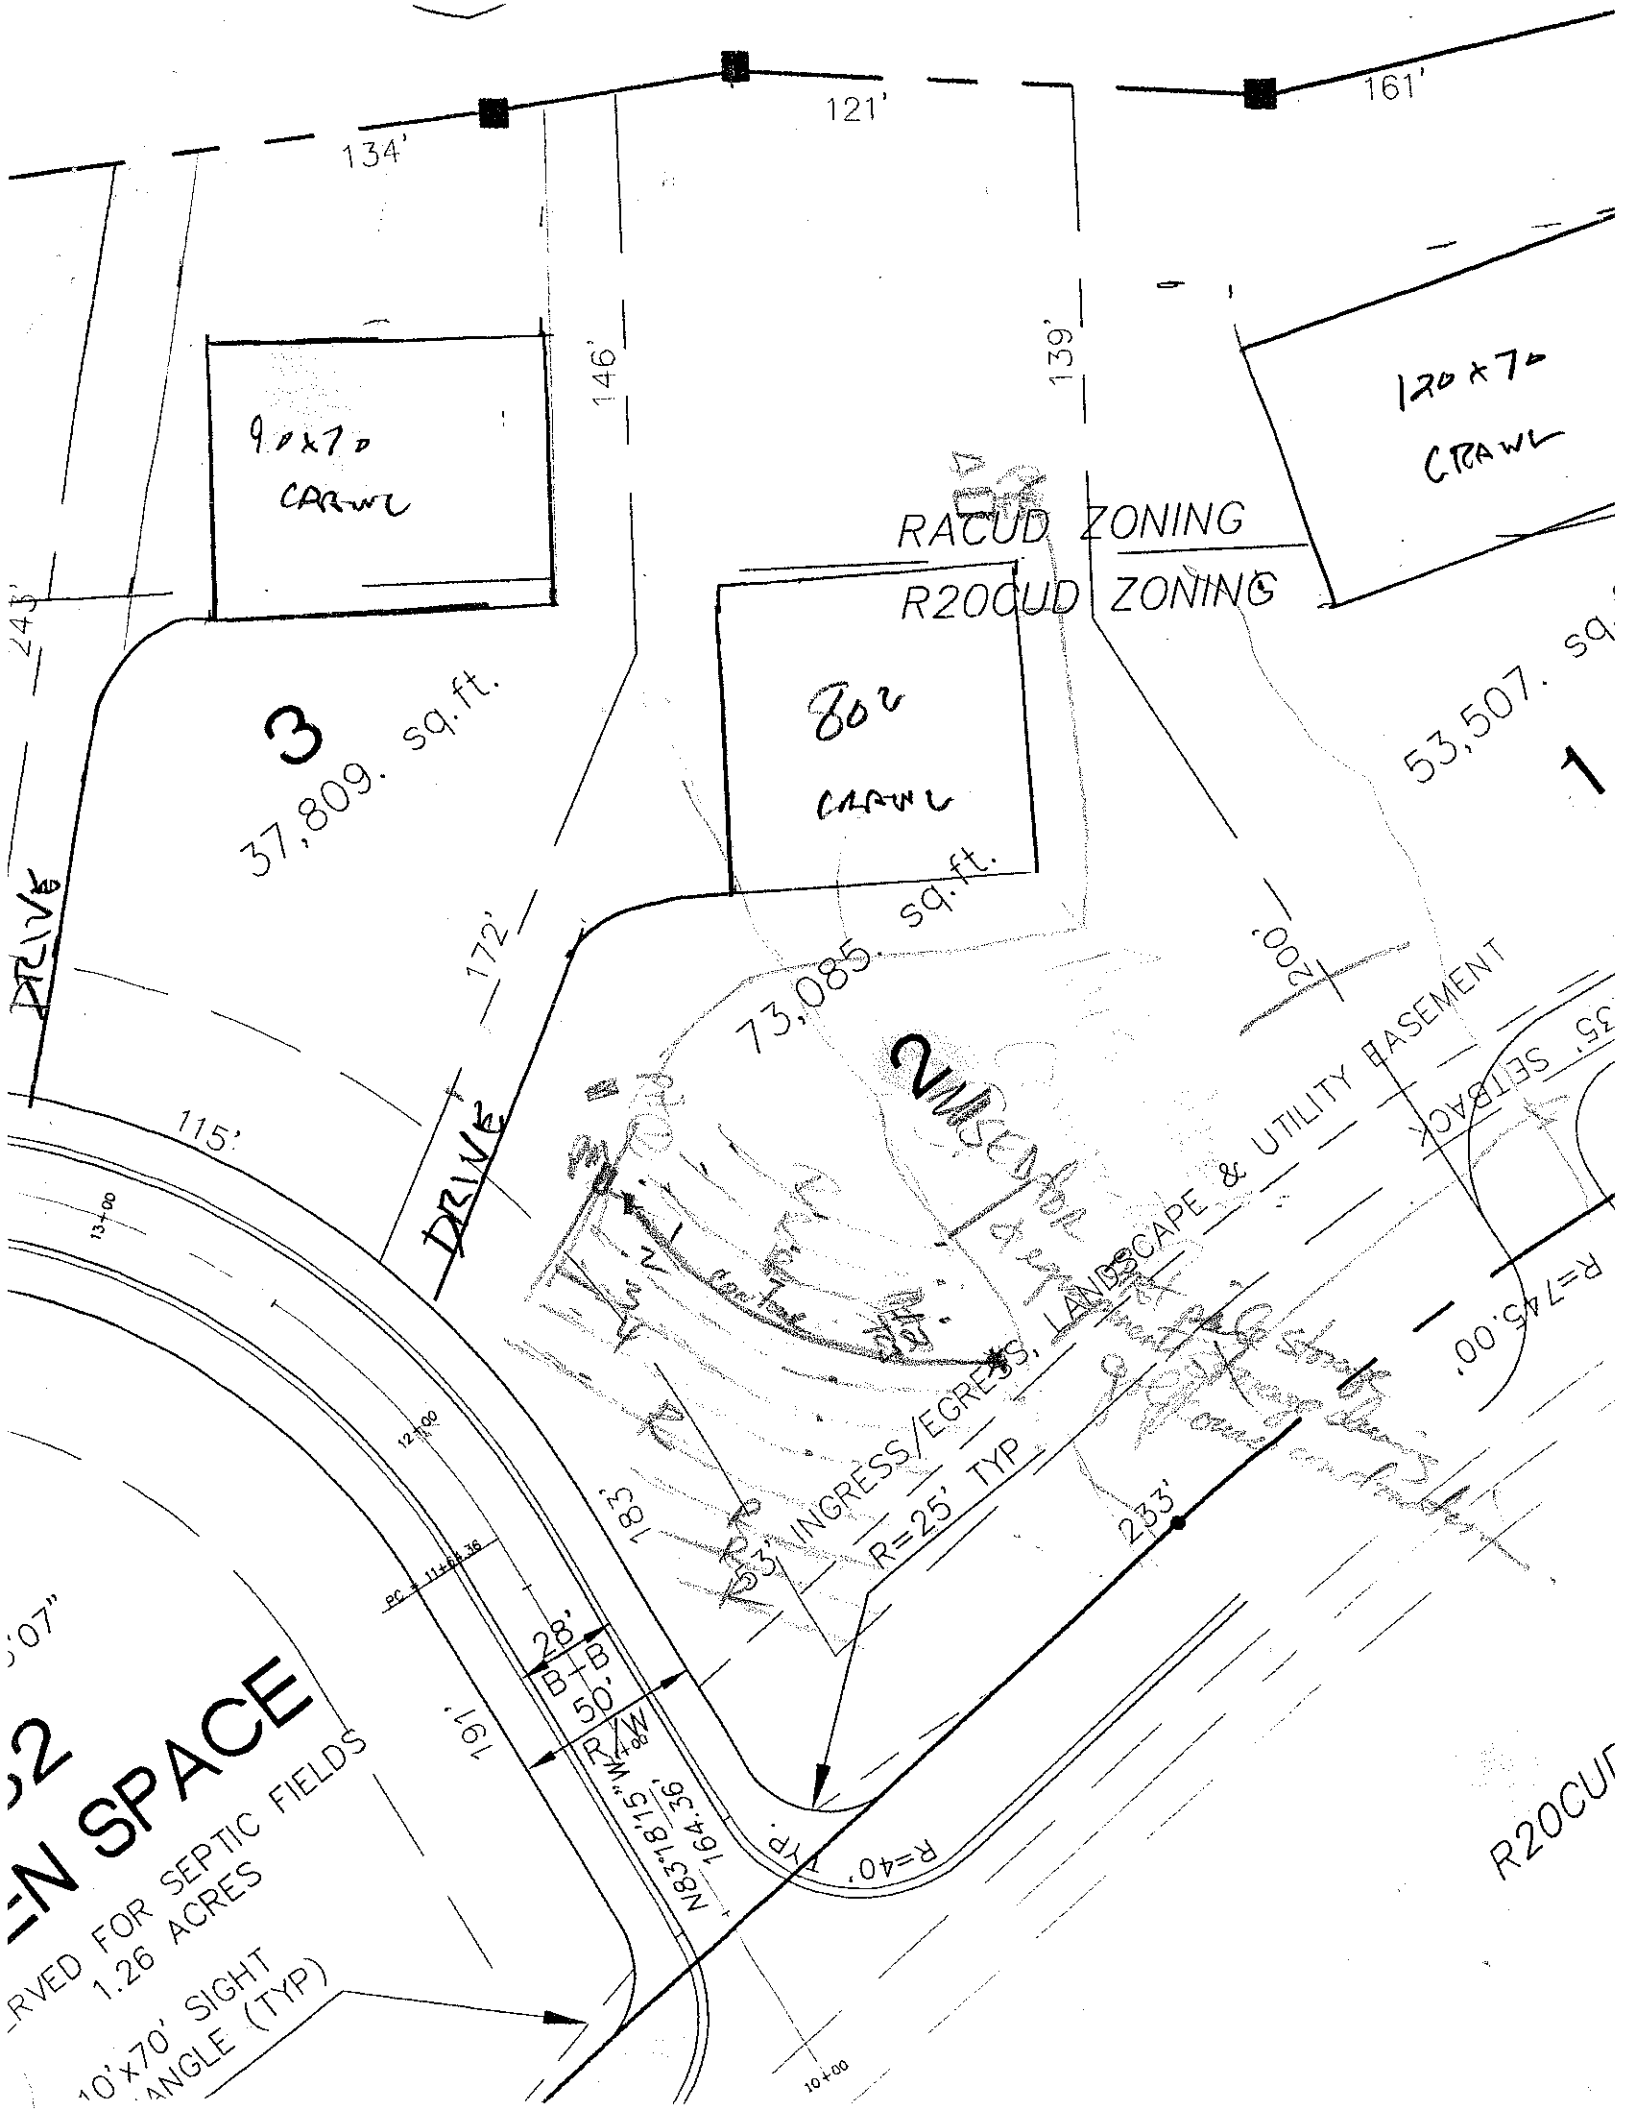
SOIL/SITE EVALUATION
for ON-SITE WASTEWATER SYSTEM

OWNER: CRE APPLICANT: _____
ADDRESS: _____ APPLICATION DATE: _____ DATE EVALUATED: 9-22-25
PROPOSED FACILITY: _____ PROPOSED DESIGN FLOW (.1949): _____ PROPERTY SIZE: _____
LOCATION OF SITE: Lot 2 phase 1 C The Pat PROPERTY RECORDED: _____
WATER SUPPLY: ☐ Private ☐ Public ☐ Well ☐ Spring ☐ Other _____
EVALUATION METHOD: ☐ Auger Boring ☐ Pit ☐ Cut
TYPE OF WASTEWATER: ☐ Sewage ☐ Industrial Process ☐ Mixed

PROFILE #	.1940 LAND-SCAPE POSITION/ SLOPE %	HORI-ZON DEPTH (IN.)	SOIL MORPHOLOGY (.1941) .1941 STRUCTURE/ TEXTURE	.1941 CONSISTENCE/ MINERALOGY	OTHER PROFILE FACTORS .1942 SOIL WETNESS/ COLOR	.1943 SOIL DEPTH	.1956 SAPRO CLASS	.1944 RESTR HORIZ	PROFILE CLASS & LTAR
1		0-3							
2									
3									
4									

DESCRIPTION	INITIAL SYSTEM	REPAIR SYSTEM
Available Space (.1945)		
System Type(s)		
LTAR		

OTHER FACTORS (.1946): _____
SITE CLASSIFICATION (.1948): _____
EVALUATED BY: _____
OTHER(S) PRESENT: _____


134'
121'
161'
146'
139'
9.0x7.0
CRAWL
120x70
CRAWL
RACUD ZONING
R20CUD ZONING
3
37,809. sq.ft.
80'
CRAWL
53,507. sq.
1
73,085. sq.ft.
2
172'
115'
DRIVE
DRIVE
200'
35' SETBACK
INGRESS/EGRESS, LANDSCAPE & UTILITY EASEMENT
R=25' TYP.
233'
183'
R=745.00'
28'
B-B
50'
R/W
N83°18'15"W
164.35'
R=40' TYP.
191'
PC = 11+58.36
13+00
12+00
10+00
N SPACE
RVED FOR SEPTIC FIELDS
1.26 ACRES
10'X70' SIGHT
ANGLE (TYP)
R20CU