DIVISION OF ENVIRONMENTAL HEALTH
ON-SITE WASTEWATER SECTION

PROPERTY ID #: _____
COUNTY: _____

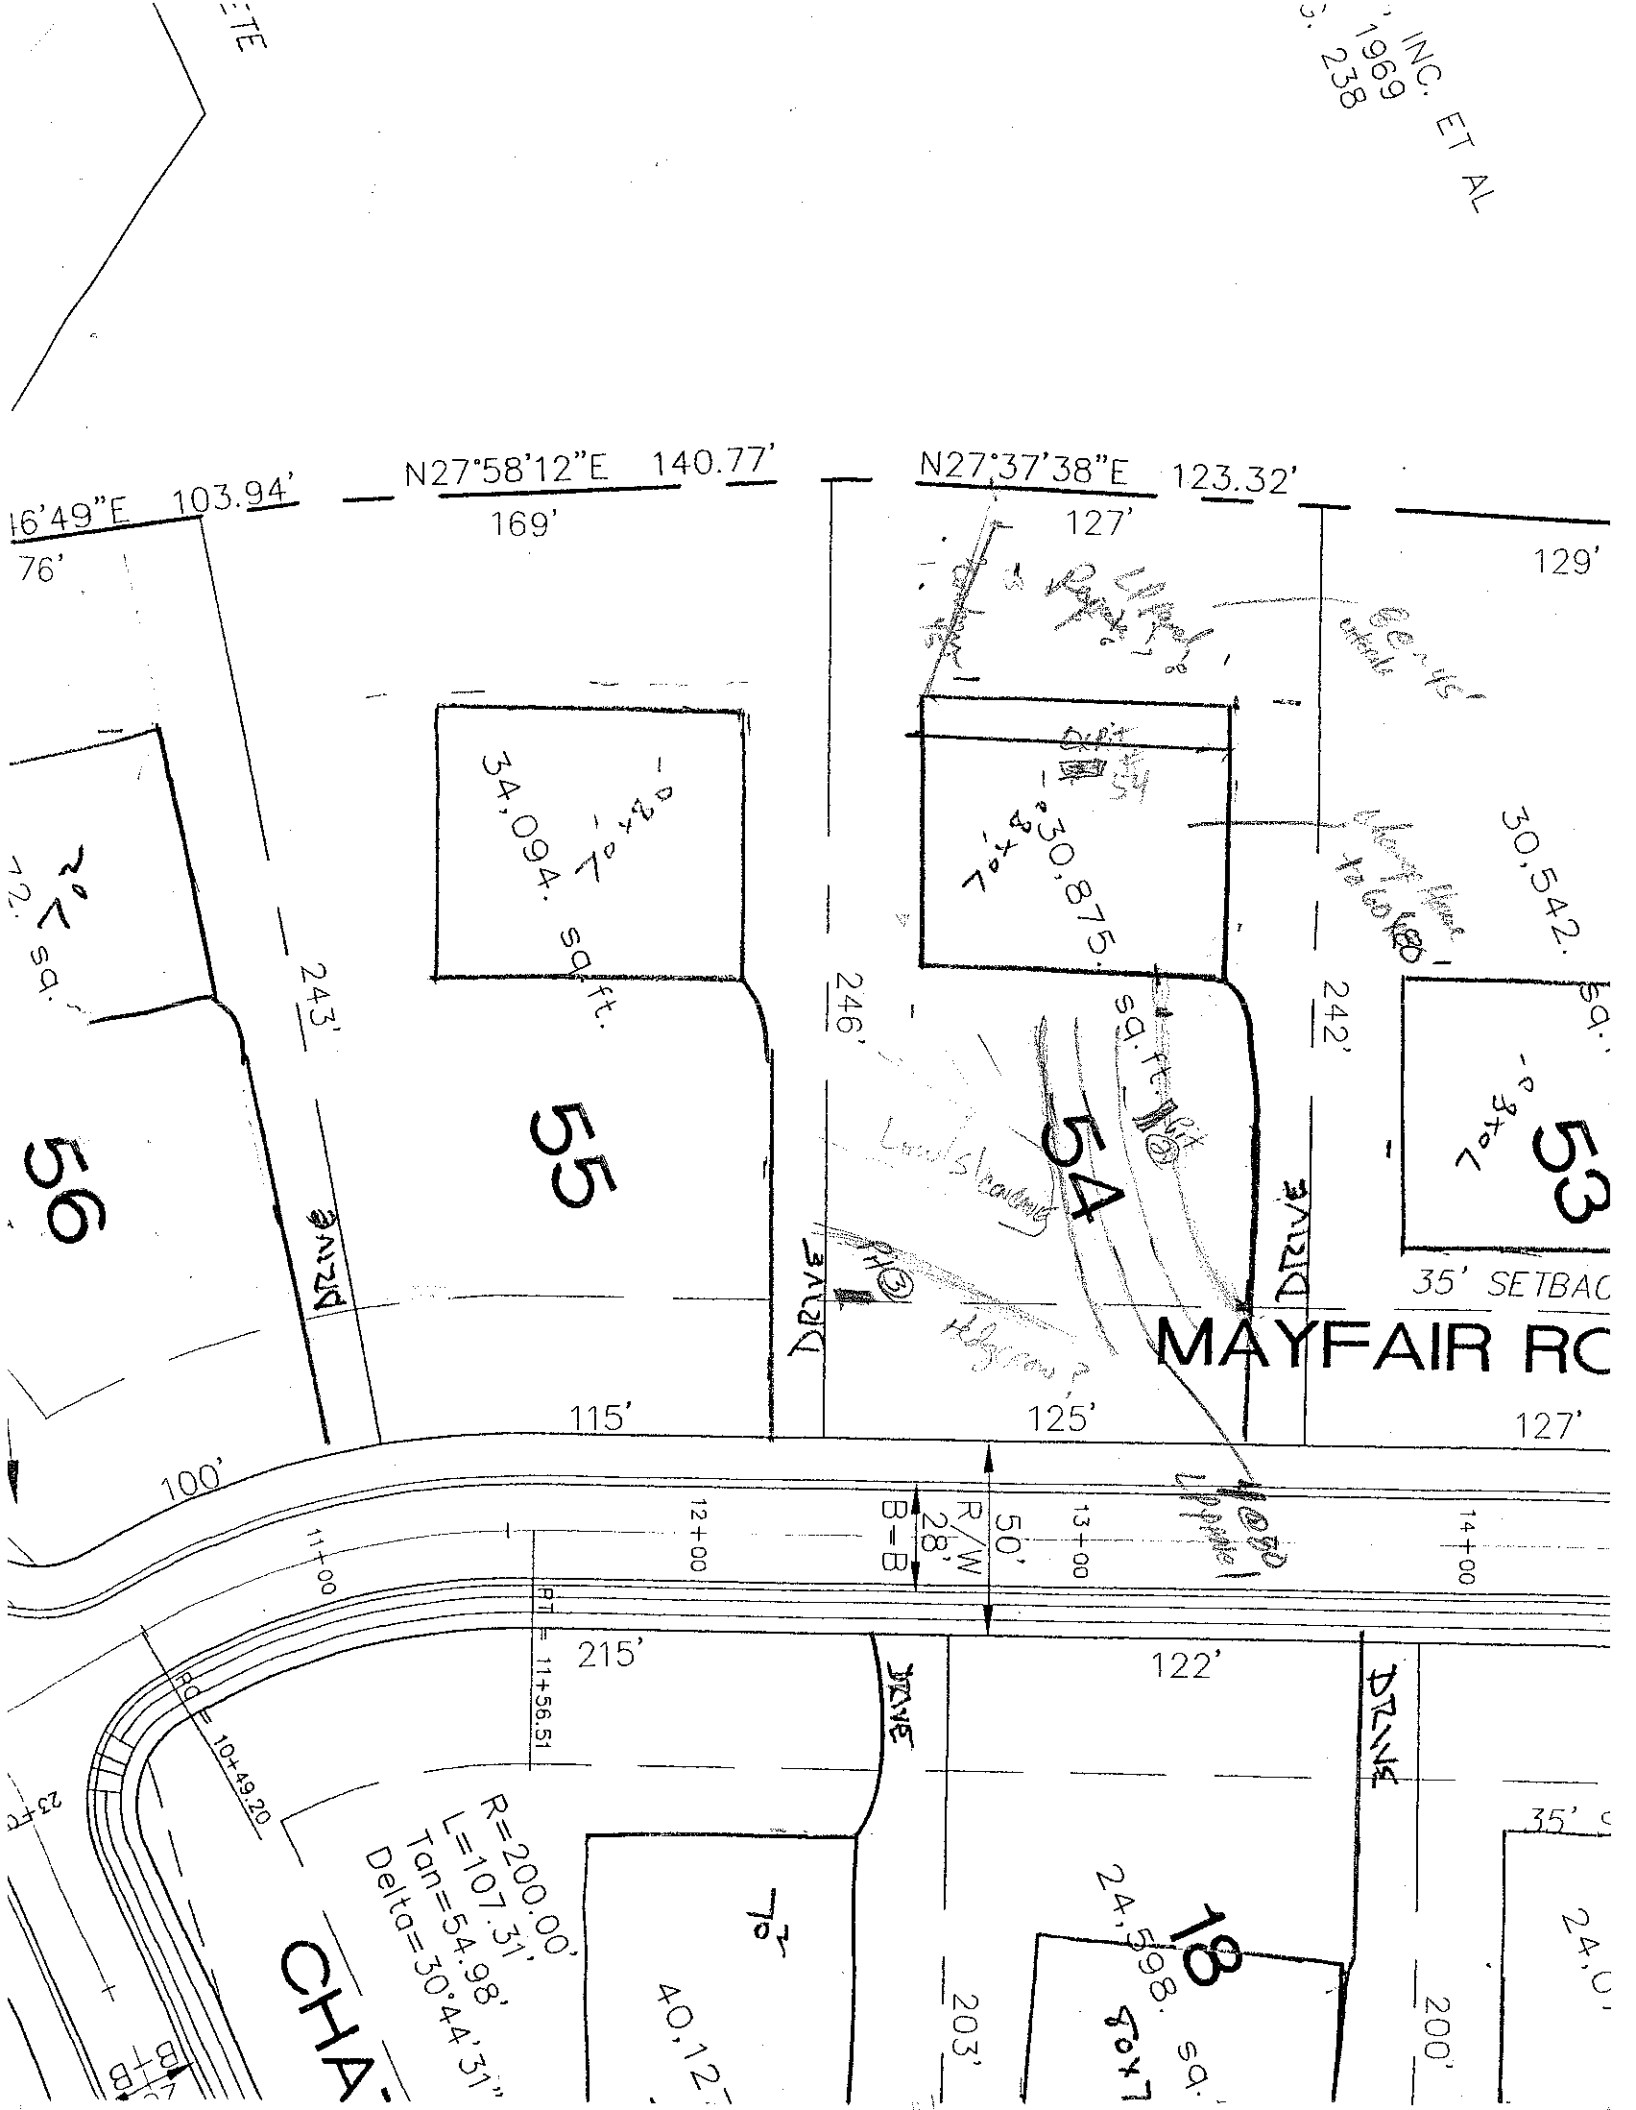
SOIL/SITE EVALUATION
for ON-SITE WASTEWATER SYSTEM

OWNER: CRI APPLICANT: _____
ADDRESS: _____ APPLICATION DATE: _____ DATE EVALUATED: 8/98
PROPOSED FACILITY: _____ PROPOSED DESIGN FLOW (.1949): _____ PROPERTY SIZE: _____
LOCATION OF SITE: Lot 54 phase 1B The Pointe PROPERTY RECORDED: _____
WATER SUPPLY: ☐ Private ☐ Public ☐ Well ☐ Spring ☐ Other _____
EVALUATION METHOD: ☐ Auger Boring ☐ Pit ☐ Cut
TYPE OF WASTEWATER: ☐ Sewage ☐ Industrial Process ☐ Mixed

PROFILE #	.1940 LANDSCAPE POSITION/ SLOPE %	HORIZON DEPTH (IN.)	SOIL MORPHOLOGY (.1941) .1941 STRUCTURE/ TEXTURE	.1941 CONSISTENCE/ MINERALOGY	OTHER PROFILE FACTORS .1942 SOIL WETNESS/ COLOR	.1943 SOIL DEPTH	.1956 SAPRO CLASS	.1944 RESTR HORIZ	PROFILE CLASS & LTAR
1	#54 #10	0-28	III-gr/blk R c/c	fr sp					PS =.3
		28-46	B-c/c 2-y coarse sL (one wall) R c/L	(other wall)					
2		0-21	gr brn sL	fr					PS =.25-.3
		21-46	Abl SAB Rc	fr sp					
3		0-10	gr brn sL/scL	fr					PS =.3
		10-63	SAB Rc/cL	fr sp-ss sp					
4									

DESCRIPTION	INITIAL SYSTEM	REPAIR SYSTEM
Available Space (.1945)		
System Type(s)		
Site LTAR		

OTHER FACTORS (.1946): _____
SITE CLASSIFICATION (.1948): _____
EVALUATED BY: _____
OTHER(S) PRESENT: _____


INC. ET AL
1969
238
N27°58'12"E 140.77'
N27°37'38"E 123.32'
16'49"E 103.94'
76'
169'
127'
129'
34,094. sq. ft.
30,875. sq. ft.
30,542. sq.
243'
246'
242'
56
55
54
53
DRIVE
DRIVE
DRIVE
DRIVE
35' SETBAC
MAYFAIR RC
115'
125'
127'
100'
R/W 28' B=B
50'
11+00
12+00
13+00
14+00
215'
122'
BC = 10+49.20
ET = 11+56.51
R=200.00'
L=107.31'
Tan=54.98'
Delta=30°44'31"
CHA
40,12
24,598. sq.
18
203'
200'
24,0