DIVISION OF ENVIRONMENTAL HEALTH
ON-SITE WASTEWATER SECTION

PROPERTY ID #: _____
COUNTY: _____

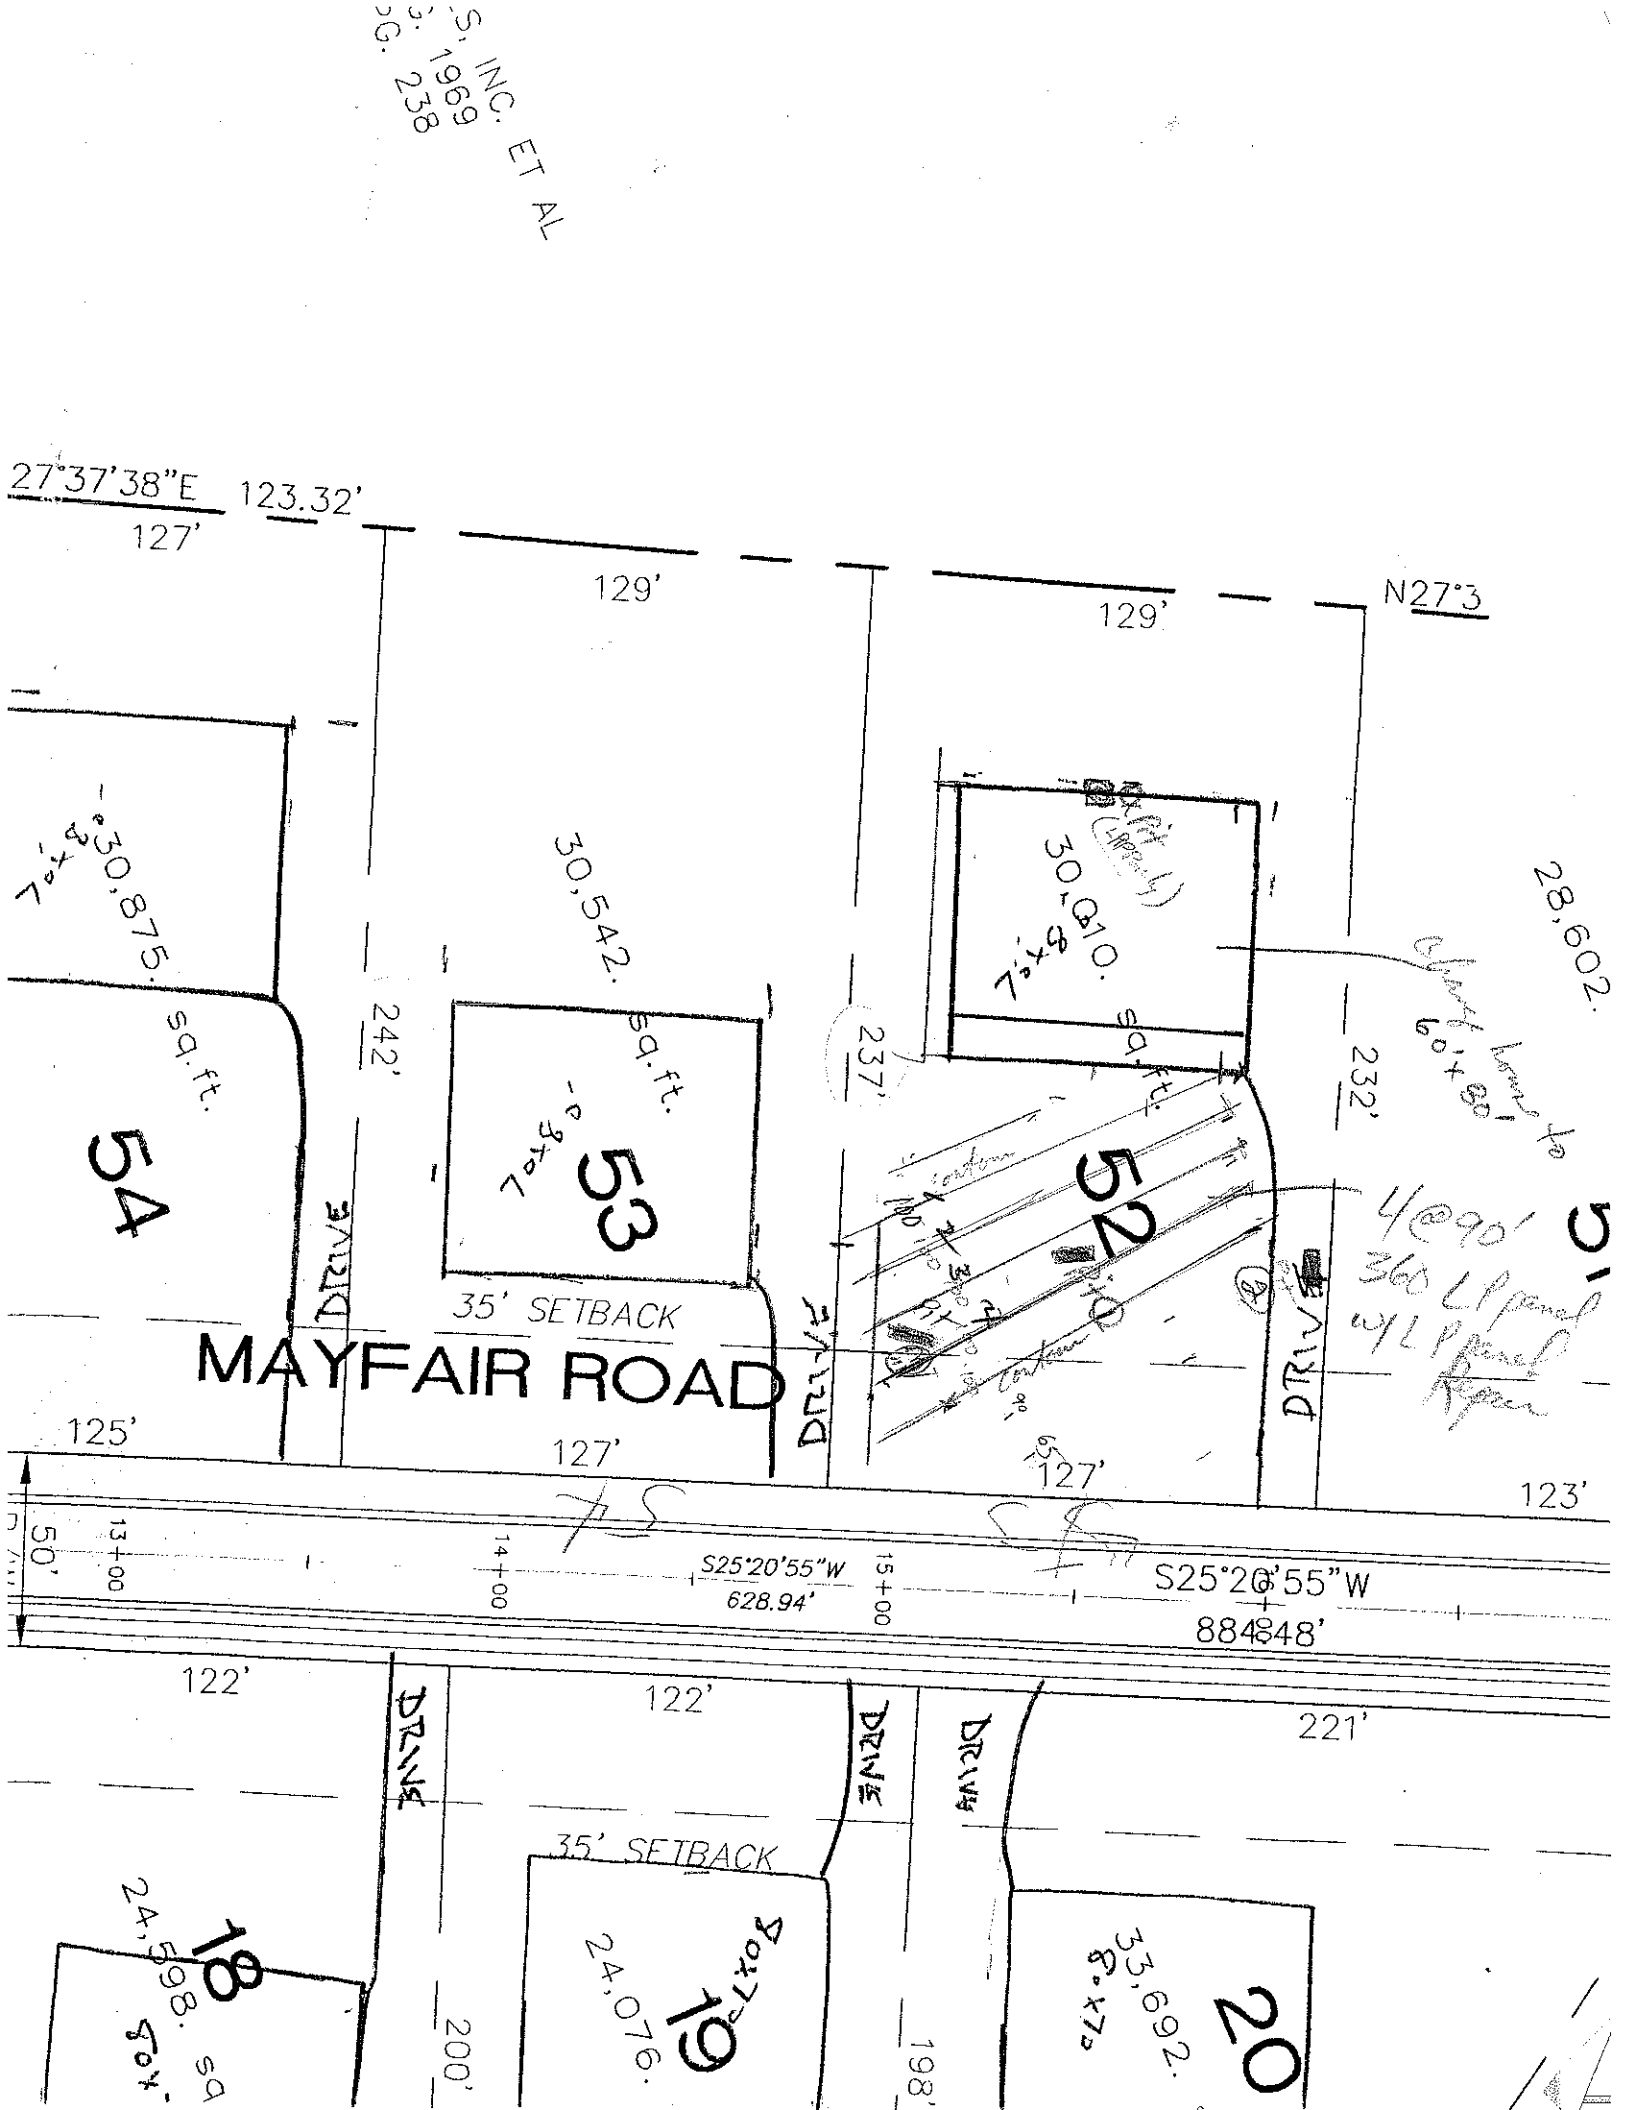
SOIL/SITE EVALUATION
for ON-SITE WASTEWATER SYSTEM

OWNER: CRT APPLICANT: _____
ADDRESS: _____ APPLICATION DATE: _____ DATE EVALUATED: 8-6-20
PROPOSED FACILITY: _____ PROPOSED DESIGN FLOW (.1949): _____ PROPERTY SIZE: _____
LOCATION OF SITE: Lot 52 PROPERTY RECORDED: _____
WATER SUPPLY: ☐ Private ☐ Public ☐ Well ☐ Spring ☐ Other _____
EVALUATION METHOD: ☐ Auger Boring ☐ Pit ☐ Cut
TYPE OF WASTEWATER: ☐ Sewage ☐ Industrial Process ☐ Mixed

PROFILE #	.1940 LANDSCAPE POSITION/ SLOPE %	HORIZON DEPTH (IN.)	SOIL MORPHOLOGY (.1941) .1941 STRUCTURE/ TEXTURE	.1941 CONSISTENCE/ MINERALOGY	OTHER PROFILE FACTORS .1942 SOIL WETNESS/ COLOR	.1943 SOIL DEPTH	.1956 SAPRO CLASS	.1944 RESTR HORIZ	PROFILE CLASS & LTAR
1		0-6	gr brn sl/scl	fr					PS .2-.3
		6-32	Sbk rc	fi sp	few-brn mottles				
		32-49	wk sbk rcl	fi sp					
2		0-13	gr brn sl/scl	fr					PS .2-.25
		13-43	Sbk rc	fi-vfi sp sep					
			few-fnd mottles						
3		0-8	gr brn scl	fr					PS .3
		8-49	Sab rc/cl	fi sp sep					
			few brn mottles						
4									

DESCRIPTION	INITIAL SYSTEM	REPAIR SYSTEM
Available Space (.1945)		
System Type(s)		
Site LTAR		

OTHER FACTORS (.1946): _____
SITE CLASSIFICATION (.1948): _____
EVALUATED BY: _____
OTHER(S) PRESENT: _____


27°37'38"E 123.32'
127'
129'
129'
N27°3
30,875. sq.ft.
30,542. sq.ft.
30,810. sq.ft.
28,602.
242'
237'
232'
54
53
52
DRIVE
35' SETBACK
MAYFAIR ROAD
125'
127'
127'
123'
50'
13+00
14+00
S25°20'55"W
628.94'
15+00
S25°20'55"W
884.48'
122'
122'
221'
DRIVE
DRIVE
35' SETBACK
18
24,598. sq.ft.
19
24,076.
20
33,692. sq.ft.
200'
198'