DIVISION OF ENVIRONMENTAL HEALTH
ON-SITE WASTEWATER SECTION

PROPERTY ID #: _____
COUNTY: _____

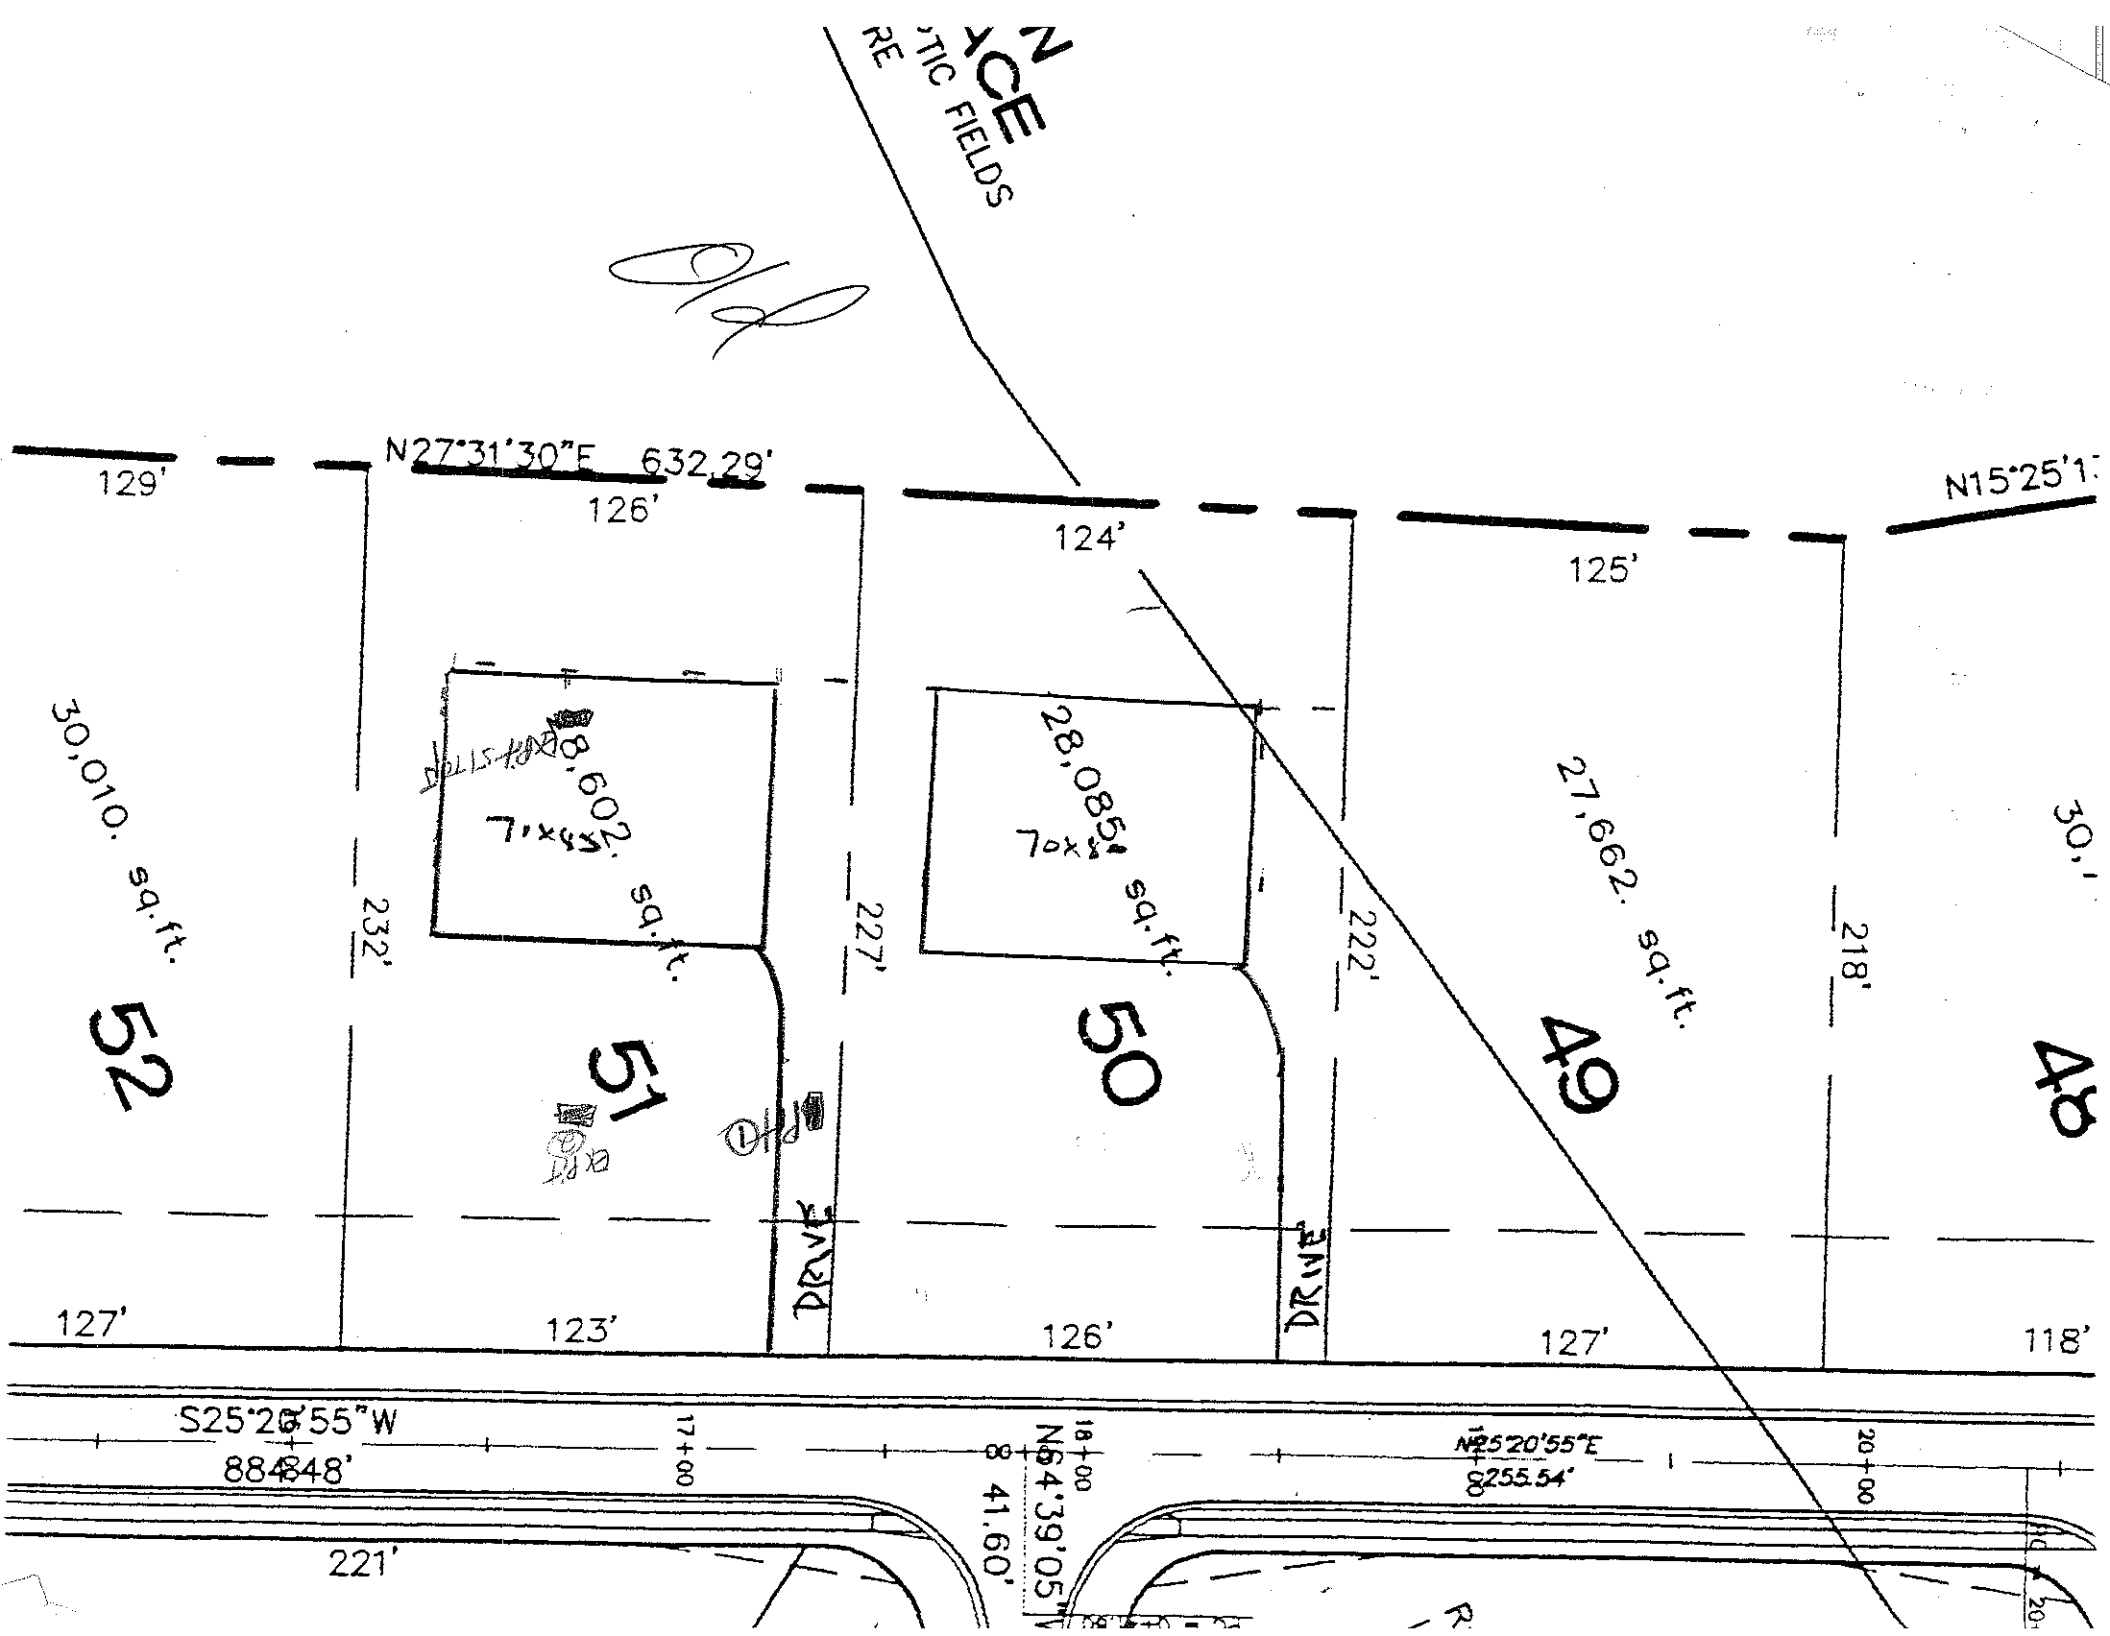
SOIL/SITE EVALUATION
for ON-SITE WASTEWATER SYSTEM

OWNER: CRI APPLICANT: _____
ADDRESS: _____ APPLICATION DATE: _____ DATE EVALUATED: 8-6-08
PROPOSED FACILITY: _____ PROPOSED DESIGN FLOW (.1949): _____ PROPERTY SIZE: _____
LOCATION OF SITE: Lot 51 phase 1B The Point PROPERTY RECORDED: _____
WATER SUPPLY: ☐ Private ☐ Public ☐ Well ☐ Spring ☐ Other _____
EVALUATION METHOD: ☐ Auger Boring ☐ Pit ☐ Cut
TYPE OF WASTEWATER: ☐ Sewage ☐ Industrial Process ☐ Mixed

PROFILE #	(1940) LANDSCAPE POSITION/ SLOPE %	HORIZON DEPTH (IN.)	SOIL MORPHOLOGY (.1941) .1941 STRUCTURE/ TEXTURE	SOIL MORPHOLOGY (.1941) .1941 CONSISTENCE/ MINERALOGY	OTHER PROFILE FACTORS .1942 SOIL WETNESS/ COLOR	.1943 SOIL DEPTH	.1956 SAPRO CLASS	.1944 RESTR HORIZ	PROFILE CLASS & LTAR
1		0-10	gr brwsl l fr						PS .3
		10-48	sab rel cl	fr SO-SS Sp SNP					
			few gr manganese on Rel soil @ 22-35"						
2		0-52	sab brwsl l fr SO-SNP						PS .25-.3
			few mil wR/hel soil						
3		0-10	gr brwsl fr						PS .25 @ 36"
		10-36	sab rel cl	fr SO SNP					
		~51"	water in pit bottom (not a good sign)						
4									

DESCRIPTION	INITIAL SYSTEM	REPAIR SYSTEM
Available Space (.1945)		
System Type(s)		
Site LTAR		

OTHER FACTORS (.1946): _____
SITE CLASSIFICATION (.1948): _____
EVALUATED BY: _____
OTHER(S) PRESENT: _____


N27°31'30"E 632.29'
129'
126'
124'
125'
N15°25'17
30,010. sq.ft.
8,602. sq.ft.
28,085. sq.ft.
27,662. sq.ft.
30,
232'
227'
222'
218'
52
51
50
49
48
DRIVE
DRIVE
127'
123'
126'
127'
118'
S25°26'55"W
884.48'
17+00
18+00
N64°39'05"
41.60'
N25°20'55"E
825.54'
20+00
221'