DIVISION OF ENVIRONMENTAL HEALTH
ON-SITE WASTEWATER SECTION

PROPERTY ID #: _____
COUNTY: _____

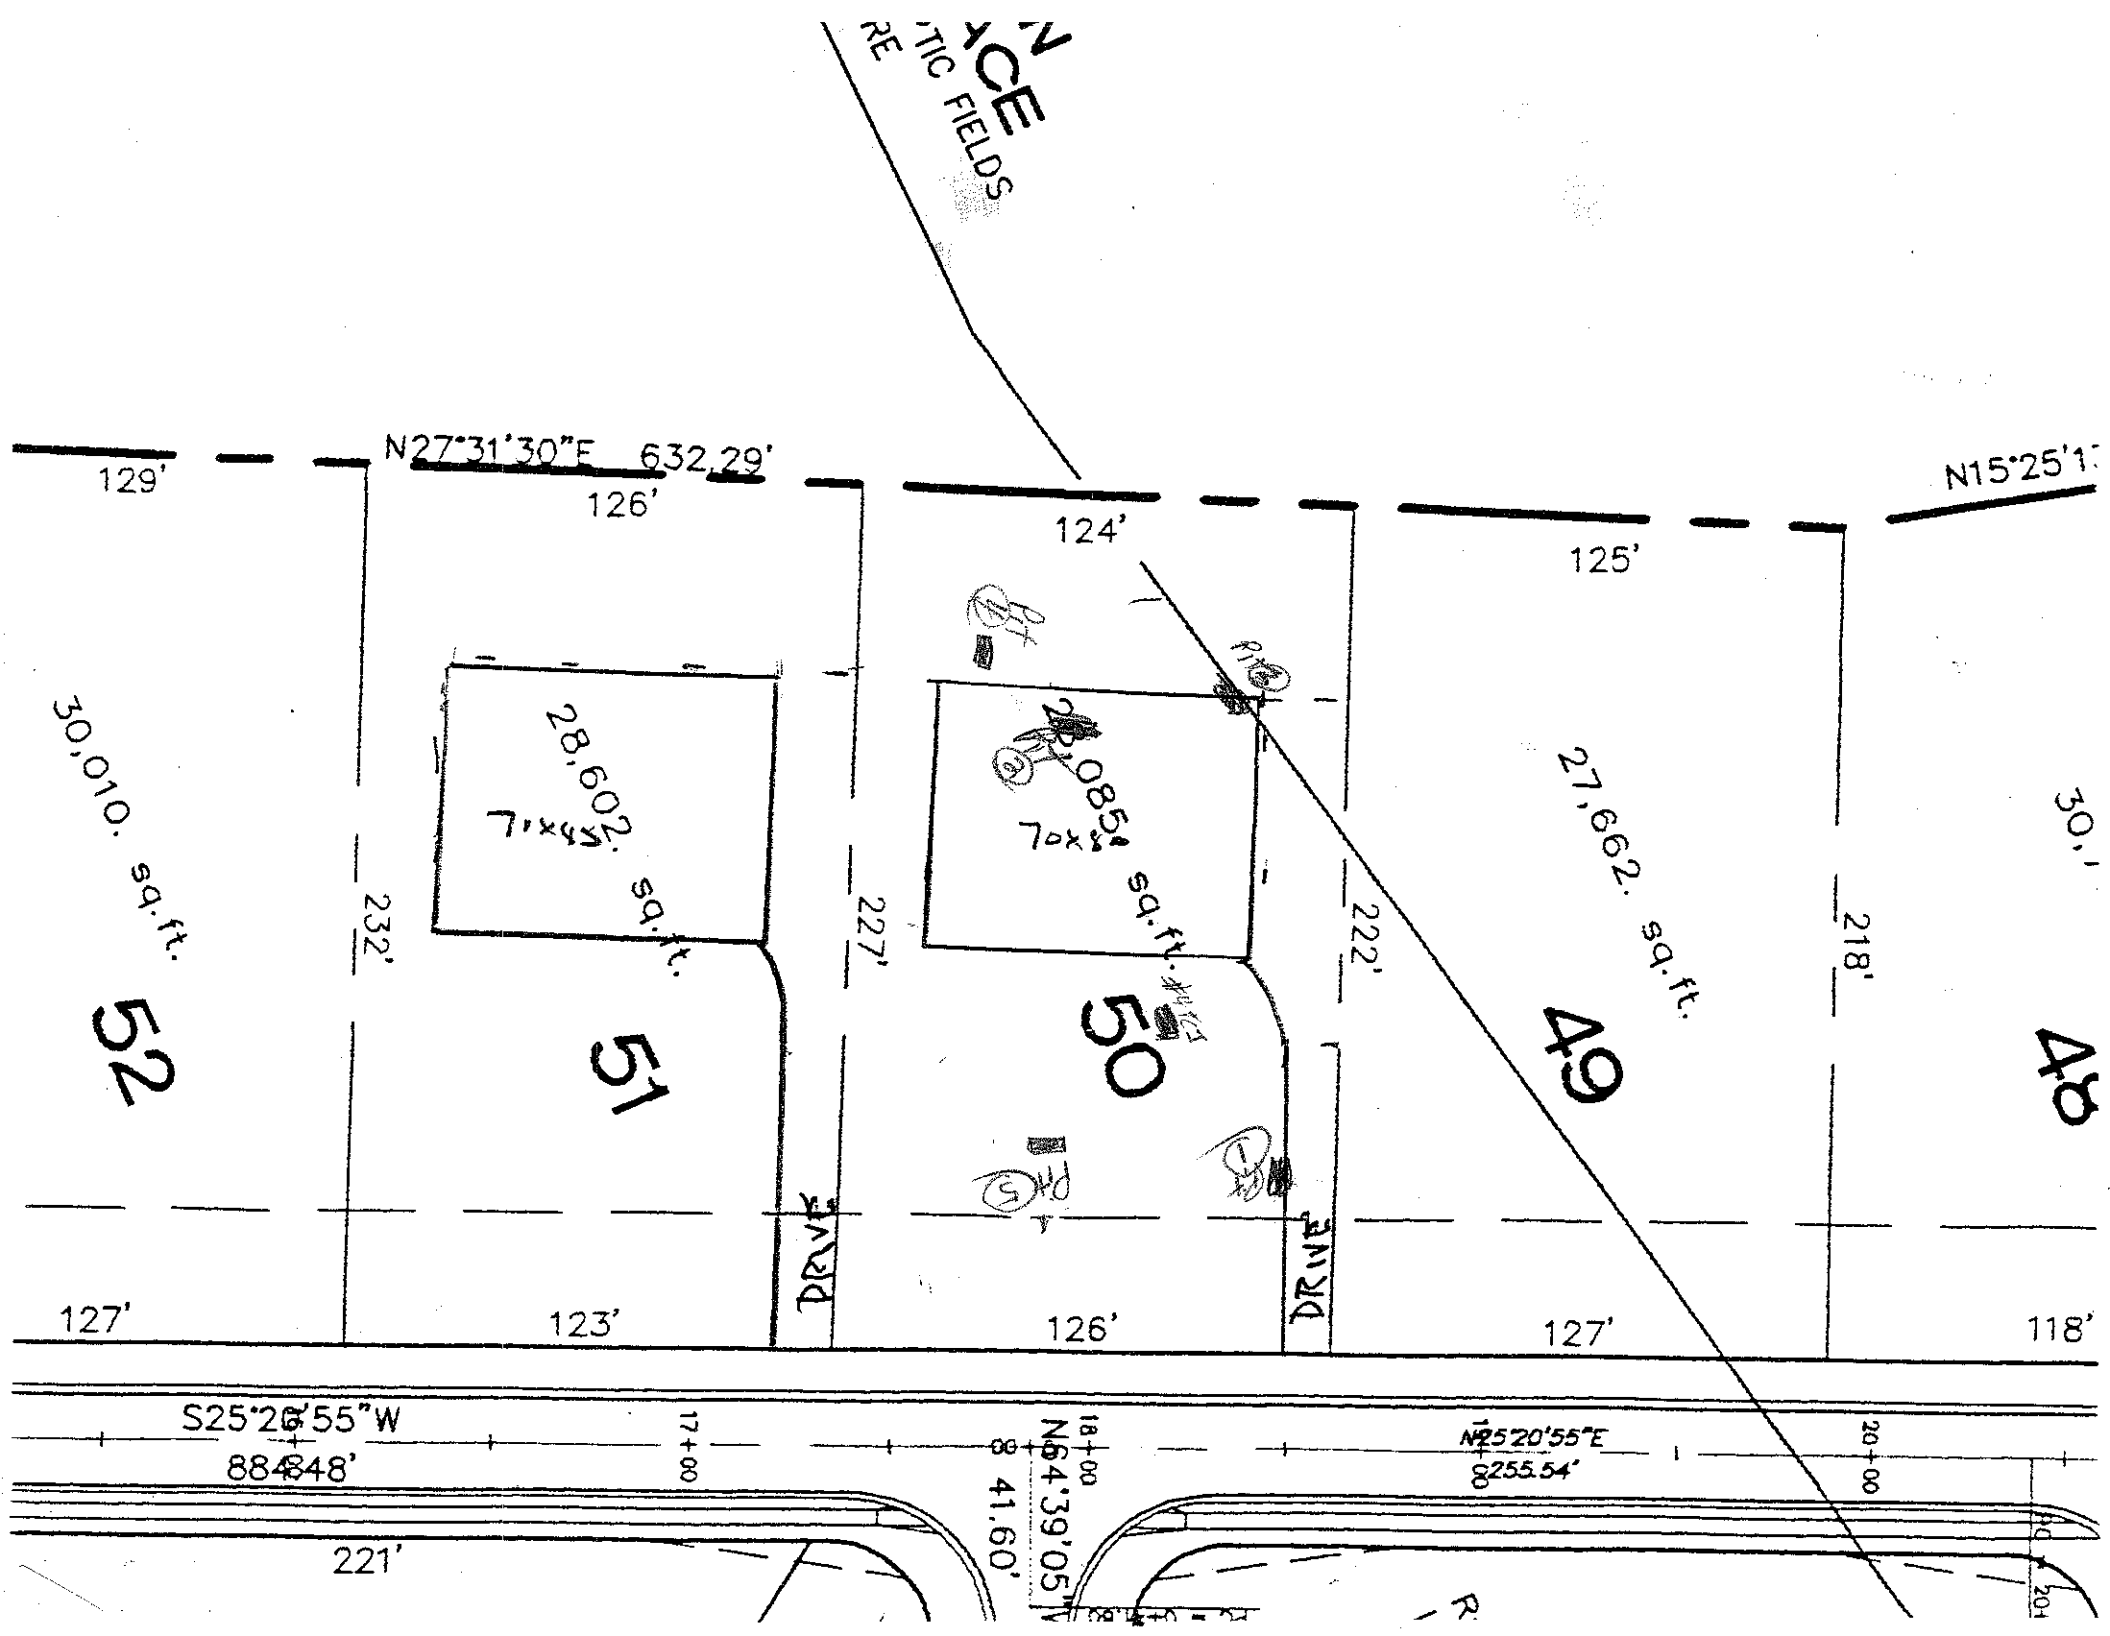
SOIL/SITE EVALUATION
for ON-SITE WASTEWATER SYSTEM

OWNER: _____ APPLICANT: _____
ADDRESS: _____ APPLICATION DATE: _____ DATE EVALUATED: 8-6-25
PROPOSED FACILITY: _____ PROPOSED DESIGN FLOW (.1949): _____ PROPERTY SIZE: _____
LOCATION OF SITE: lot 50 phase 1B The Pit PROPERTY RECORDED: _____
WATER SUPPLY: ☐ Private ☐ Public ☐ Well ☐ Spring ☐ Other _____
EVALUATION METHOD: ☐ Auger Boring ☐ Pit ☐ Cut
TYPE OF WASTEWATER: ☐ Sewage ☐ Industrial Process ☐ Mixed

PROFILE #	.1940 LANDSCAPE POSITION/ SLOPE %	HORIZON DEPTH (IN.)	SOIL MORPHOLOGY (.1941) .1941 STRUCTURE/ TEXTURE	.1941 CONSISTENCE/ MINERALOGY	OTHER PROFILE FACTORS .1942 SOIL WETNESS/ COLOR	.1943 SOIL DEPTH	.1956 SAPRO CLASS	.1944 RESTR HORIZ	PROFILE CLASS & LTAR
1		0-12	SABRCL/CL						
		12-46	hard SAP						
2	#2 TCJ	0-8	(Dry) massive sL/scL	fi sssp					PS @ 30"
		8-30	MMAB RsbCL	fi sp-sssp					
		30-48	(BC) massive ye scl/sap	vfi sssp					
3	#3	0-8	SAB vbrgl cL			(11)			(11)
		8+	hard rock/SAP						
3A	#4	0-12	gr brn sL/scL						PS @ 36"
		12-36	SAB RC						
		36-51	(WKSAB-massive yR scL)	vfi-sssp					
4	#5	0-20	(B-C gr brn SL	fr					B @ 25-3
		20-51	SAB RC/cL	fi SP					
			few y-brn mottles						
4A	#4 TCJ	0-18	brn SL/scL						
		18-32	WKSAB BRC		fr SP	PS. 25			
		32-50	MMAB RC/cL	fi SP					

DESCRIPTION	INITIAL SYSTEM	REPAIR SYSTEM
Available Space (.1945)		
System Type(s)		
Site LTAR		

OTHER FACTORS (.1946): _____
SITE CLASSIFICATION (.1948): _____
EVALUATED BY: _____
OTHER(S) PRESENT: _____


TIC FIELDS
N27°31'30"E 632.29'
129'
126'
124'
125'
N15°25'1
30,010. sq.ft.
28,602. sq.ft.
7'x45'
27,085 sq.ft.
70x
27,662. sq.ft.
30,
232'
227'
222'
218'
52
51
50
49
48
DRIVE
DRIVE
127'
123'
126'
127'
118'
S25°26'55"W
884.48'
17+00
18+00
N64°39'05"W
41.60'
N25°20'55"E
8255.54'
20+00
221'