...TMENT OF ENVIRONMENT, HEALTH, AND NATURAL RESOURCES
...SION OF ENVIRONMENTAL HEALTH
...-SITE WASTEWATER SECTION

PROPERTY ID #: _____
COUNTY: _____

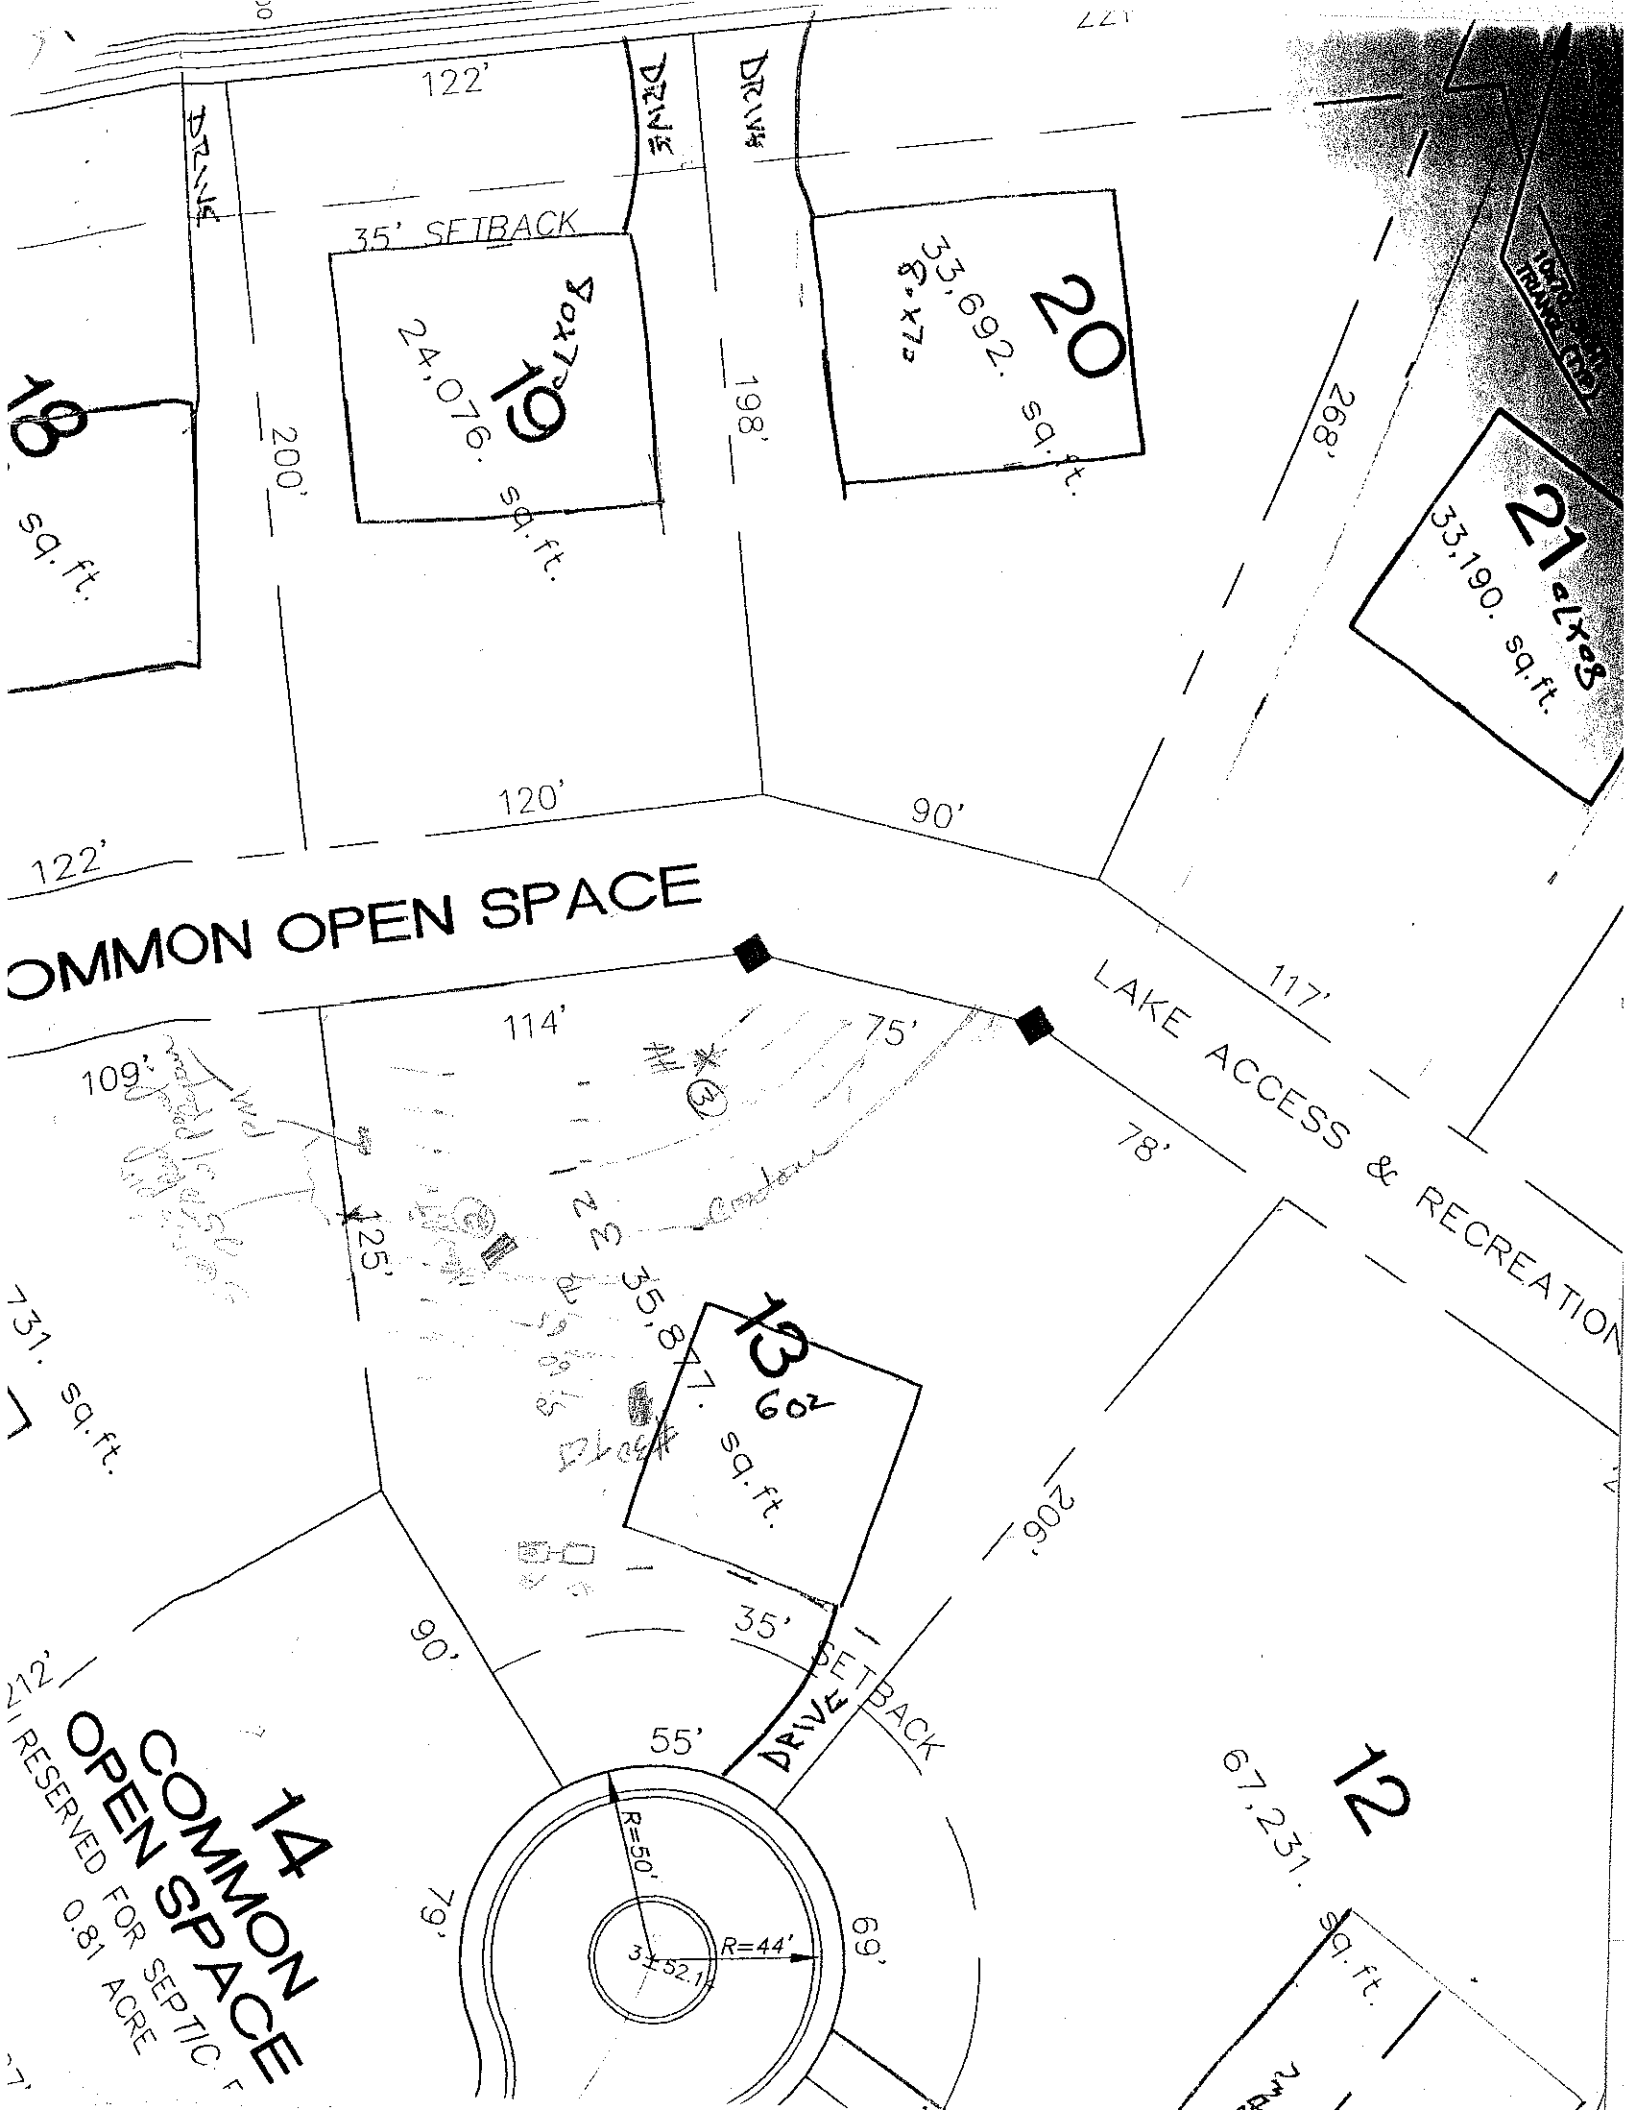
SOIL/SITE EVALUATION
for ON-SITE WASTEWATER SYSTEM

OWNER: CRT APPLICANT: _____
ADDRESS: _____ APPLICATION DATE: _____ DATE EVALUATED: _____
PROPOSED FACILITY: _____ PROPOSED DESIGN FLOW (.1949): _____ PROPERTY SIZE: _____
LOCATION OF SITE: Lot 13 phase 1B The Pt PROPERTY RECORDED: _____
WATER SUPPLY: ☐ Private ☐ Public ☐ Well ☐ Spring ☐ Other _____
EVALUATION METHOD: ☐ Auger Boring ☐ Pit ☐ Cut
TYPE OF WASTEWATER: ☐ Sewage ☐ Industrial Process ☐ Mixed

PROFILE #	.1940 LANDSCAPE POSITION/ SLOPE %	HORIZON DEPTH (IN.)	SOIL MORPHOLOGY (.1941) .1941 STRUCTURE/ TEXTURE	.1941 CONSISTENCE/ MINERALOGY	OTHER PROFILE FACTORS .1942 SOIL WETNESS/ COLOR	.1943 SOIL DEPTH	.1956 SAPRO CLASS	.1944 RESTR HORIZ	PROFILE CLASS & LTAR
1	FP FS	0-5	sl gr sdy sl	fr ss sp					PS .3
			loamy sd	ss sp					
2		0-15	ml gr sdy sl	fr					PS .3
		15-48	AB/BC RC	fr sp					
			Lots of iron mottles 36"						
			Weak soil structure						
3		0-18	sdy sl gr sl	fr sp ss sp					PS .3
4									

DESCRIPTION	INITIAL SYSTEM	REPAIR SYSTEM
Available Space (.1945)		
System Type(s)		
Site LTAR		

OTHER FACTORS (.1946): _____
SITE CLASSIFICATION (.1948): _____
EVALUATED BY: _____
OTHER(S) PRESENT: _____


122'
DRIVE
DRIVE
35' SETBACK
19
24,076. sq.ft.
20
33,692. sq.ft.
18
sq.ft.
200'
198'
268'
21
33,190. sq.ft.
120'
90'
122'
COMMON OPEN SPACE
117'
LAKE ACCESS & RECREATION
114'
75'
109'
78'
25'
731. sq.ft.
13
35,847. sq.ft.
206'
35'
SETBACK
90'
55'
DRIVE
212'
14
COMMON OPEN SPACE
RESERVED FOR SEPTIC
0.81 ACRE
R=50'
R=44'
79'
69'
12
67,231. sq.ft.