DEPARTMENT OF ENVIRONMENT, HEALTH, AND NATURAL RESOURCES
DIVISION OF ENVIRONMENTAL HEALTH
ON-SITE WASTEWATER SECTION

Sheet ___ of ___
PROPERTY ID #: _____
COUNTY: _____

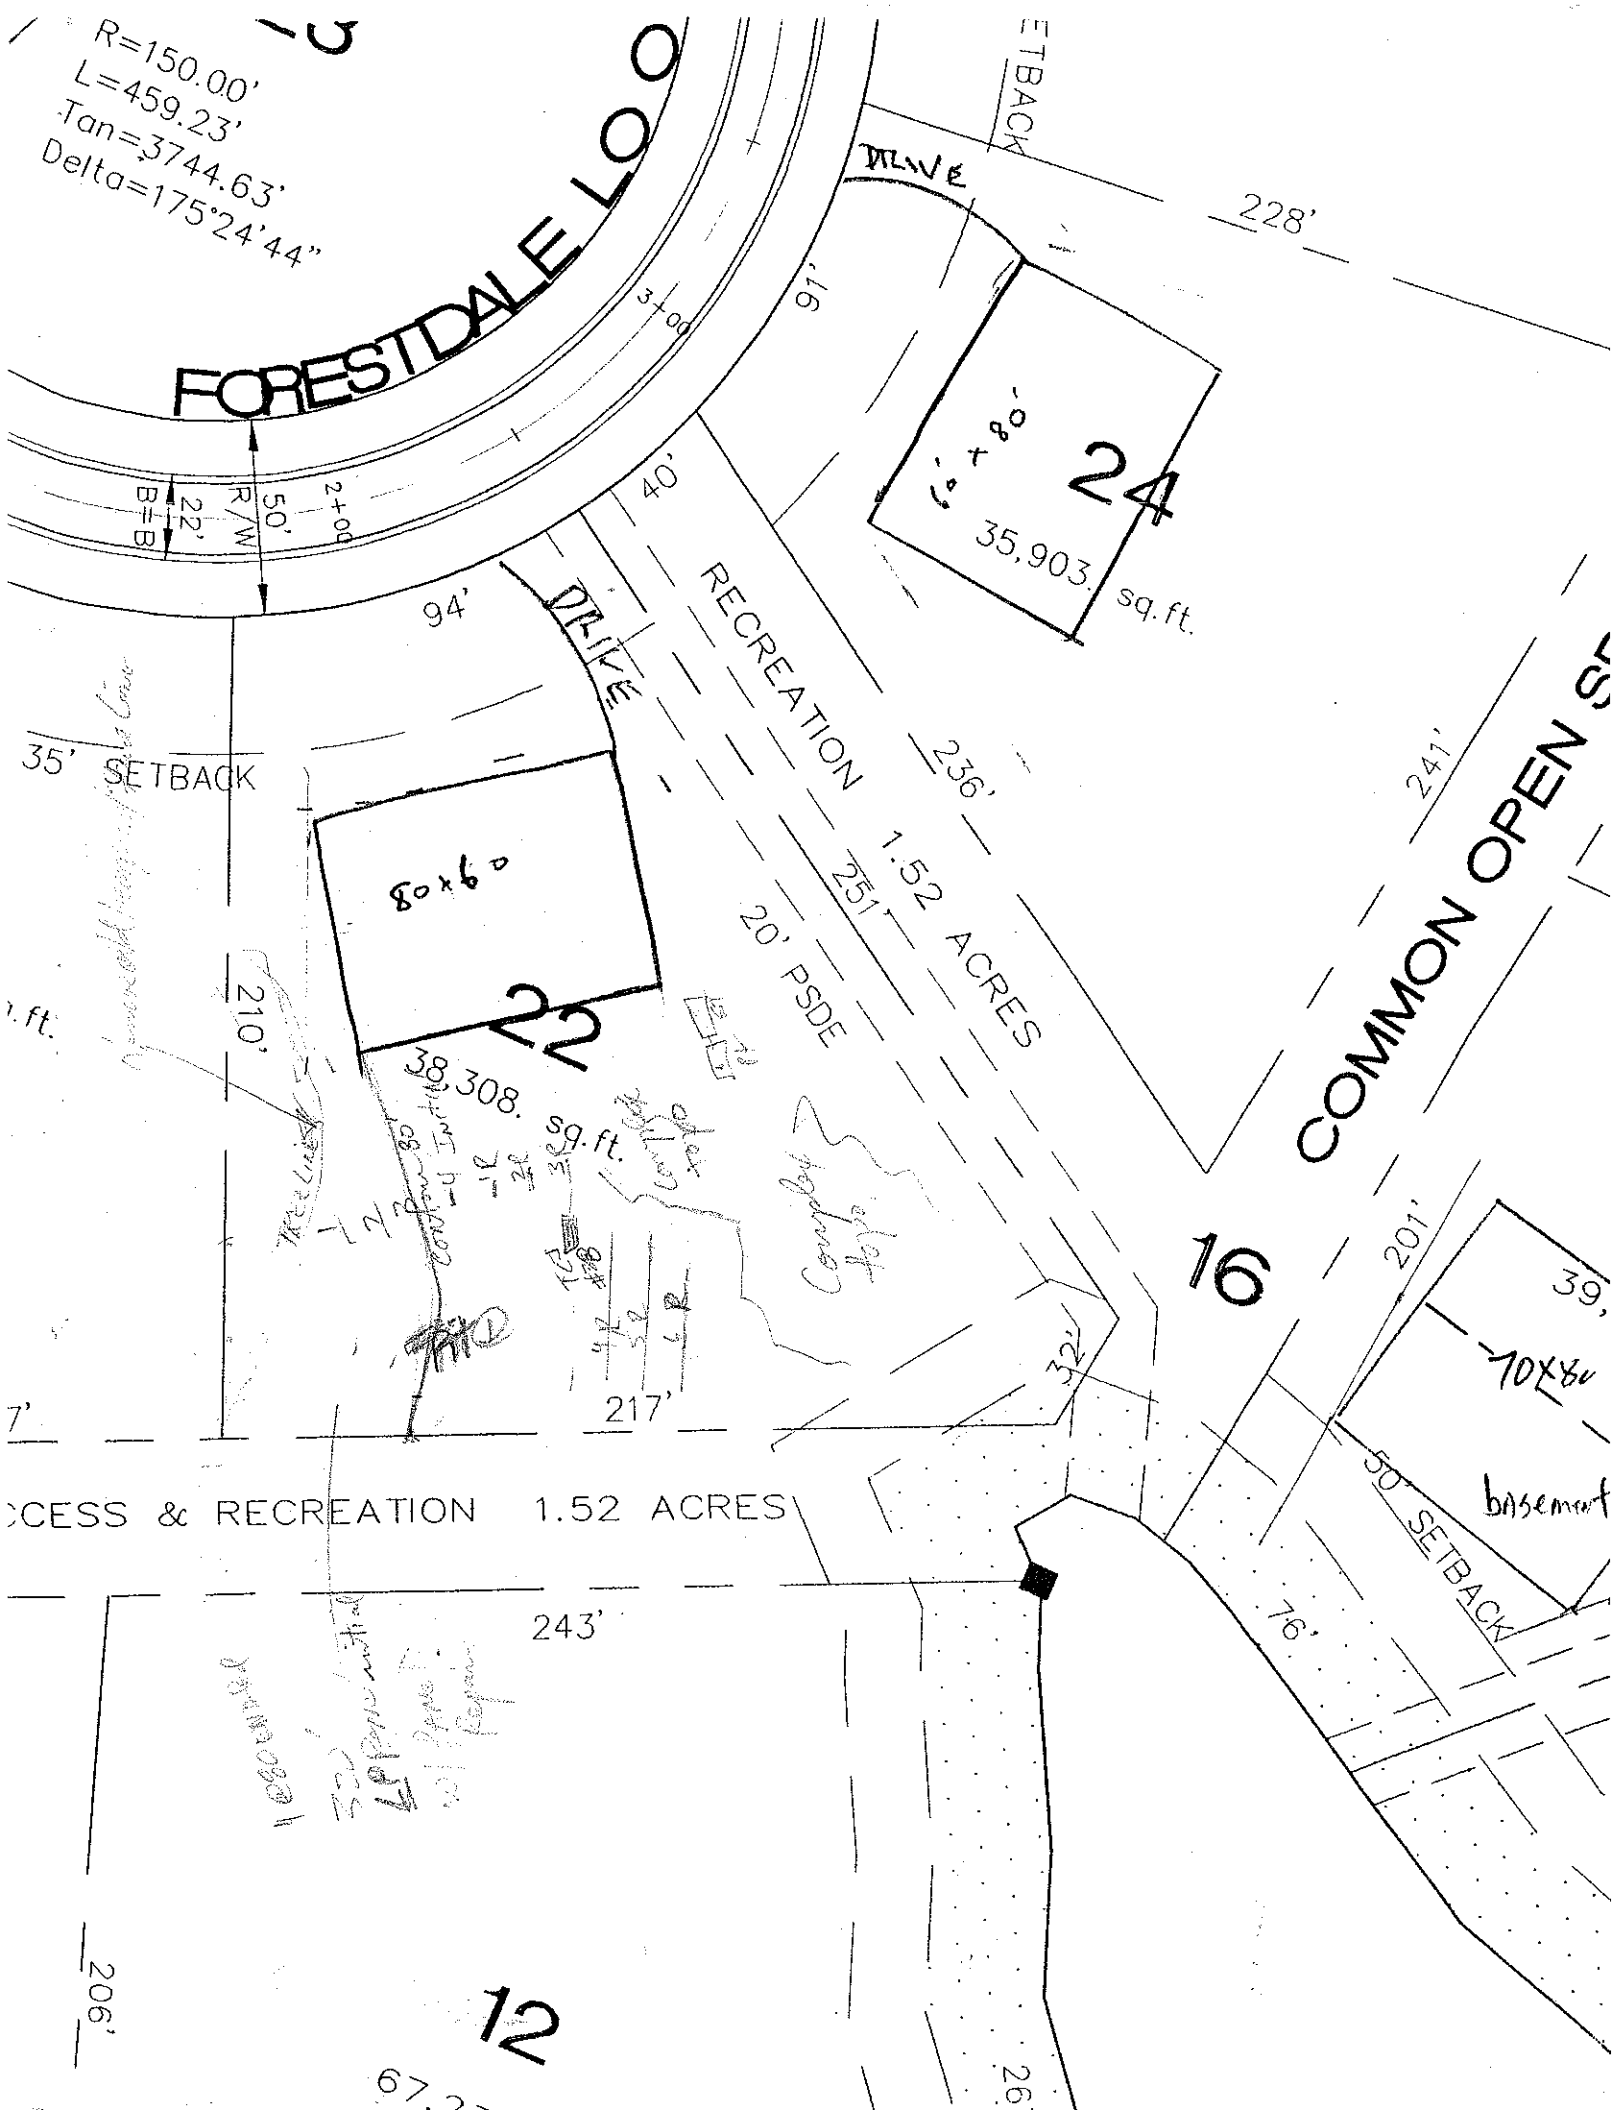
SOIL/SITE EVALUATION
for ON-SITE WASTEWATER SYSTEM

OWNER: CRF APPLICANT: _____
ADDRESS: _____ APPLICATION DATE: _____ DATE EVALUATED: 8-17-88
PROPOSED FACILITY: _____ PROPOSED DESIGN FLOW (.1949): _____ PROPERTY SIZE: _____
LOCATION OF SITE: Lot 22 Phase 1B The Pt. PROPERTY RECORDED: _____
WATER SUPPLY: ☐ Private ☐ Public ☐ Well ☐ Spring ☐ Other _____
EVALUATION METHOD: ☐ Auger Boring ☐ Pit ☐ Cut
TYPE OF WASTEWATER: ☐ Sewage ☐ Industrial Process ☐ Mixed

PROFILE #	.1940 LAND-SCAPE POSITION/ SLOPE %	HORI-ZON DEPTH (IN.)	SOIL MORPHOLOGY (.1941) .1941 STRUCTURE/ TEXTURE	.1941 CONSISTENCE/ MINERALOGY	OTHER PROFILE FACTORS .1942 SOIL WETNESS/ COLOR	.1943 SOIL DEPTH	.1956 SAPRO CLASS	.1944 RESTR HORIZ	PROFILE CLASS & LTAR
1		0-6	heavy ls sl						PS .25-.3
		6-32	mod sbk	fri sp					
		32-60	mas w/mottles	firm sp					
2	#33 -TEA	0-6	brsl						PS .3
		6-32	mod sbk	friable sp					
		32-58	wksbk w/lens	firm sp					
			laminations	and sap					
3									
4									

DESCRIPTION	INITIAL SYSTEM	REPAIR SYSTEM
Available Space (.1945)		
System Type(s)		
Site LTAR		

OTHER FACTORS (.1946): _____
SITE CLASSIFICATION (.1948): _____
EVALUATED BY: _____
OTHER(S) PRESENT: _____


R=150.00'
L=459.23'
Tan=3744.63'
Delta=175°24'44"
FORESTDALE LOO
3+00
2+00
R/W 50'
B=B 22'
91'
228'
ETBACK
DRIVE
1.0 x 80'
24
35,903. sq. ft.
40'
94'
DRIVE
RECREATION 1.52 ACRES
236'
241'
35' SETBACK
80x60
23
38,308. sq. ft.
20' PSDE
251'
210'
COMMON OPEN SP
16
201'
39'
70x80
basement
32'
217'
50' SETBACK
76'
CCESS & RECREATION 1.52 ACRES
243'
206'
12