DIVISION OF ENVIRONMENTAL HEALTH
ON-SITE WASTEWATER SECTION

PROPERTY ID #: _____
COUNTY: _____

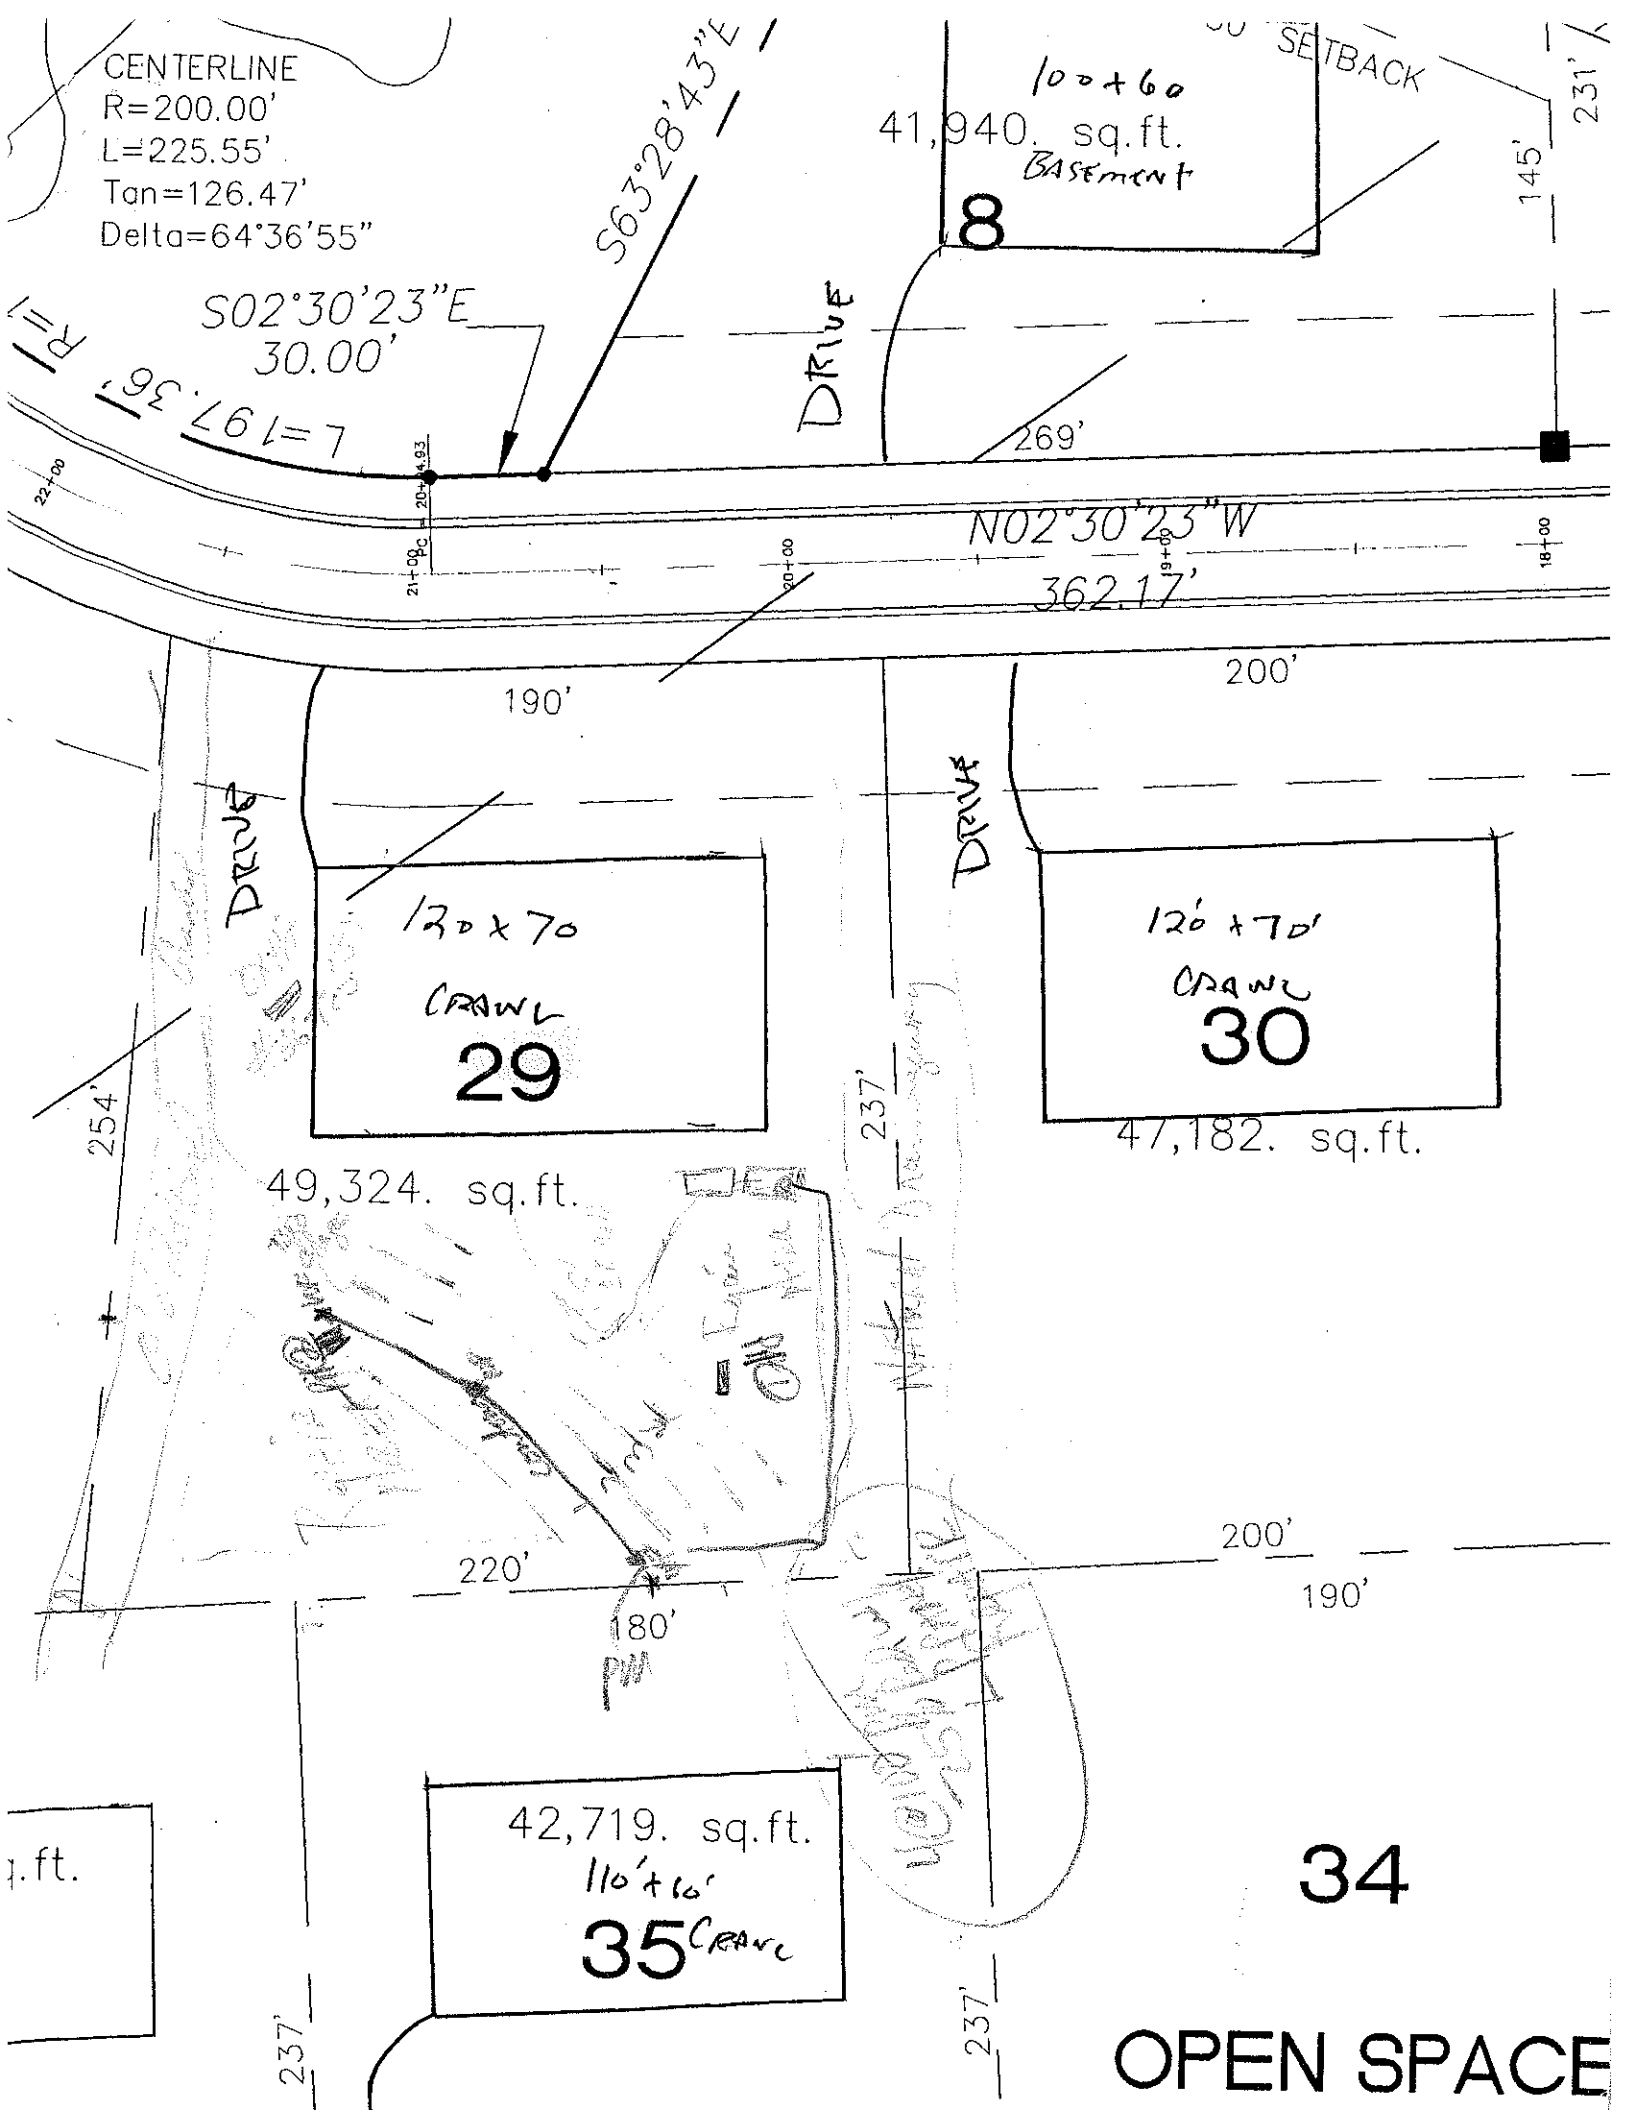
SOIL/SITE EVALUATION
for ON-SITE WASTEWATER SYSTEM

OWNER: CRT APPLICANT: _____
ADDRESS: _____ APPLICATION DATE: _____ DATE EVALUATED: 4-22-13
PROPOSED FACILITY: _____ PROPOSED DESIGN FLOW (.1949): _____ PROPERTY SIZE: _____
LOCATION OF SITE: Lot 29 phase 1C Turf PROPERTY RECORDED: _____
WATER SUPPLY: ☐ Private ☐ Public ☐ Well ☐ Spring ☐ Other _____
EVALUATION METHOD: ☐ Auger Boring ☐ Pit ☐ Cut
TYPE OF WASTEWATER: ☐ Sewage ☐ Industrial Process ☐ Mixed

PROFILE #	.1940 LANDSCAPE POSITION/ SLOPE %	HORIZON DEPTH (IN.)	SOIL MORPHOLOGY (.1941) .1941 STRUCTURE/ TEXTURE	.1941 CONSISTENCE/ MINERALOGY	OTHER PROFILE FACTORS .1942 SOIL WETNESS/ COLOR	.1943 SOIL DEPTH	.1956 SAPRO CLASS	.1944 RESTR HORIZ	PROFILE CLASS & LTAR
1		0-3"	Mucky Ap	Fso					1B .53
		3-[illegible]	[illegible]	Fsso					
		[illegible]	[illegible]	[illegible]					
2		0-9	Ap [illegible]	[illegible]					1B .53
		9-28	[illegible]	Fso					
		28-48	[illegible]	[illegible]					
3									
4									

DESCRIPTION	INITIAL SYSTEM	REPAIR SYSTEM
Available Space (.1945)		
System Type(s)		
Site LTAR		

OTHER FACTORS (.1946): _____
SITE CLASSIFICATION (.1948): _____
EVALUATED BY: _____
OTHER(S) PRESENT: _____


CENTERLINE
R=200.00'
L=225.55'
Tan=126.47'
Delta=64°36'55"
S63°28'43"E
S02°30'23"E
30.00'
R=197.36'
L=197.36'
100+60
41,940. sq.ft.
BASEMENT
8
SETBACK
145'
231'
DRIVE
269'
22+00
21+00
PC = 20+14.93
20+00
19+00
18+00
N02°30'23"W
362.17'
190'
200'
DRIVE
DRIVE
120x70
CRAWL
29
120'+70'
CRAWL
30
254'
237'
49,324. sq.ft.
47,182. sq.ft.
220'
180'
200'
190'
42,719. sq.ft.
110'+60'
35 CRAWL
34
237'
237'
OPEN SPACE