DIVISION OF ENVIRONMENTAL HEALTH
ON-SITE WASTEWATER SECTION

PROPERTY ID #: _____
COUNTY: _____

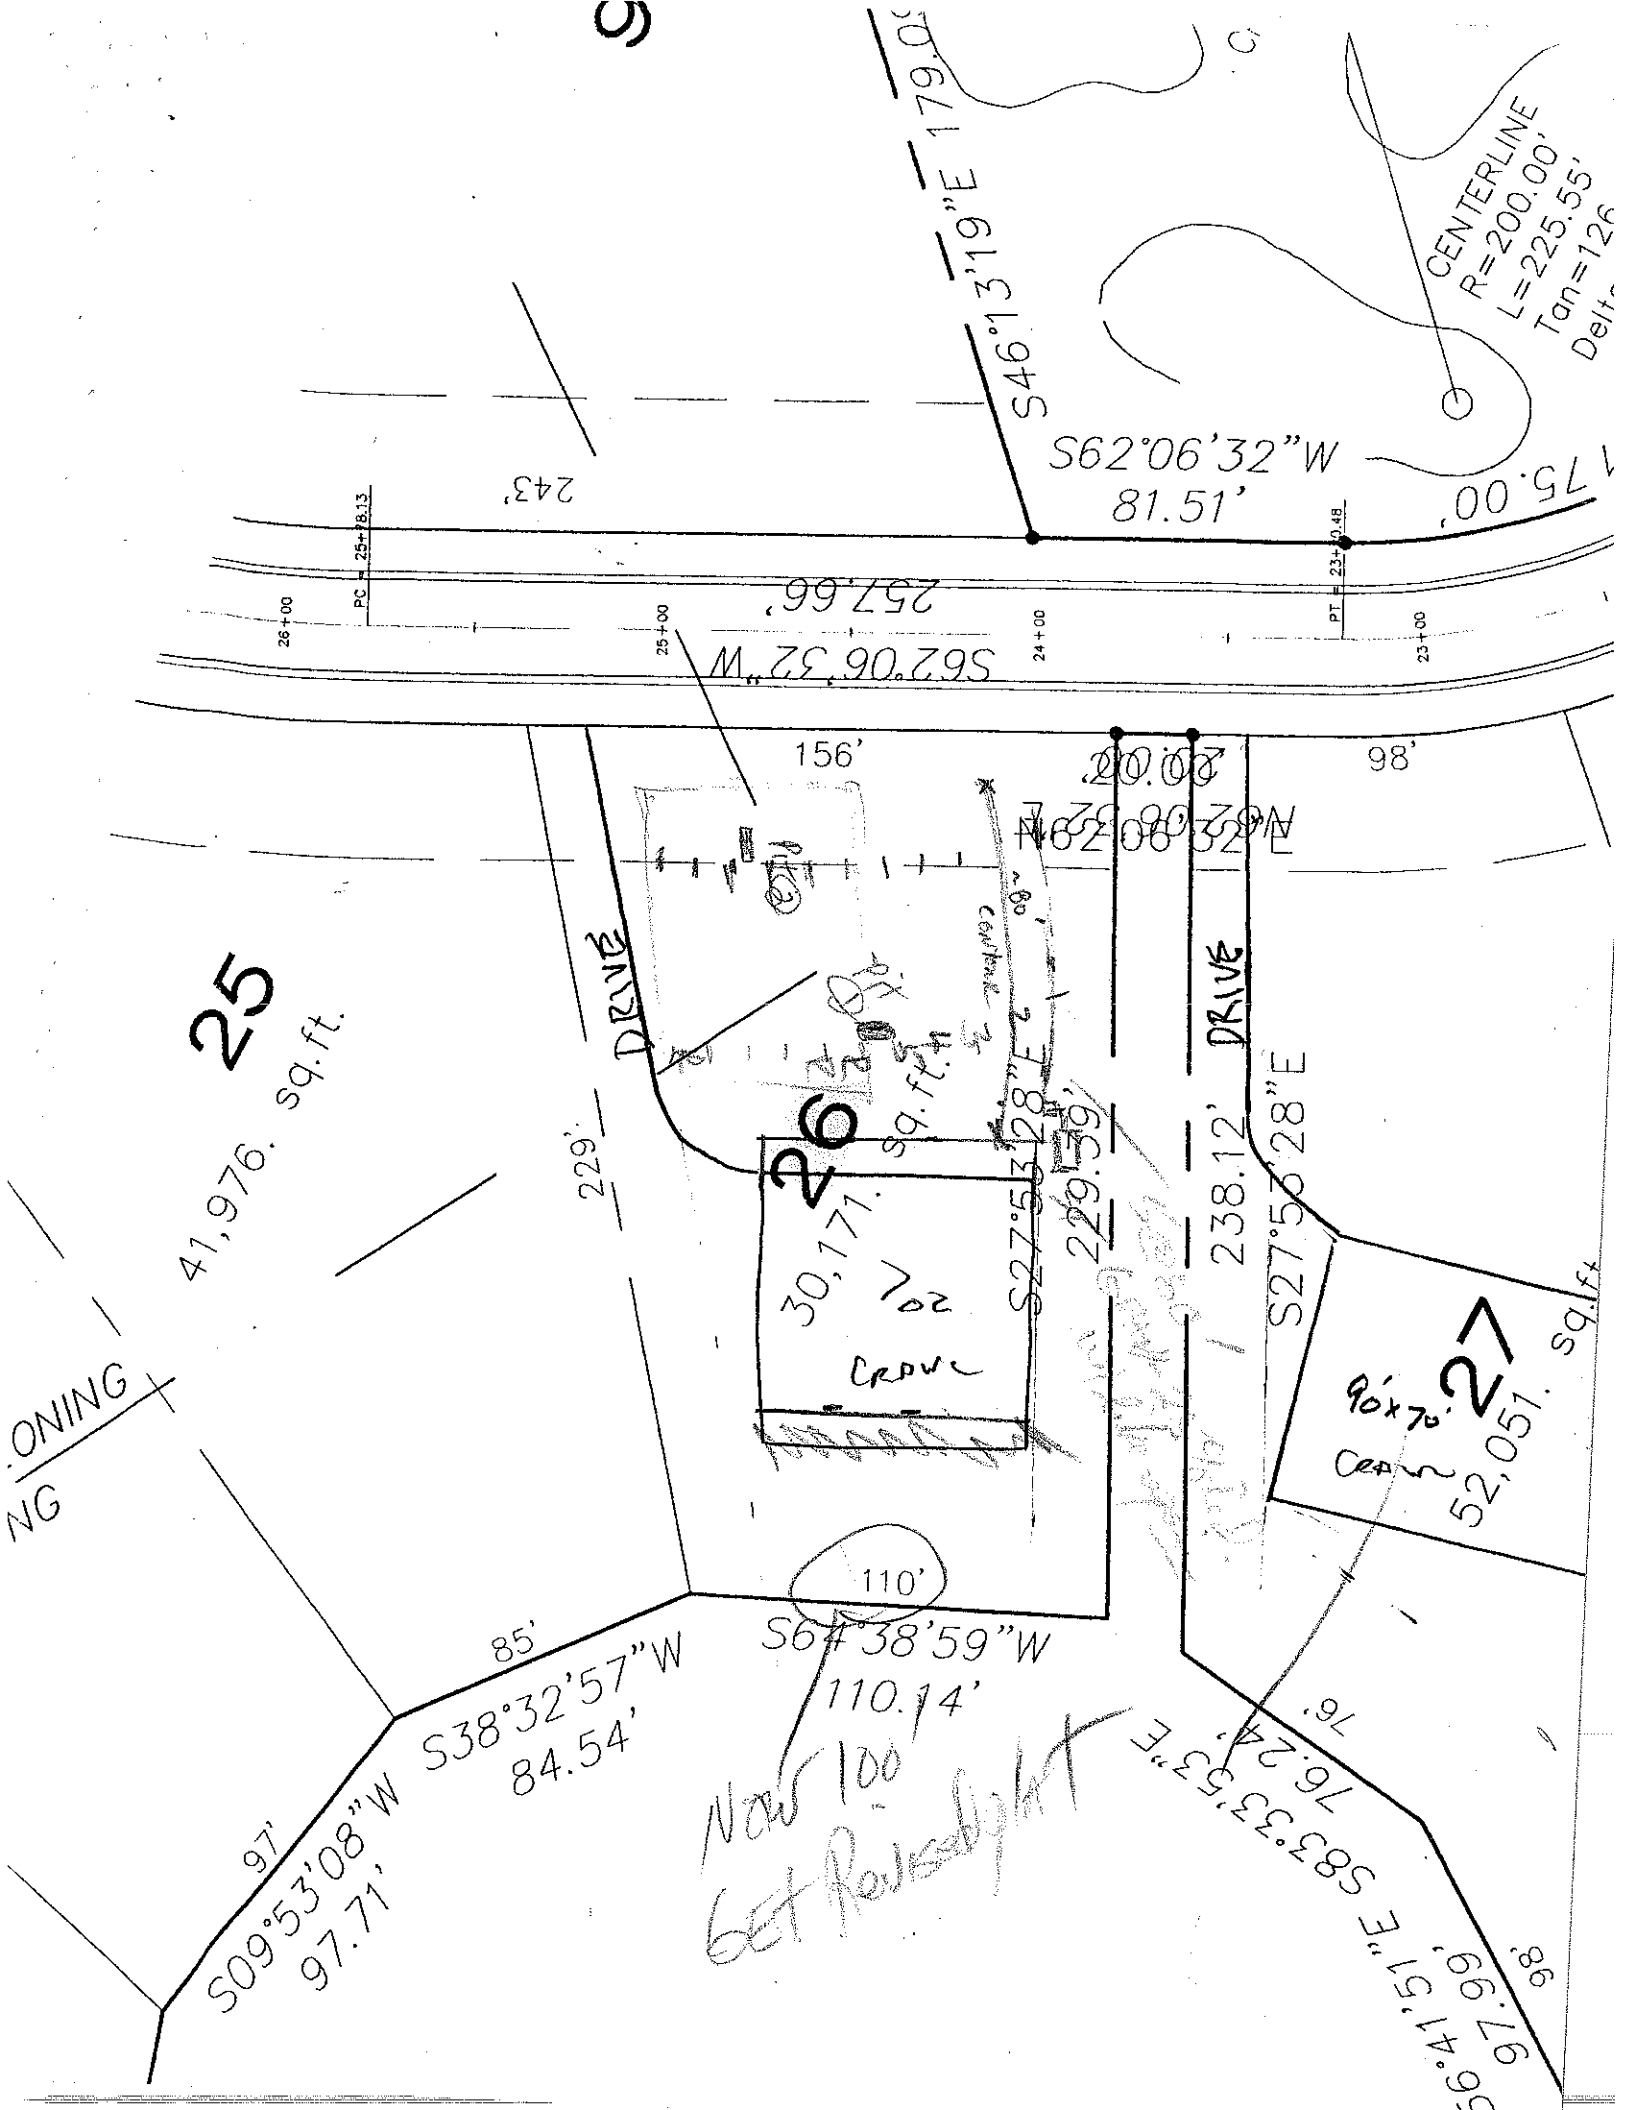
SOIL/SITE EVALUATION
for ON-SITE WASTEWATER SYSTEM

OWNER: @RI APPLICANT: _____
ADDRESS: _____ APPLICATION DATE: _____ DATE EVALUATED: 9-17-98
PROPOSED FACILITY: _____ PROPOSED DESIGN FLOW (.1949): _____ PROPERTY SIZE: _____
LOCATION OF SITE: Lot 26 phase 1C The Pt. PROPERTY RECORDED: _____
WATER SUPPLY: ☐ Private ☐ Public ☐ Well ☐ Spring ☐ Other _____
EVALUATION METHOD: ☐ Auger Boring ☐ Pit ☐ Cut
TYPE OF WASTEWATER: ☐ Sewage ☐ Industrial Process ☐ Mixed

PROFILE #	.1940 LANDSCAPE POSITION/ SLOPE %	HORIZON DEPTH (IN.)	SOIL MORPHOLOGY (.1941) .1941 STRUCTURE/ TEXTURE	.1941 CONSISTENCE/ MINERALOGY	OTHER PROFILE FACTORS .1942 SOIL WETNESS/ COLOR	.1943 SOIL DEPTH	.1956 SAPRO CLASS	.1944 RESTR HORIZ	PROFILE CLASS & LTAR
1		0-16	gr scl	fr					PS .3
		16-53	m sbk R cl	fr ss sp					
2		0-13	(sm) m gr brn sl/scl						PS .3
		13-38	m sbk yr c	fr sp					
		38-54	(bc) m sbk yr cl/c	fr ss sp					
3									
4									

DESCRIPTION	INITIAL SYSTEM	REPAIR SYSTEM
Available Space (.1945)		
System Type(s)		
Site LTAR		

OTHER FACTORS (.1946): _____
SITE CLASSIFICATION (.1948): _____
EVALUATED BY: _____
OTHER(S) PRESENT: _____


S46°13'19"E 179.0
CENTERLINE
R=200.00'
L=225.55'
Tan=126
Delt
S62°06'32"W
81.51'
175.00'
243'
257.66'
S62°06'32"W
PC = 25+78.13
PT = 23+20.48
26+00
25+00
24+00
23+00
156'
98'
20.00'
N62°06'32"E
DRIVE
DRIVE
25
41,976. sq.ft.
26
30,171. sq.ft.
229'
229.59'
S27°53'28"E
238.12'
S27°53'28"E
27
90x70'
52,051. sq.ft.
ZONING
110'
85'
S38°32'57"W
84.54'
S6#38'59"W
110.14'
97'
S09°53'08"W
97.71'
76'
S83°33'53"E
76.24'
97.98'
S6°41'51"E
New 100
Set Roadlight