DIVISION OF ENVIRONMENTAL HEALTH
ON-SITE WASTEWATER SECTION

PROPERTY ID #: _____
COUNTY: _____

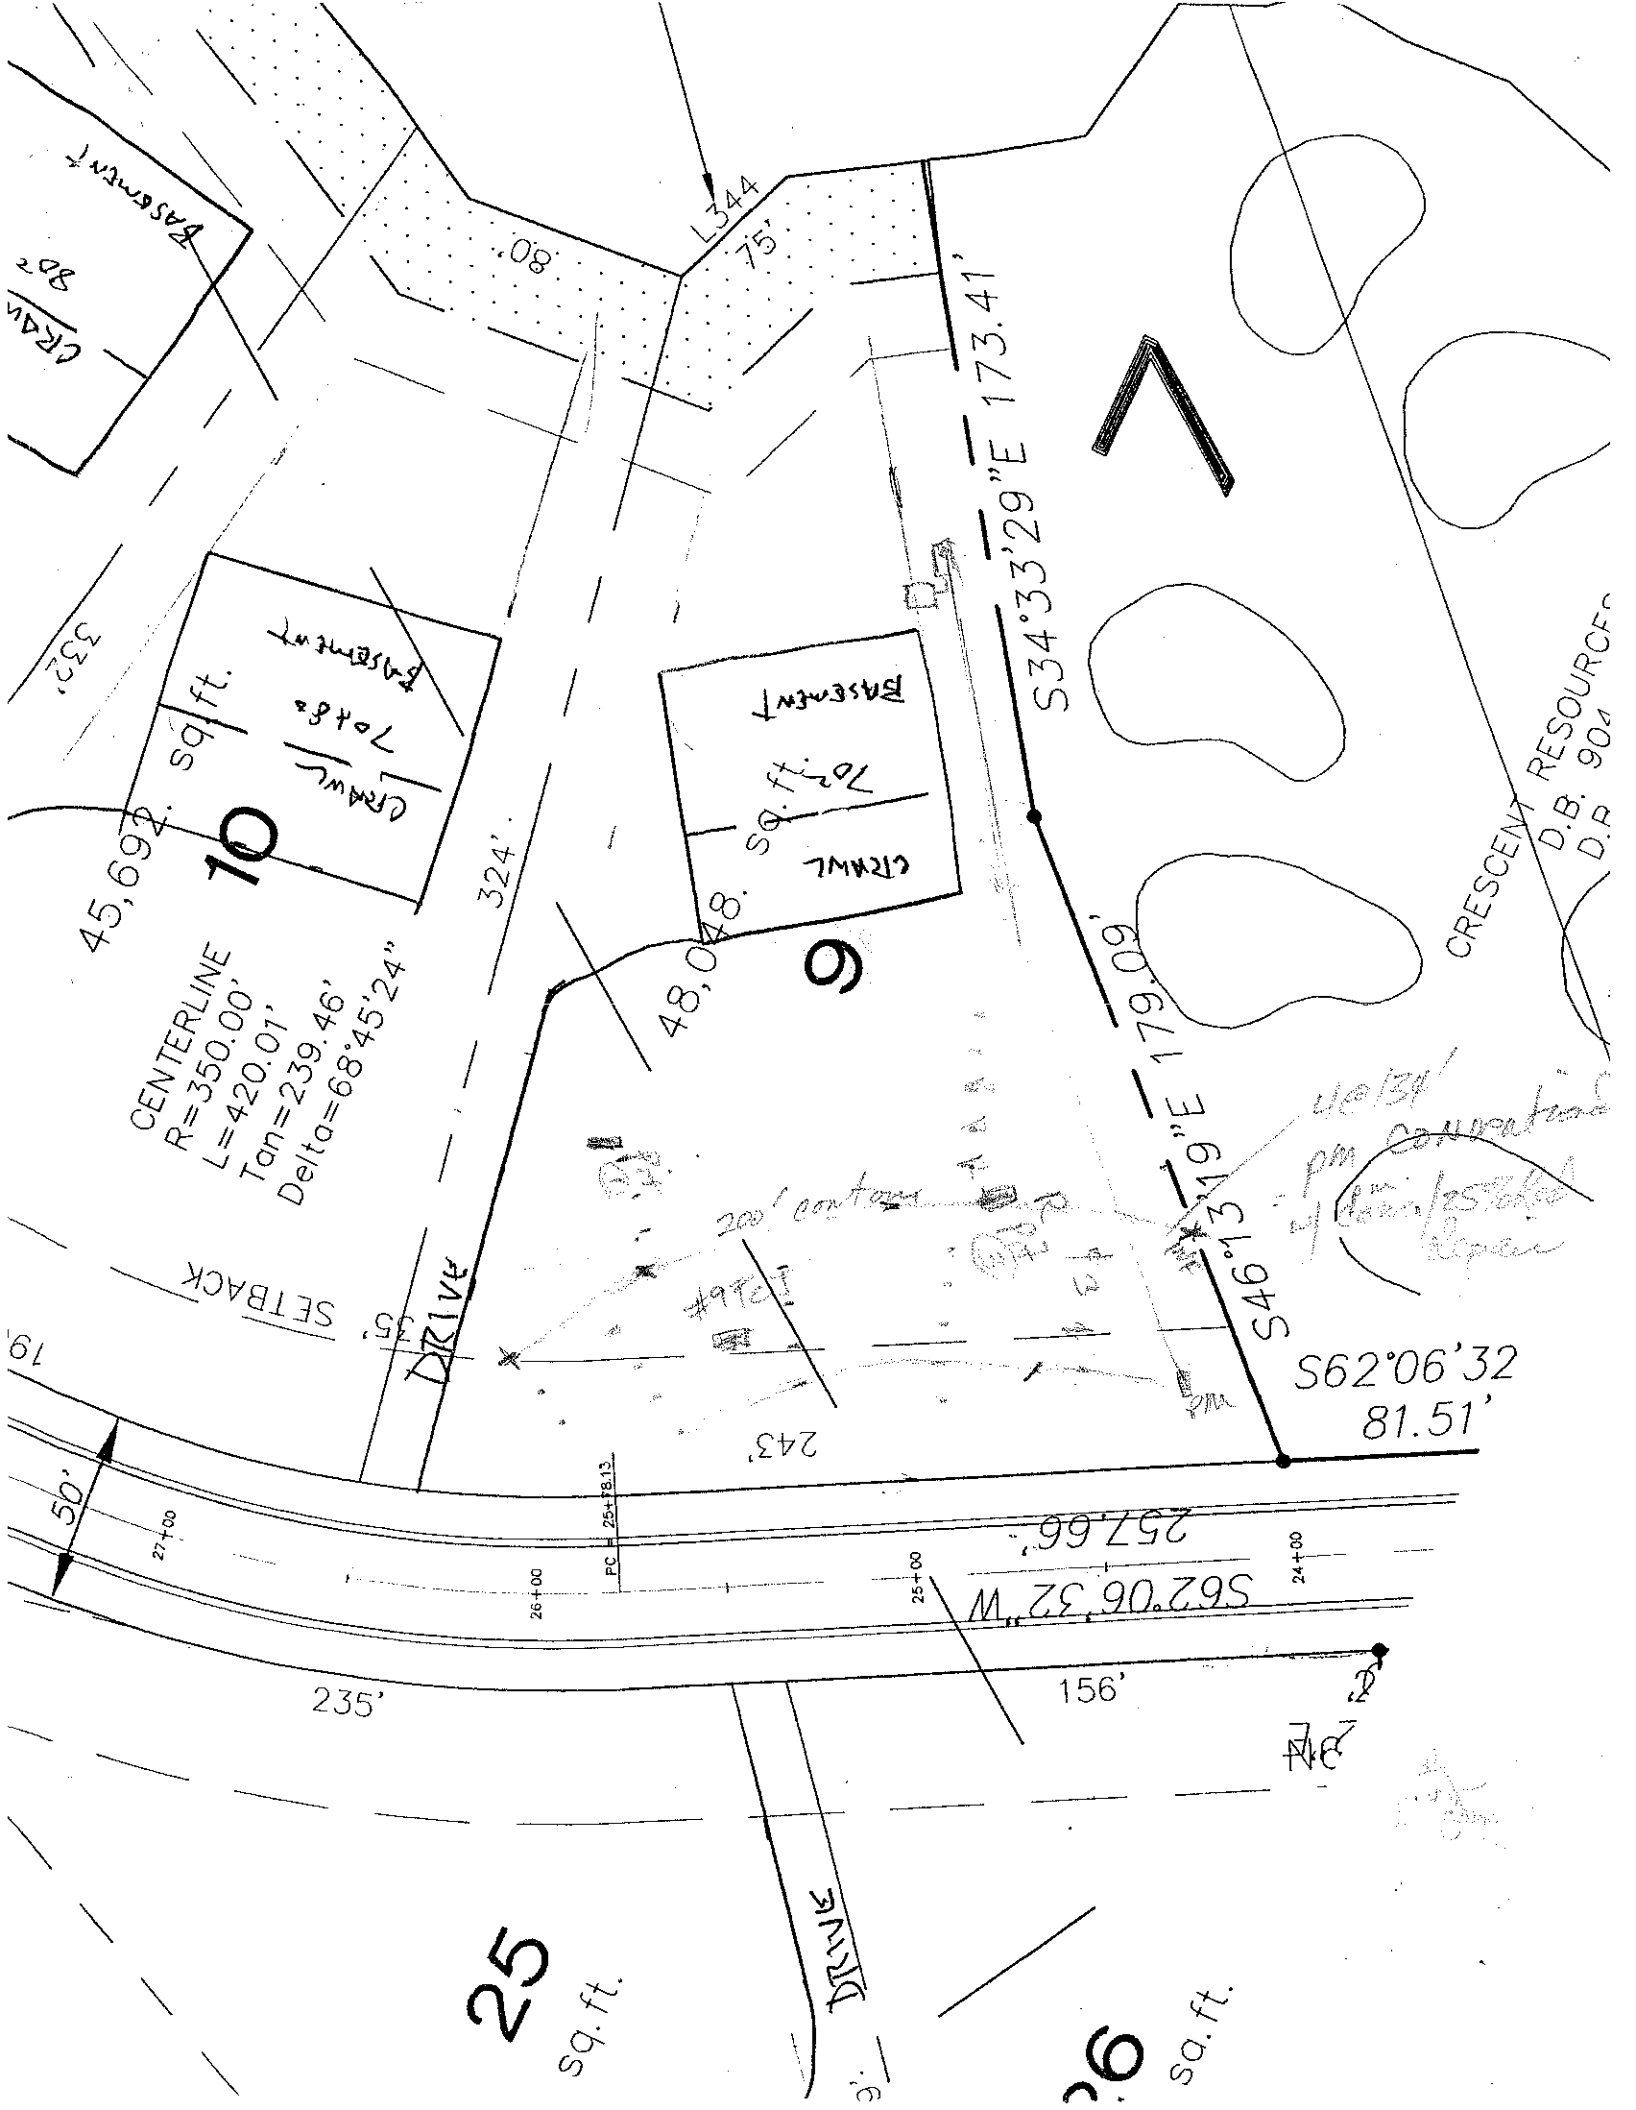
SOIL/SITE EVALUATION
for ON-SITE WASTEWATER SYSTEM

OWNER: CRI APPLICANT: _____
ADDRESS: _____ APPLICATION DATE: _____ DATE EVALUATED: 9-18-98
PROPOSED FACILITY: _____ PROPOSED DESIGN FLOW (.1949): _____ PROPERTY SIZE: _____
LOCATION OF SITE: Lot 9 phase 1C Tech PROPERTY RECORDED: _____
WATER SUPPLY: ☐ Private ☐ Public ☐ Well ☐ Spring ☐ Other _____
EVALUATION METHOD: ☐ Auger Boring ☐ Pit ☐ Cut
TYPE OF WASTEWATER: ☐ Sewage ☐ Industrial Process ☐ Mixed

PROFILE #	.1940 LANDSCAPE POSITION/ SLOPE %	HORIZON DEPTH (IN.)	SOIL MORPHOLOGY (.1941) .1941 STRUCTURE/ TEXTURE	.1941 CONSISTENCE/ MINERALOGY	OTHER PROFILE FACTORS .1942 SOIL WETNESS/ COLOR	.1943 SOIL DEPTH	.1956 SAPRO CLASS	.1944 RESTR HORIZ	PROFILE CLASS & LTAR
1		0-7							
		7-28							
		28-48							
2		0-42							
3		0-9							
		9-28							
		28-53							
4									

DESCRIPTION	INITIAL SYSTEM	REPAIR SYSTEM
Available Space (.1945)		
System Type(s)		
Site LTAR		

OTHER FACTORS (.1946): _____
SITE CLASSIFICATION (.1948): _____
EVALUATED BY: _____
OTHER(S) PRESENT: _____


L344
80'
75'
S34°33'29"E 173.41'
S46°13'19"E 179.09'
S62°06'32
81.51'
S62°06'32"W
257.66'
CRESCENT RESOURCE
D.B. 90
D.P.
45,692 sq.ft.
10
CENTERLINE
R=350.00'
L=420.01'
Tan=239.46'
Delta=68°45'24"
324'
48,048 sq.ft.
9
Basement
Crawl
70 ft²
332'
35' SETBACK
DRIVE
200' contour
#9Tc
243'
50'
27+00
26+00
PC H 25+78.13
25+00
24+00
235'
156'
25
sq.ft.
26
sq.ft.
DRIVE