DIVISION OF ENVIRONMENTAL HEALTH
ON-SITE WASTEWATER SECTION

PROPERTY ID #: _____
COUNTY: _____

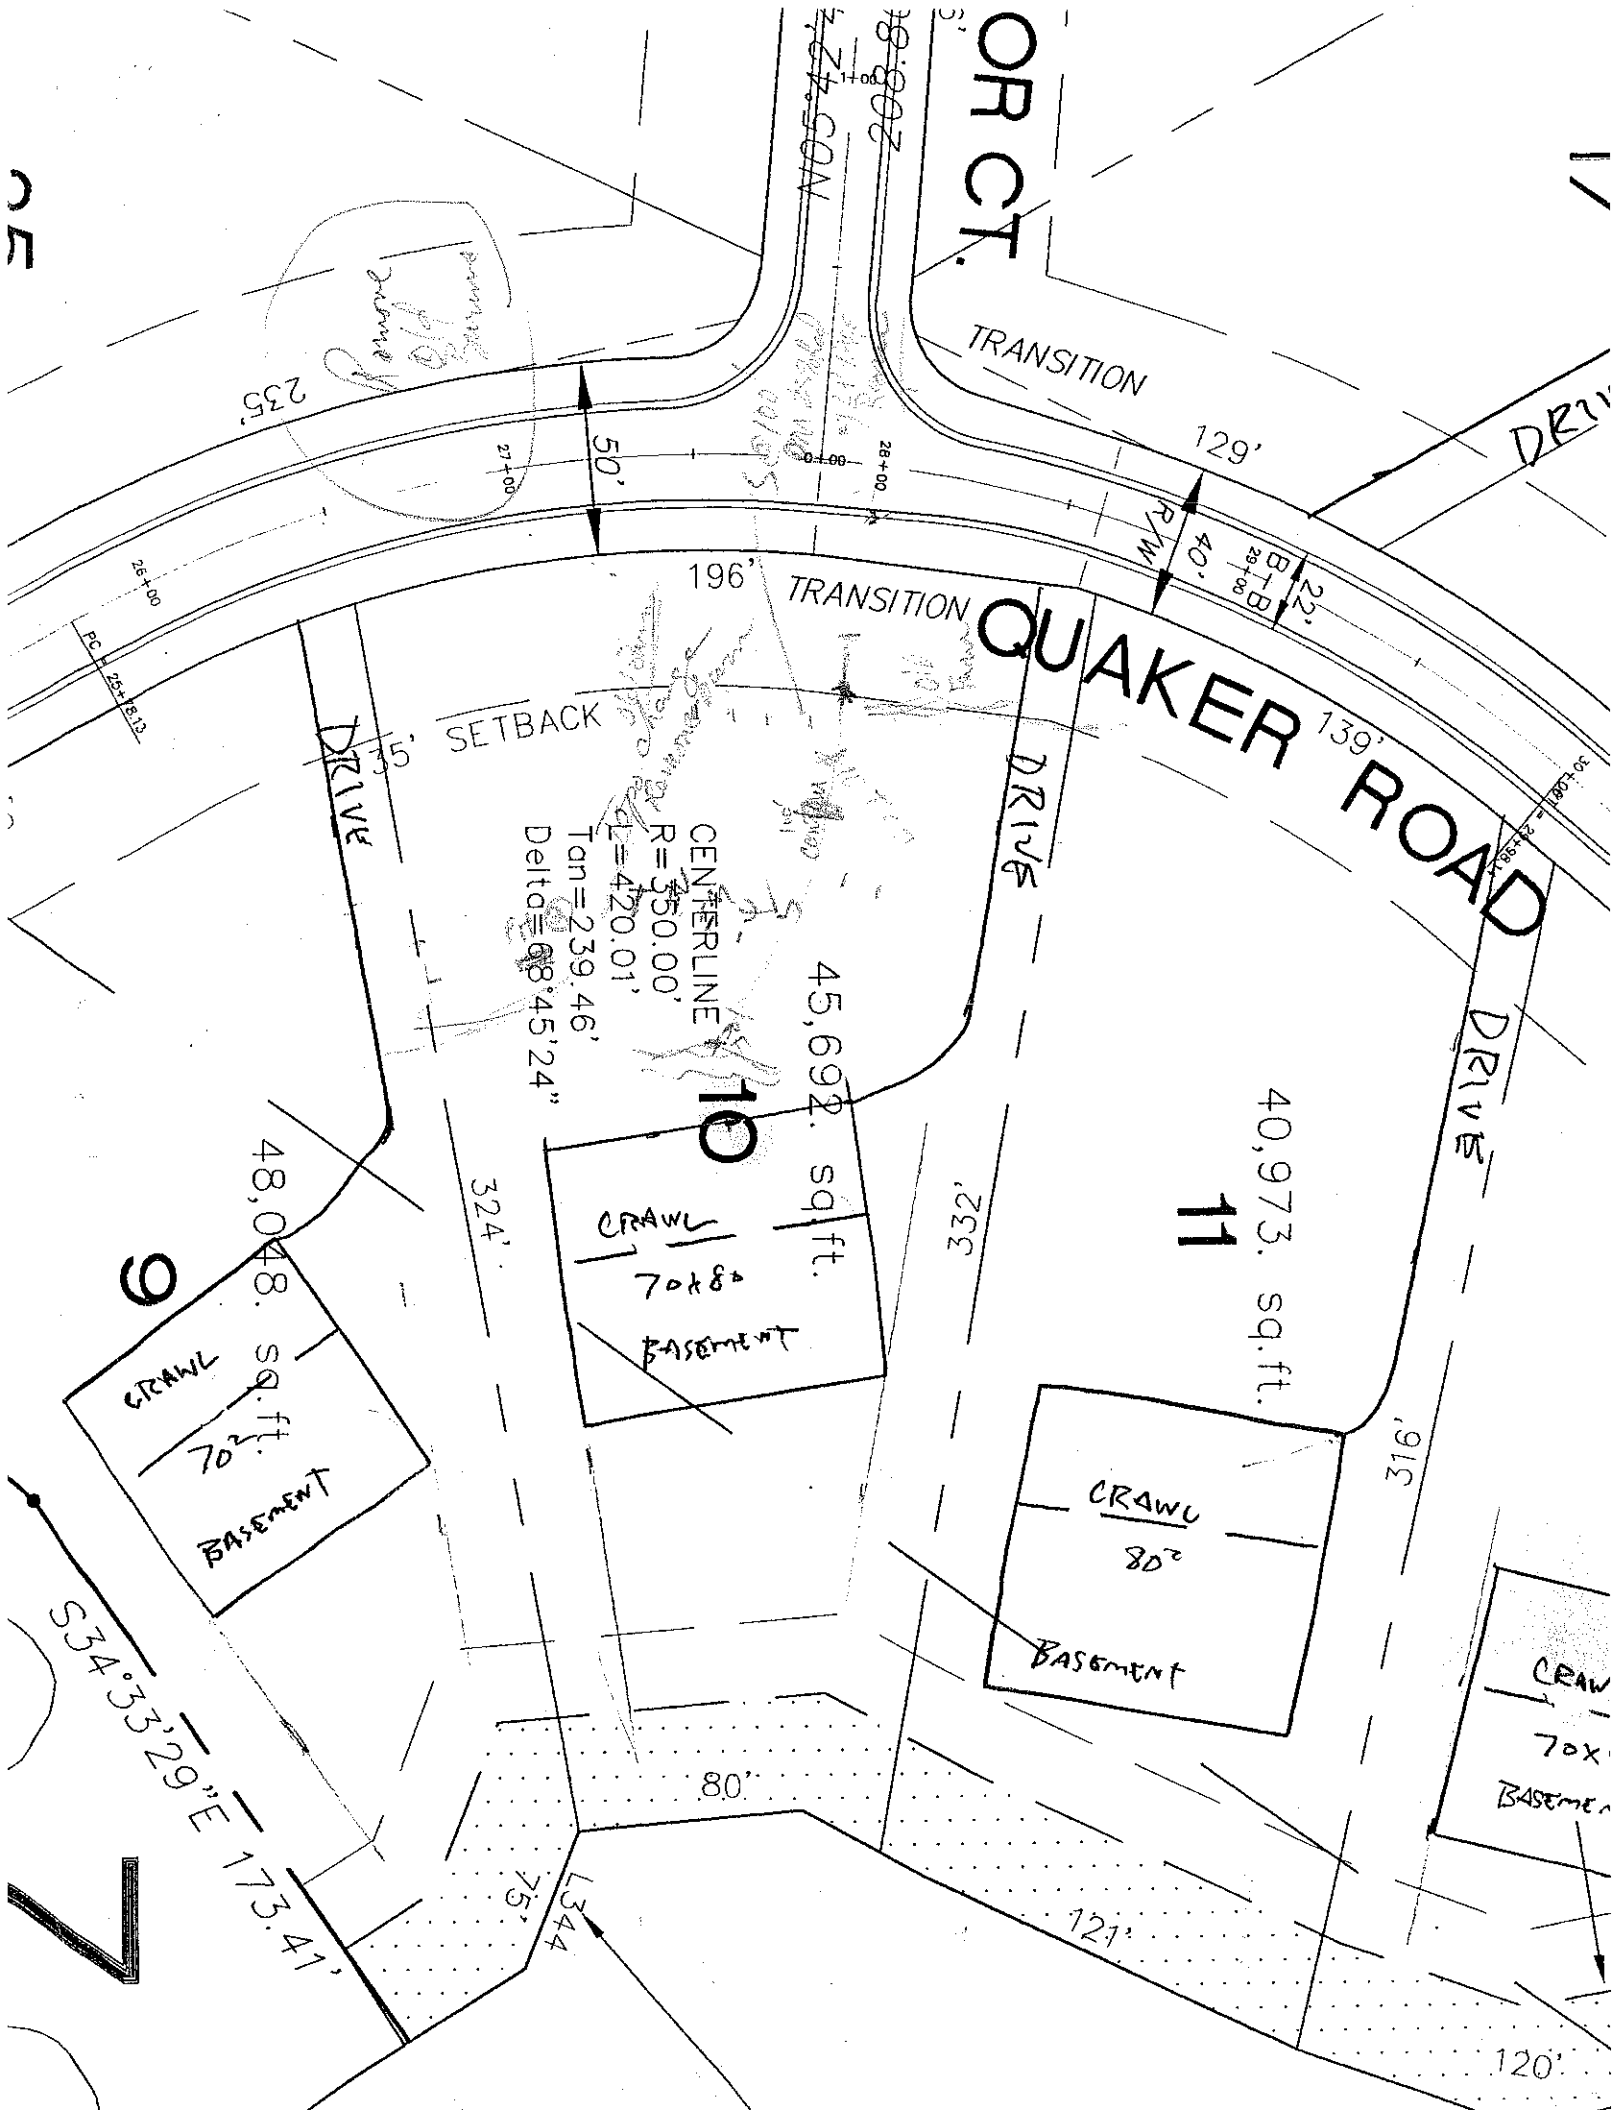
SOIL/SITE EVALUATION
for ON-SITE WASTEWATER SYSTEM

OWNER: CRL APPLICANT: _____
ADDRESS: _____ APPLICATION DATE: _____ DATE EVALUATED: _____
PROPOSED FACILITY: _____ PROPOSED DESIGN FLOW (.1949): _____ PROPERTY SIZE: _____
LOCATION OF SITE: Lot 10 plan 1C The Pt. PROPERTY RECORDED: _____
WATER SUPPLY: ☐ Private ☐ Public ☐ Well ☐ Spring ☐ Other _____
EVALUATION METHOD: ☐ Auger Boring ☐ Pit ☐ Cut
TYPE OF WASTEWATER: ☐ Sewage ☐ Industrial Process ☐ Mixed

PROFILE #	.1940 LANDSCAPE POSITION/ SLOPE %	HORIZON DEPTH (IN.)	SOIL MORPHOLOGY (.1941) .1941 STRUCTURE/ TEXTURE	SOIL MORPHOLOGY (.1941) .1941 CONSISTENCE/ MINERALOGY	OTHER PROFILE FACTORS .1942 SOIL WETNESS/ COLOR	.1943 SOIL DEPTH	.1956 SAPRO CLASS	.1944 RESTR HORIZ	PROFILE CLASS & LTAR
1		0-4	mainly brown sl						PS .3
		4-16	sl clay Re	fri					
		16-20	sl clay w/ brown red	fri sp mod sp					
		20-95							
2		0-12	sandy clay sl	fri					0.85 .25
		12-18	sl clay sl	fri sticky (sandy clay)					
		18-31	sandy clay sl	fri sp					
		31-50	sandy clay Re	fri sp					
3									
4									

DESCRIPTION	INITIAL SYSTEM	REPAIR SYSTEM
Available Space (.1945)		
System Type(s)		
Site LTAR		

OTHER FACTORS (.1946): _____
SITE CLASSIFICATION (.1948): _____
EVALUATED BY: _____
OTHER(S) PRESENT: _____


OR CT.
TRANSITION
129'
DRIVE
235'
50'
27+00
28+00
0+00
26+00
PC = 25+78.13
196'
TRANSITION
QUAKER ROAD
139'
35' SETBACK
DRIVE
CENTERLINE
R=350.00'
Δ2=420.01'
Tan=239.46'
Delta=68°45'24"
45,692. sq ft.
10
CRAWL
70x80
BASEMENT
324'
332'
40,973. sq.ft.
11
DRIVE
316'
48,048. sq ft.
9
CRAWL
70²
BASEMENT
CRAWL
80²
BASEMENT
S34°33'29"E 173.41'
80'
75'
L344
121'
120'