IREDELL COUNTY HEATLH DEPARTMENT

PAGE 2: *SITE PLAN WORKSHEET*

SEE THE SAMPLE SITE PLAN BELOW. INCOMPLETE SITE PLANS WILL BE RETURNED TO YOU FOR COMPLETION AND MAY RESULT IN A DELAY IN THE ISSUANCE OF YOUR SEPTIC SYSTEM PERMIT!!!

Place an (X) beside each item as you complete the site plan:

- ✓ Property Line measurements are clearly identified…
- ✓ All proposed structures are indicated…
  SHOW: proposed house or business footprint, wells, water lines, patios, pools and decks, and any other item that will occupy space on the site
- ✓ Front and side setbacks from property line…
- ✓ Preferred driveway location and configuration, preferred well location…
- ✓ Area you prefer your septic system to be placed…
- ✓ North arrow, or other sufficient indicator of direction…

Circle N/A on the following if appropriate:


- ✓ Location of septic systems and wells within 100' of your property… N/A
- ✓ Location of easements and rights of ways on your property… N/A
- ✓ Location of any designated wetlands on the property… N/A


Signature: Terry L Jarvis, CEHS Agent
Property owner or owner's legal representative signature (SIGNATURE REQUIRED)

9/22/05
DATE

USE THIS SPACE TO DRAW YOUR SITE PLAN

See Attached
MAP of Site plan

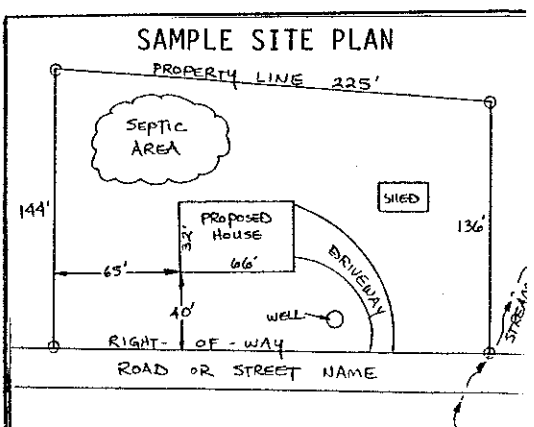

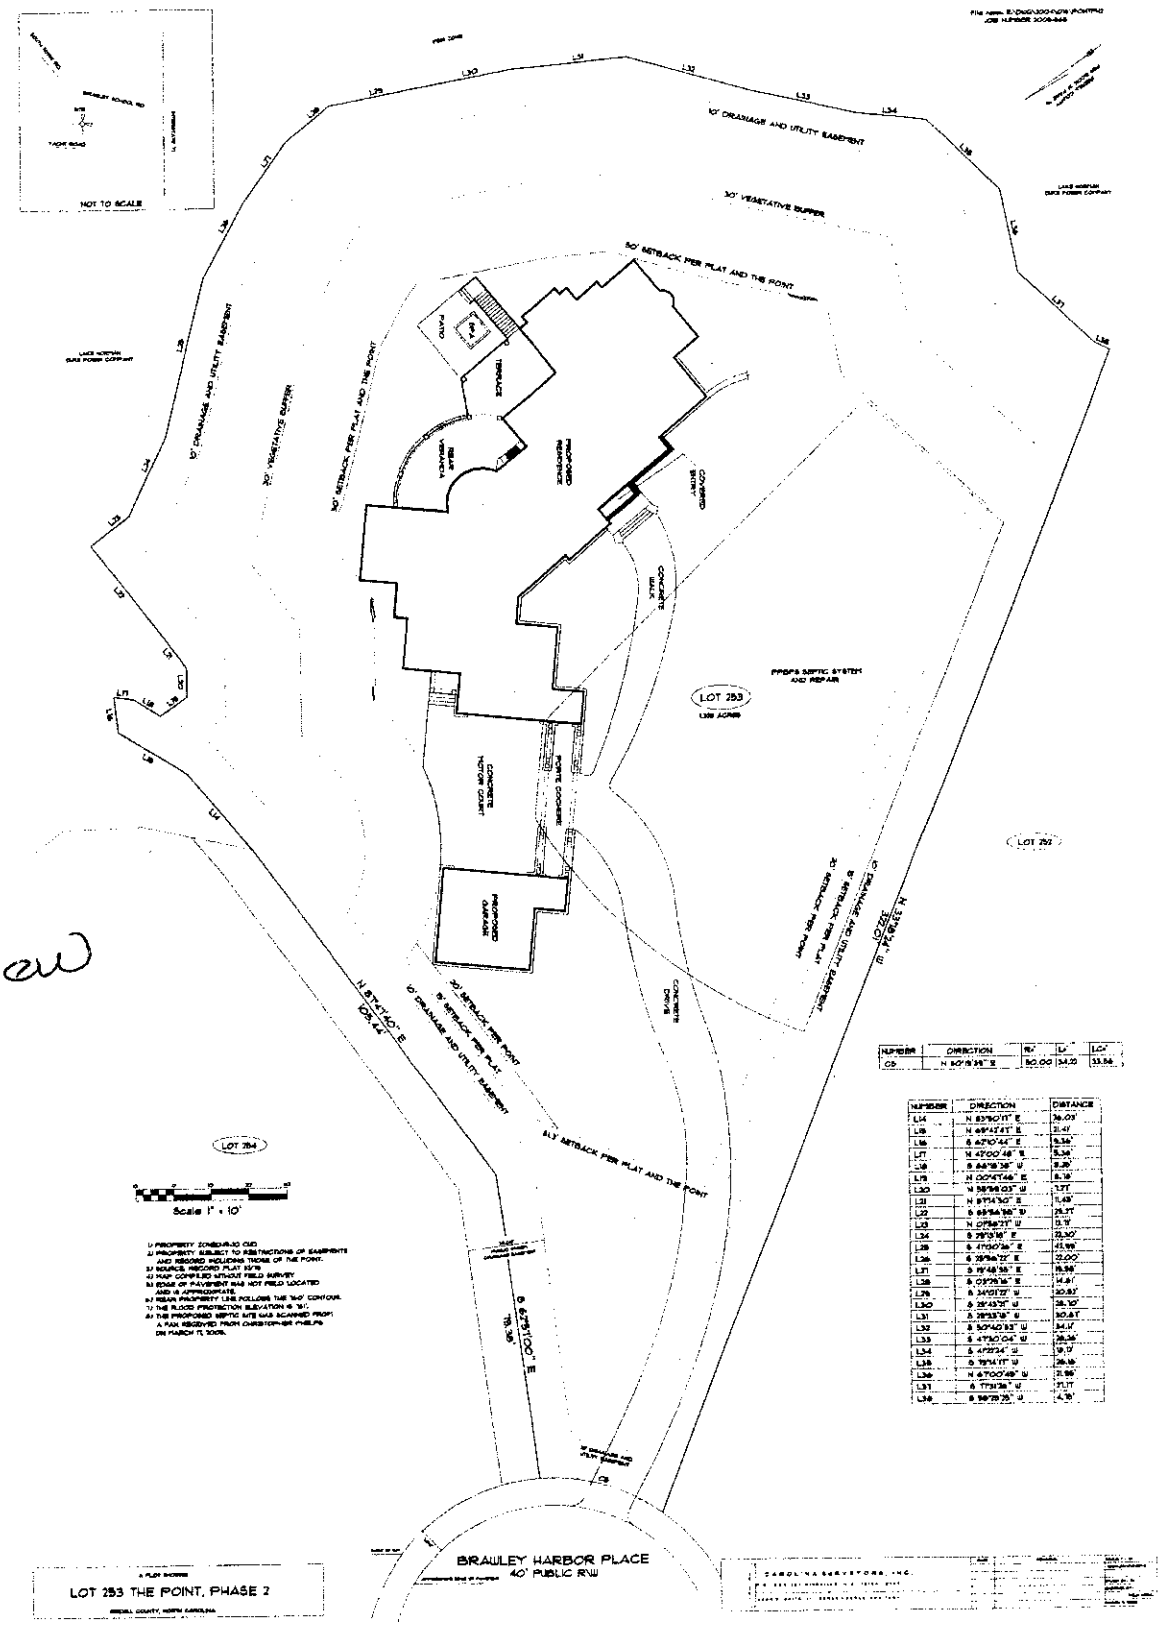

New

NUMBER	DIRECTION	R/=	L=	LC=
C9	N 80°9'35" E	50.00	34.20	33.56

NUMBER	DIRECTION	DISTANCE
L14	N 83°50'11" E	36.03'
L15	N 69°47'41" E	31.47'
L16	S 47°01'44" E	9.56'
L17	N 47°00'48" E	5.30'
L18	S 88°18'39" W	8.26'
L19	N 00°04'06" E	5.19'
L20	N 58°56'03" W	1.71'
L21	N 87°14'30" E	1.48'
L22	S 69°54'50" W	28.21'
L23	N 07°50'37" W	3.1'
L24	S 75°01'18" E	22.30'
L25	S 47°00'39" E	45.99'
L26	S 28°54'27" E	22.00'
L27	S 19°48'55" E	36.56'
L28	S 03°25'55" E	14.81'
L29	S 34°07'37" W	30.82'
L30	S 25°43'57" W	28.10'
L31	S 39°33'18" W	30.67'
L32	S 50°40'53" W	34.1'
L33	S 47°50'04" W	36.36'
L34	S 41°23'24" W	39.1'
L35	S 76°41'17" W	28.16'
L36	N 67°00'48" W	21.99'
L37	S 77°31'36" W	71.17'
L38	S 58°28'25" W	4.76'