DIVISION OF ENVIRONMENTAL HEALTH
ON-SITE WASTEWATER SECTION

PROPERTY ID #: _____
COUNTY: _____

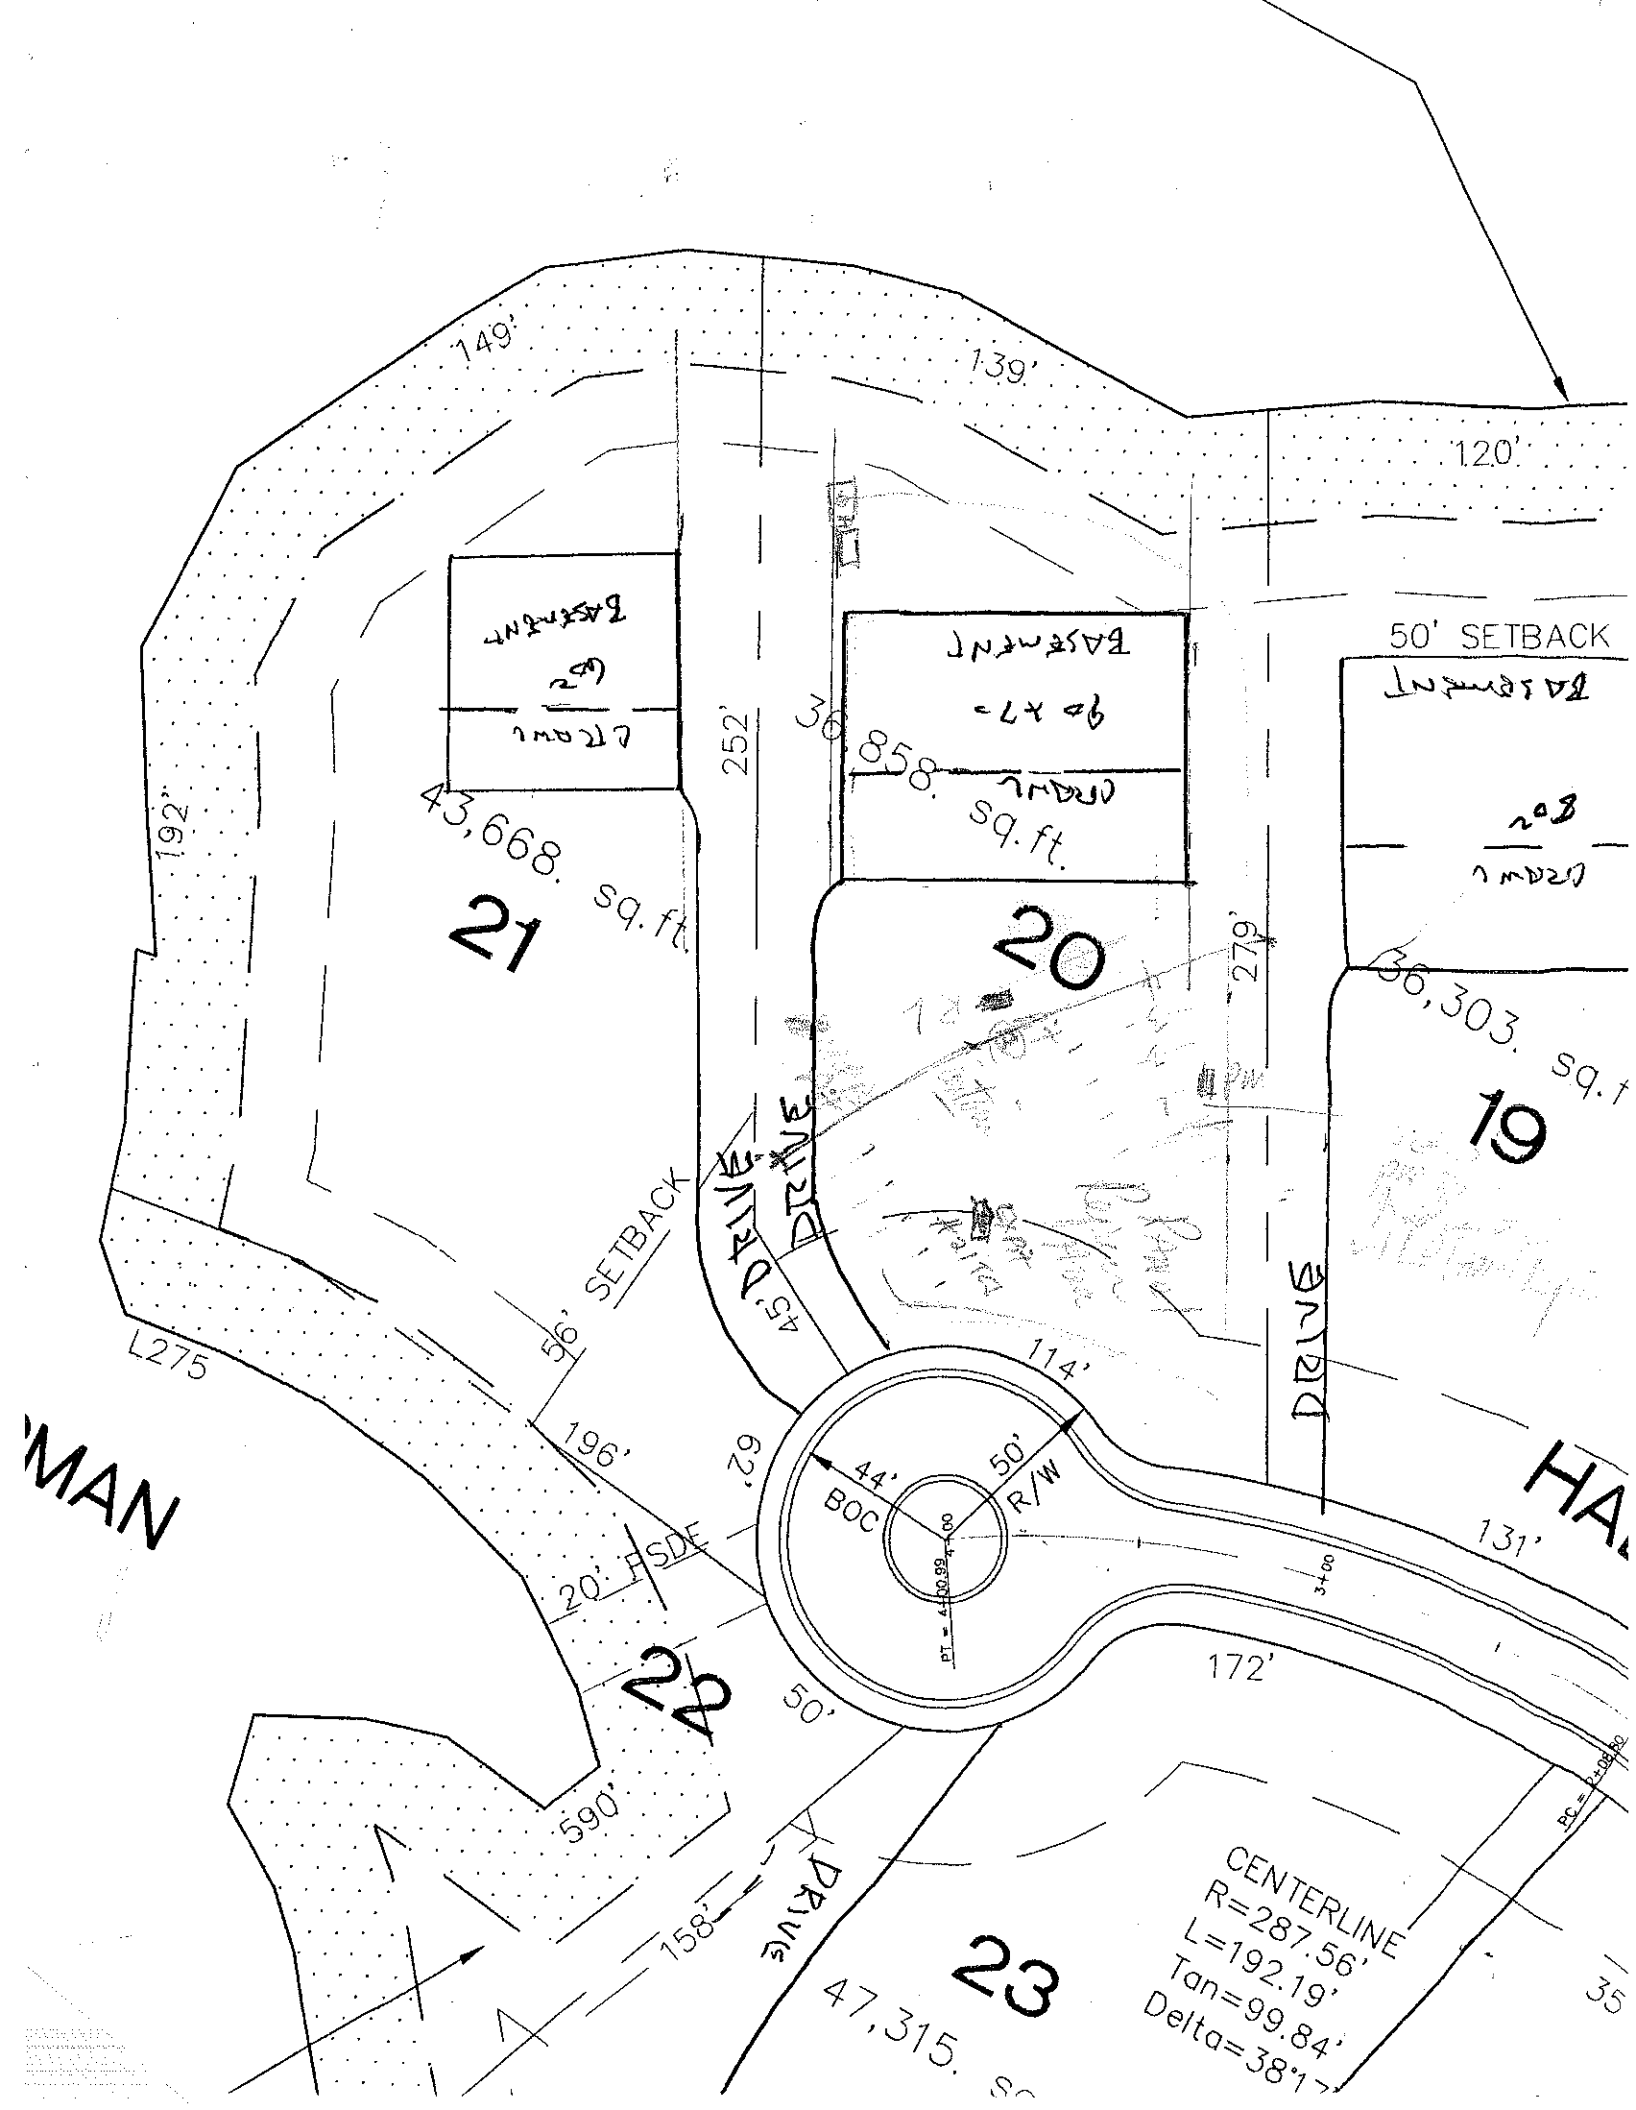
SOIL/SITE EVALUATION
for ON-SITE WASTEWATER SYSTEM

OWNER: CRT APPLICANT: _____
ADDRESS: _____ APPLICATION DATE: _____ DATE EVALUATED: 9-17-98
PROPOSED FACILITY: _____ PROPOSED DESIGN FLOW (.1949): _____ PROPERTY SIZE: _____
LOCATION OF SITE: lot 20 phase 1C The Pt. PROPERTY RECORDED: _____
WATER SUPPLY: ☐ Private ☐ Public ☐ Well ☐ Spring ☐ Other _____
EVALUATION METHOD: ☐ Auger Boring ☐ Pit ☐ Cut
TYPE OF WASTEWATER: ☐ Sewage ☐ Industrial Process ☐ Mixed

PROFILE #	.1940 LANDSCAPE POSITION/ SLOPE %	HORIZON DEPTH (IN.)	SOIL MORPHOLOGY (.1941) .1941 STRUCTURE/ TEXTURE	.1941 CONSISTENCE/ MINERALOGY	OTHER PROFILE FACTORS .1942 SOIL WETNESS/ COLOR	.1943 SOIL DEPTH	.1956 SAPRO CLASS	.1944 RESTR HORIZ	PROFILE CLASS & LTAR
1	#21 -120	0-4	bwsil						PS .34
		4-11	sl cl sd	rc/fr fr ss					
2		0-6	bwsil	fr					PS .3
		6-20	sicl sd	rc/fr fr ss					
		20-52	wk sbk cl sd cl	lacy					
3									
4									

DESCRIPTION	INITIAL SYSTEM	REPAIR SYSTEM
Available Space (.1945)		
System Type(s)		
Site LTAR		

OTHER FACTORS (.1946): _____
SITE CLASSIFICATION (.1948): _____
EVALUATED BY: _____
OTHER(S) PRESENT: _____


149'
139'
120'
50' SETBACK
252'
192'
43,668. sq. ft.
21
858. sq. ft.
20
36,303. sq. ft.
19
279'
56' SETBACK
45' DRIVE
DRIVE
114'
L275
196'
62'
44'
BOC
50'
R/W
131'
20' FSDE
22
50'
172'
590'
158'
DRIVE
23
47,315. sq. ft.
CENTERLINE
R=287.56'
L=192.19'
Tan=99.84'
Delta=38°1