DEPARTMENT OF ENVIRONMENT, HEALTH, AND NATURAL RESOURCES
DIVISION OF ENVIRONMENTAL HEALTH
ON-SITE WASTEWATER SECTION

Sheet ___ of ___
PROPERTY ID #: ________
COUNTY: ________

# SOIL/SITE EVALUATION
## *for* ON-SITE WASTEWATER SYSTEM

Move house towards street where soil is shallow install laterals @ 50's from 760

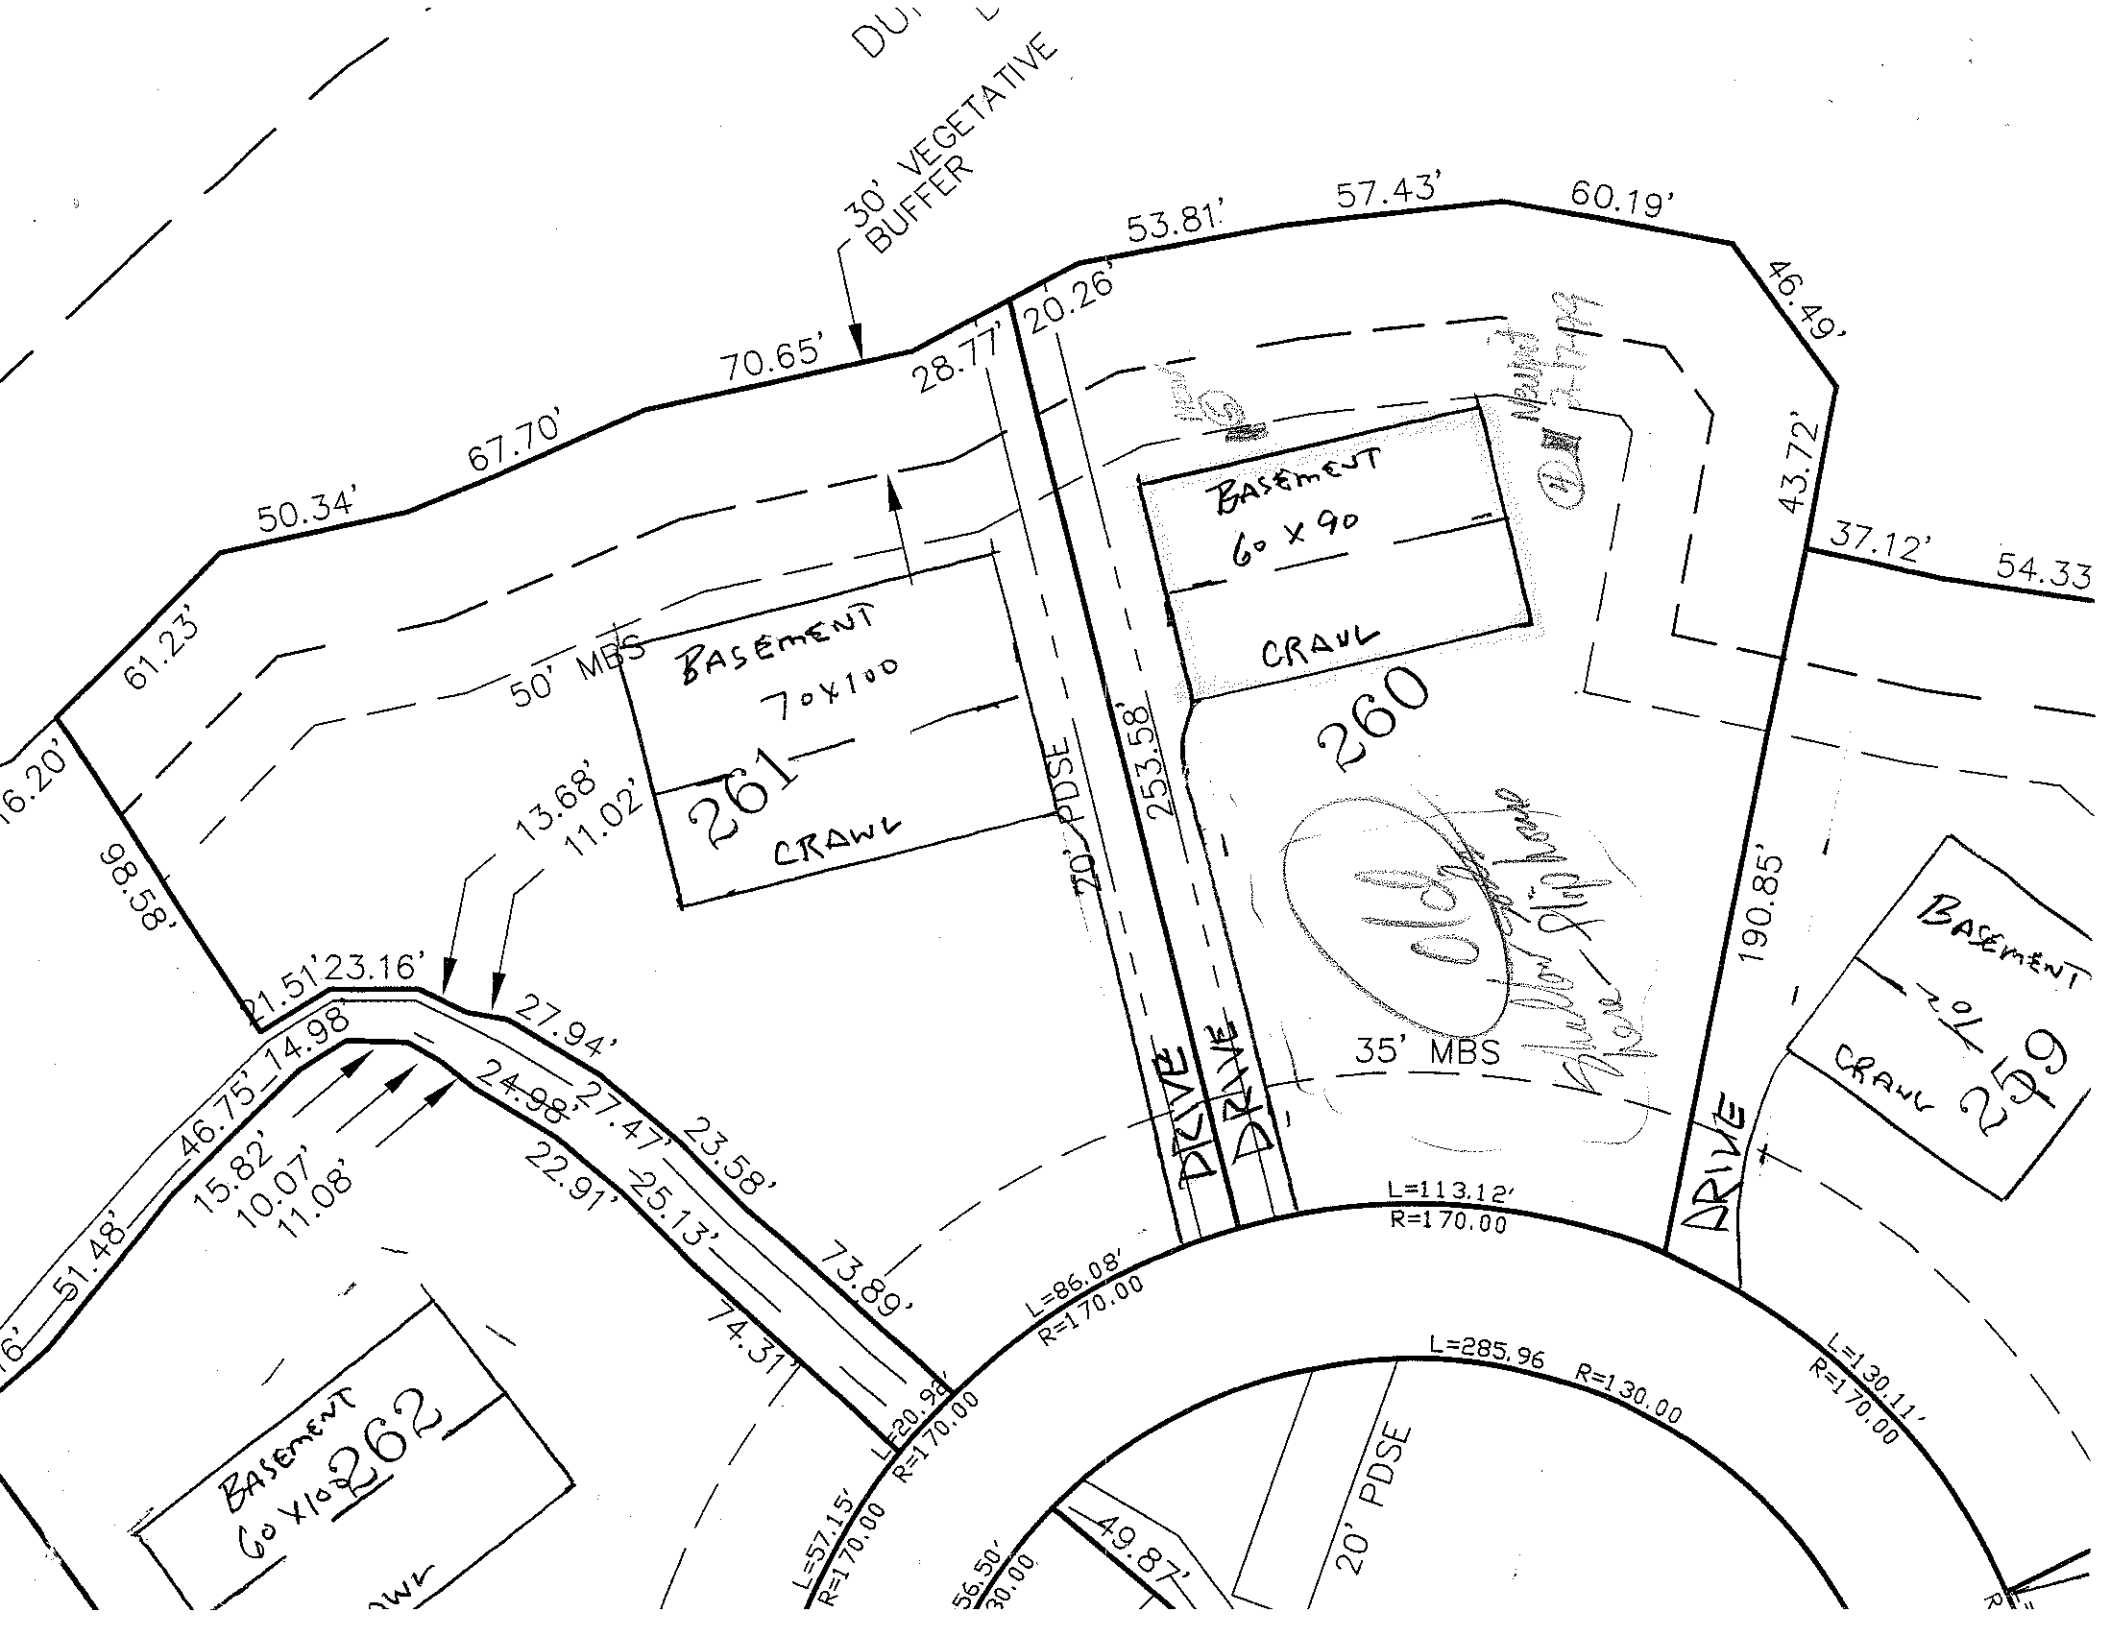
OWNER: CRI
APPLICANT: ________
ADDRESS: ________
APPLICATION DATE: ________
DATE EVALUATED: 2-2-99
PROPOSED FACILITY: ________
PROPOSED DESIGN FLOW (.1949): ________
PROPERTY SIZE: ________
LOCATION OF SITE: lot 260
PROPERTY RECORDED: ________
WATER SUPPLY: ☐ Private ☐ Public ☐ Well ☐ Spring ☐ Other ________
EVALUATION METHOD: ☐ Auger Boring ☐ Pit ☐ Cut
TYPE OF WASTEWATER: ☐ Sewage ☐ Industrial Process ☐ Mixed

#5 2-17-99
0-10 brnscl
10-48 [illegible]
PS .3

| PROFILE # | .1940 LANDSCAPE POSITION/ SLOPE % | HORIZON DEPTH (IN.) | SOIL MORPHOLOGY (.1941) .1941 STRUCTURE/ TEXTURE | .1941 CONSISTENCE/ MINERALOGY | OTHER PROFILE FACTORS .1942 SOIL WETNESS/ COLOR | .1943 SOIL DEPTH | .1956 SAPRO CLASS | .1944 RESTR HORIZ | PROFILE CLASS & LTAR |
|---|---|---|---|---|---|---|---|---|---|
| 1 | #9 TCJ | 0-12 | [illegible] brnscl | | | | | | PS .35 |
| | | 12-29 | [illegible] | [illegible] | | | | | |
| | | 29-44 | [illegible] | [illegible] | | | | | |
| | | | [illegible] | | | | | | |
| 2 | # | 0-22 | rcl | [illegible] | | (circled) | (circled) | | |
| | | 22-50+ | [illegible] | [illegible] | | | | | |
| 3 | #15 TW | 0-12 | brnscl | fr | | | | | PS .3 |
| | | 12-41 | [illegible] rcl | [illegible] | [illegible] | | | | |
| | | 41-50 | rcl | [illegible] | | | | | |
| | | | [illegible] | | | | | | |
| 4 | new pit 2-17-99 | 0-8 | gr brnsl | fr | | | | | PS .3 |
| | | 8-48 | [illegible] | [illegible] | | | | | |

| DESCRIPTION | INITIAL SYSTEM | REPAIR SYSTEM |
|---|---|---|
| Available Space (.1945) | | |
| System Type(s) | | |
| Site LTAR | | |

OTHER FACTORS (.1946): ________
SITE CLASSIFICATION (.1948): ________
EVALUATED BY: ________
OTHER(S) PRESENT: ________


30' VEGETATIVE BUFFER
70.65'
28.77'
20.26'
53.81'
57.43'
60.19'
46.49'
43.72'
37.12'
54.33
67.70'
50.34'
61.23'
50' MBS
BASEMENT
70 x 100
261
CRAWL
BASEMENT
60 x 90
CRAWL
260
20' PDSE
253.58'
DRIVE
DRIVE
DRIVE
35' MBS
190.85'
BASEMENT
CRAWL
259
13.68'
11.02'
98.58'
21.51'
23.16'
27.94'
14.98'
46.75'
51.48'
15.82'
10.07'
11.08'
24.98'
27.47'
23.58'
22.91'
25.13'
73.89'
74.31'
L=20.99'
R=170.00
L=57.15'
R=170.00
L=86.08'
R=170.00
L=113.12'
R=170.00
L=285.96
R=130.00
L=130.11'
R=170.00
BASEMENT
60 x 100
262
20' PDSE
49.87'
56.50'
30.00