DIVISION OF ENVIRONMENTAL HEALTH
ON-SITE WASTEWATER SECTION

PROPERTY ID #: _____
COUNTY: _____

SOIL/SITE EVALUATION
for ON-SITE WASTEWATER SYSTEM

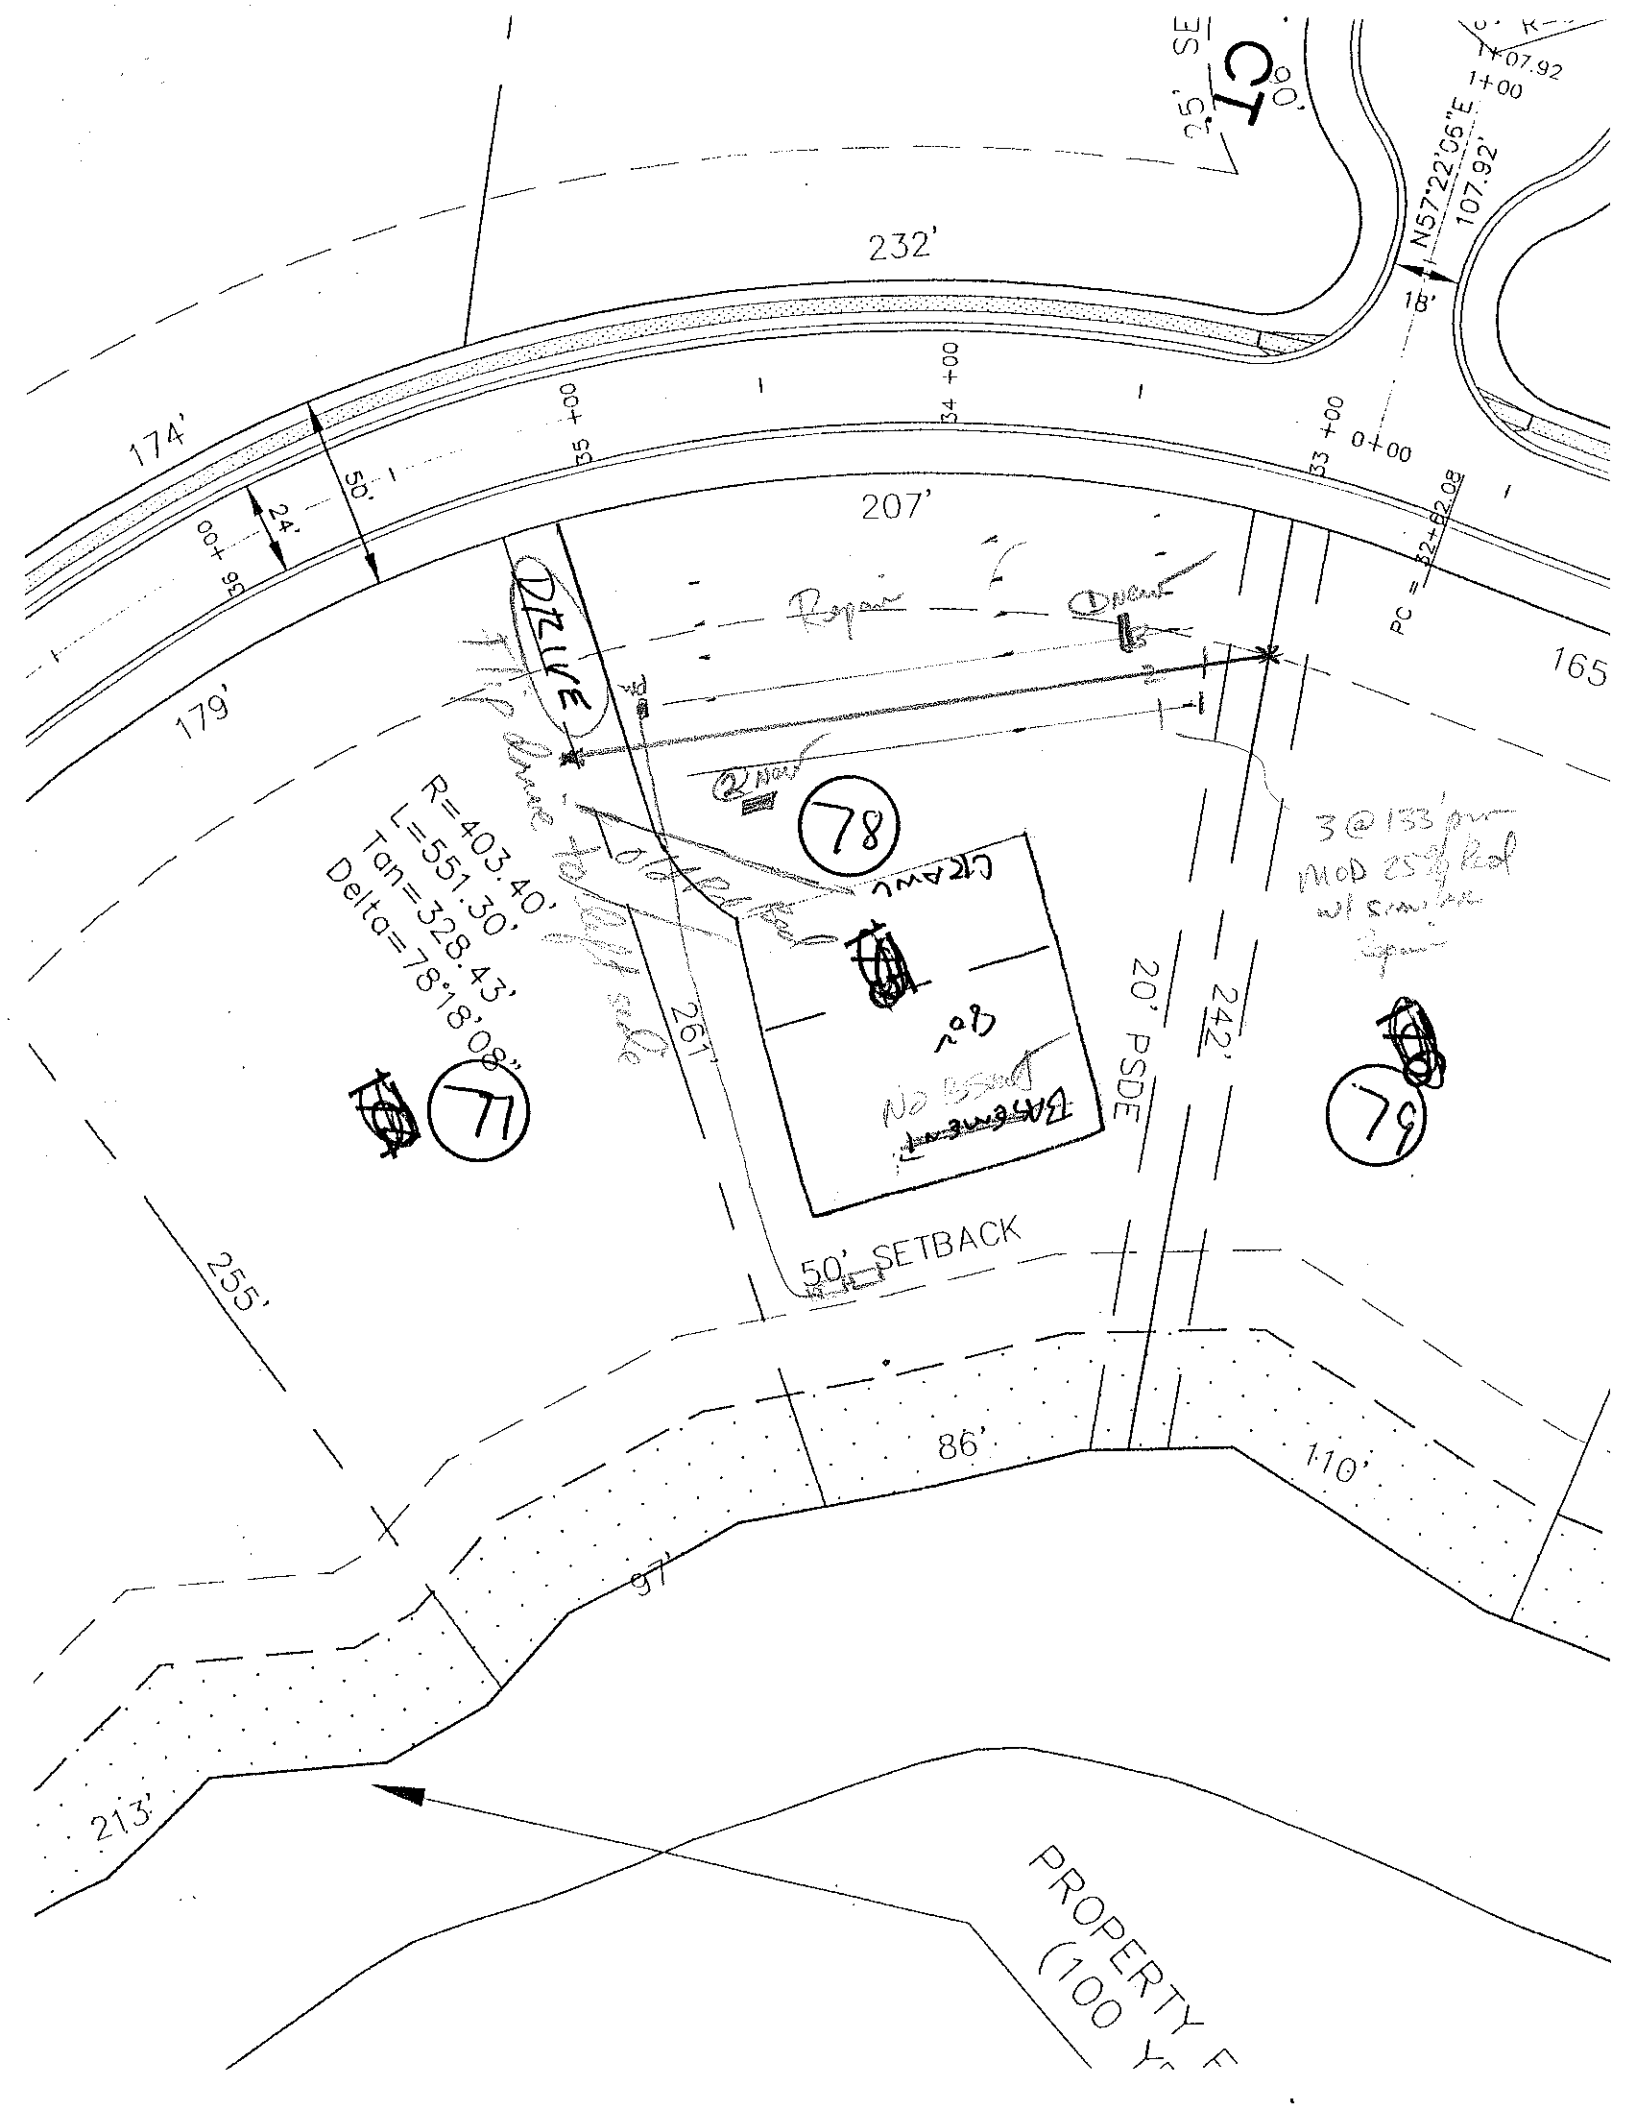
OWNER: _____ APPLICANT: _____
ADDRESS: _____ APPLICATION DATE: _____ DATE EVALUATED: 3-27-95
PROPOSED FACILITY: _____ PROPOSED DESIGN FLOW (.1949): _____ PROPERTY SIZE: _____
LOCATION OF SITE: Lot 78 The Knolls PROPERTY RECORDED: _____
WATER SUPPLY: ☐ Private ☐ Public ☐ Well ☐ Spring ☐ Other _____
EVALUATION METHOD: ☐ Auger Boring ☐ Pit ☐ Cut
TYPE OF WASTEWATER: ☐ Sewage ☐ Industrial Process ☐ Mixed

PROFILE #	1940 LAND SCAPE POSITION/ SLOPE %	HORIZON DEPTH (IN.)	SOIL MORPHOLOGY (.1941) 1941 STRUCTURE/ TEXTURE	1941 CONSISTENCE/ MINERALOGY	OTHER PROFILE FACTORS 1942 SOIL WETNESS/ COLOR	1943 SOIL DEPTH	1956 SAPRO CLASS	1944 RESTR. HORIZ	PROFILE CLASS & LTAR
1		0-12	gr Mod L/S	vfr					B .3
		12-29	w/sub BC	fr SS					
		29-42	M+Lb PL	fi sl sst					
			Lawn (sg)						
2	L Nelp	0-10	g/wd sd	fr					B .3
		10-32	w/sub PL	fr ss sst					
		32-48	w/sub BK CL	fi sss sst					
3									
4									

DESCRIPTION	INITIAL SYSTEM	REPAIR SYSTEM
Available Space (.1945)		
System Type(s)		
Site LTAR		

OTHER FACTORS (.1946): _____
SITE CLASSIFICATION (.1948): _____

EVALUATED BY: _____
OTHER(S) PRESENT: _____


232'
174'
207'
179'
165'
255'
213'
267'
242'
20' PSDE
50' SETBACK
86'
110'
97'
50'
24'
00+00
00+00
00+00
00+00
00+00
PC = 82+82.08
N57°22'06"E
107.92'
1+07.92
1+00
18'
R=403.40'
L=551.30'
Tan=328.43'
Delta=78°18'08"
DRIVE
Repair
2 new
3 @ 133' on
MOD 25' Rad
w/ swivel
Repair
78
77
79
CRAWL
No Basement
PROPERTY
(100