DIVISION OF ENVIRONMENTAL HEALTH
ON-SITE WASTEWATER SECTION

PROPERTY ID #: _____
COUNTY: _____

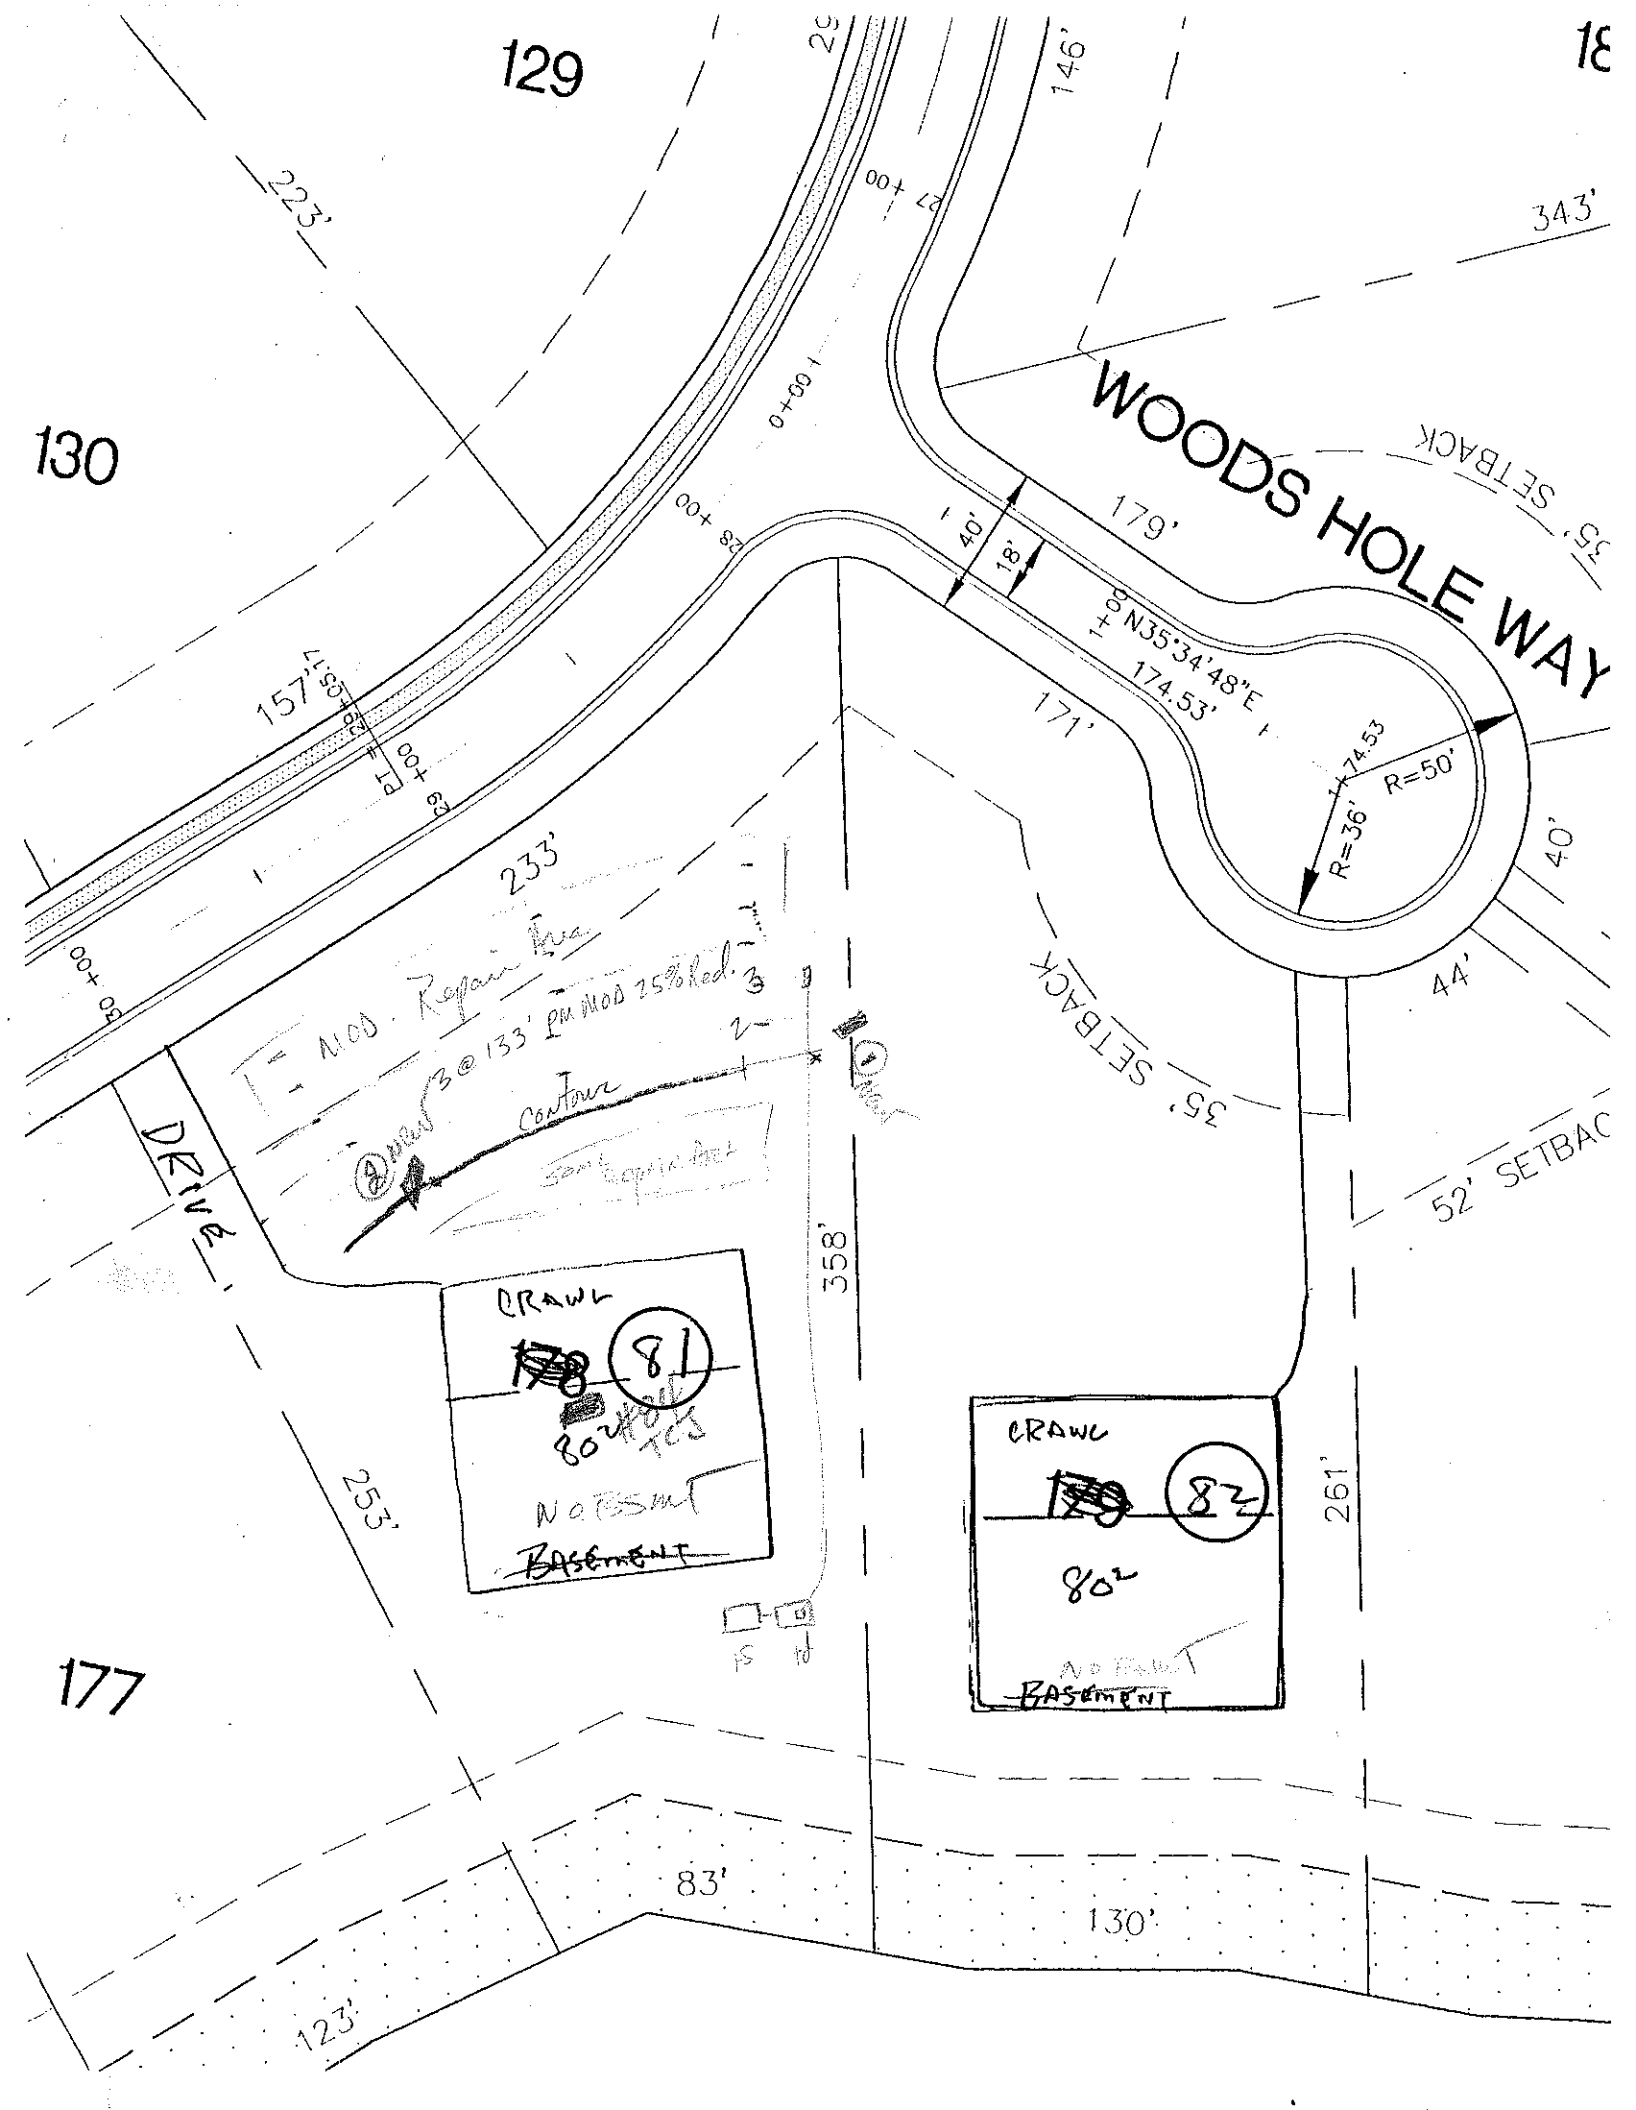
# SOIL/SITE EVALUATION
## *for* ON-SITE WASTEWATER SYSTEM

OWNER: CRT APPLICANT: _____
ADDRESS: _____ APPLICATION DATE: _____ DATE EVALUATED: 3-23-98
PROPOSED FACILITY: _____ PROPOSED DESIGN FLOW (.1949): _____ PROPERTY SIZE: _____
LOCATION OF SITE: Lot 81 The Pointe PROPERTY RECORDED: _____
WATER SUPPLY: ☐ Private ☐ Public ☐ Well ☐ Spring ☐ Other _____
EVALUATION METHOD: ☐ Auger Boring ☐ Pit ☐ Cut
TYPE OF WASTEWATER: ☐ Sewage ☐ Industrial Process ☐ Mixed Now Lot 80

| PROFILE # | 1940 LANDSCAPE POSITION/ SLOPE % | HORIZON DEPTH (IN) | SOIL MORPHOLOGY (.1941) 1941 STRUCTURE/ TEXTURE | SOIL MORPHOLOGY (.1941) 1941 CONSISTENCE/ MINERALOGY | OTHER PROFILE FACTORS 1942 SOIL WETNESS/ COLOR | 1943 SOIL DEPTH | 1956 SAPRO CLASS | 1944 RESTR. HORIZ | PROFILE CLASS & LTAR |
|---|---|---|---|---|---|---|---|---|---|
| 1 | L 5-10% | 0-6 | gr brn scl | fr | | | | | PS -3 |
| | | 6-28 | 1C/sbk rc | fr sticky/plas | | | | | |
| | | 28-47 | 1C/sbk mott | fr sticky/plas | | | | | |
| 2 | SL conc. | 0-5 | gr brn sl | fr | | | | | PS 25-3 |
| | | 5-23 | 1C/sbk P brn/c | fr SO SSSP | | | | | |
| | | 23-[illegible] | 1C/sbk rc brn/g | fr SO SSSP | | | | | |
| | | | Clay pebbles, limit line SP | | | | | | |
| 3 | #84 TC | | 1C/sbk rc/bk | | | | | | PS -3 |
| 4 | | | | | | | | | |

| DESCRIPTION | INITIAL SYSTEM | REPAIR SYSTEM |
|---|---|---|
| Available Space (.1945) | | |
| System Type(s) | | |
| Site LTAR | | |

OTHER FACTORS (.1946): _____
SITE CLASSIFICATION (.1948): _____
EVALUATED BY: _____
OTHER(S) PRESENT: _____


129
130
177
WOODS HOLE WAY
179'
146'
343'
223'
157'
233'
171'
253'
358'
261'
83'
130'
123'
44'
40'
18'
35' SETBACK
52' SETBAC
R=50'
R=36'
174.53'
N35°34'48"E
174.53'
DRIVE
CRAWL
81
82
80
80²
NO BASEMENT
BASEMENT
Contour
3
2