DIVISION OF ENVIRONMENTAL HEALTH
ON-SITE WASTEWATER SECTION

PROPERTY ID #: _____
COUNTY: _____

SOIL/SITE EVALUATION
for ON-SITE WASTEWATER SYSTEM

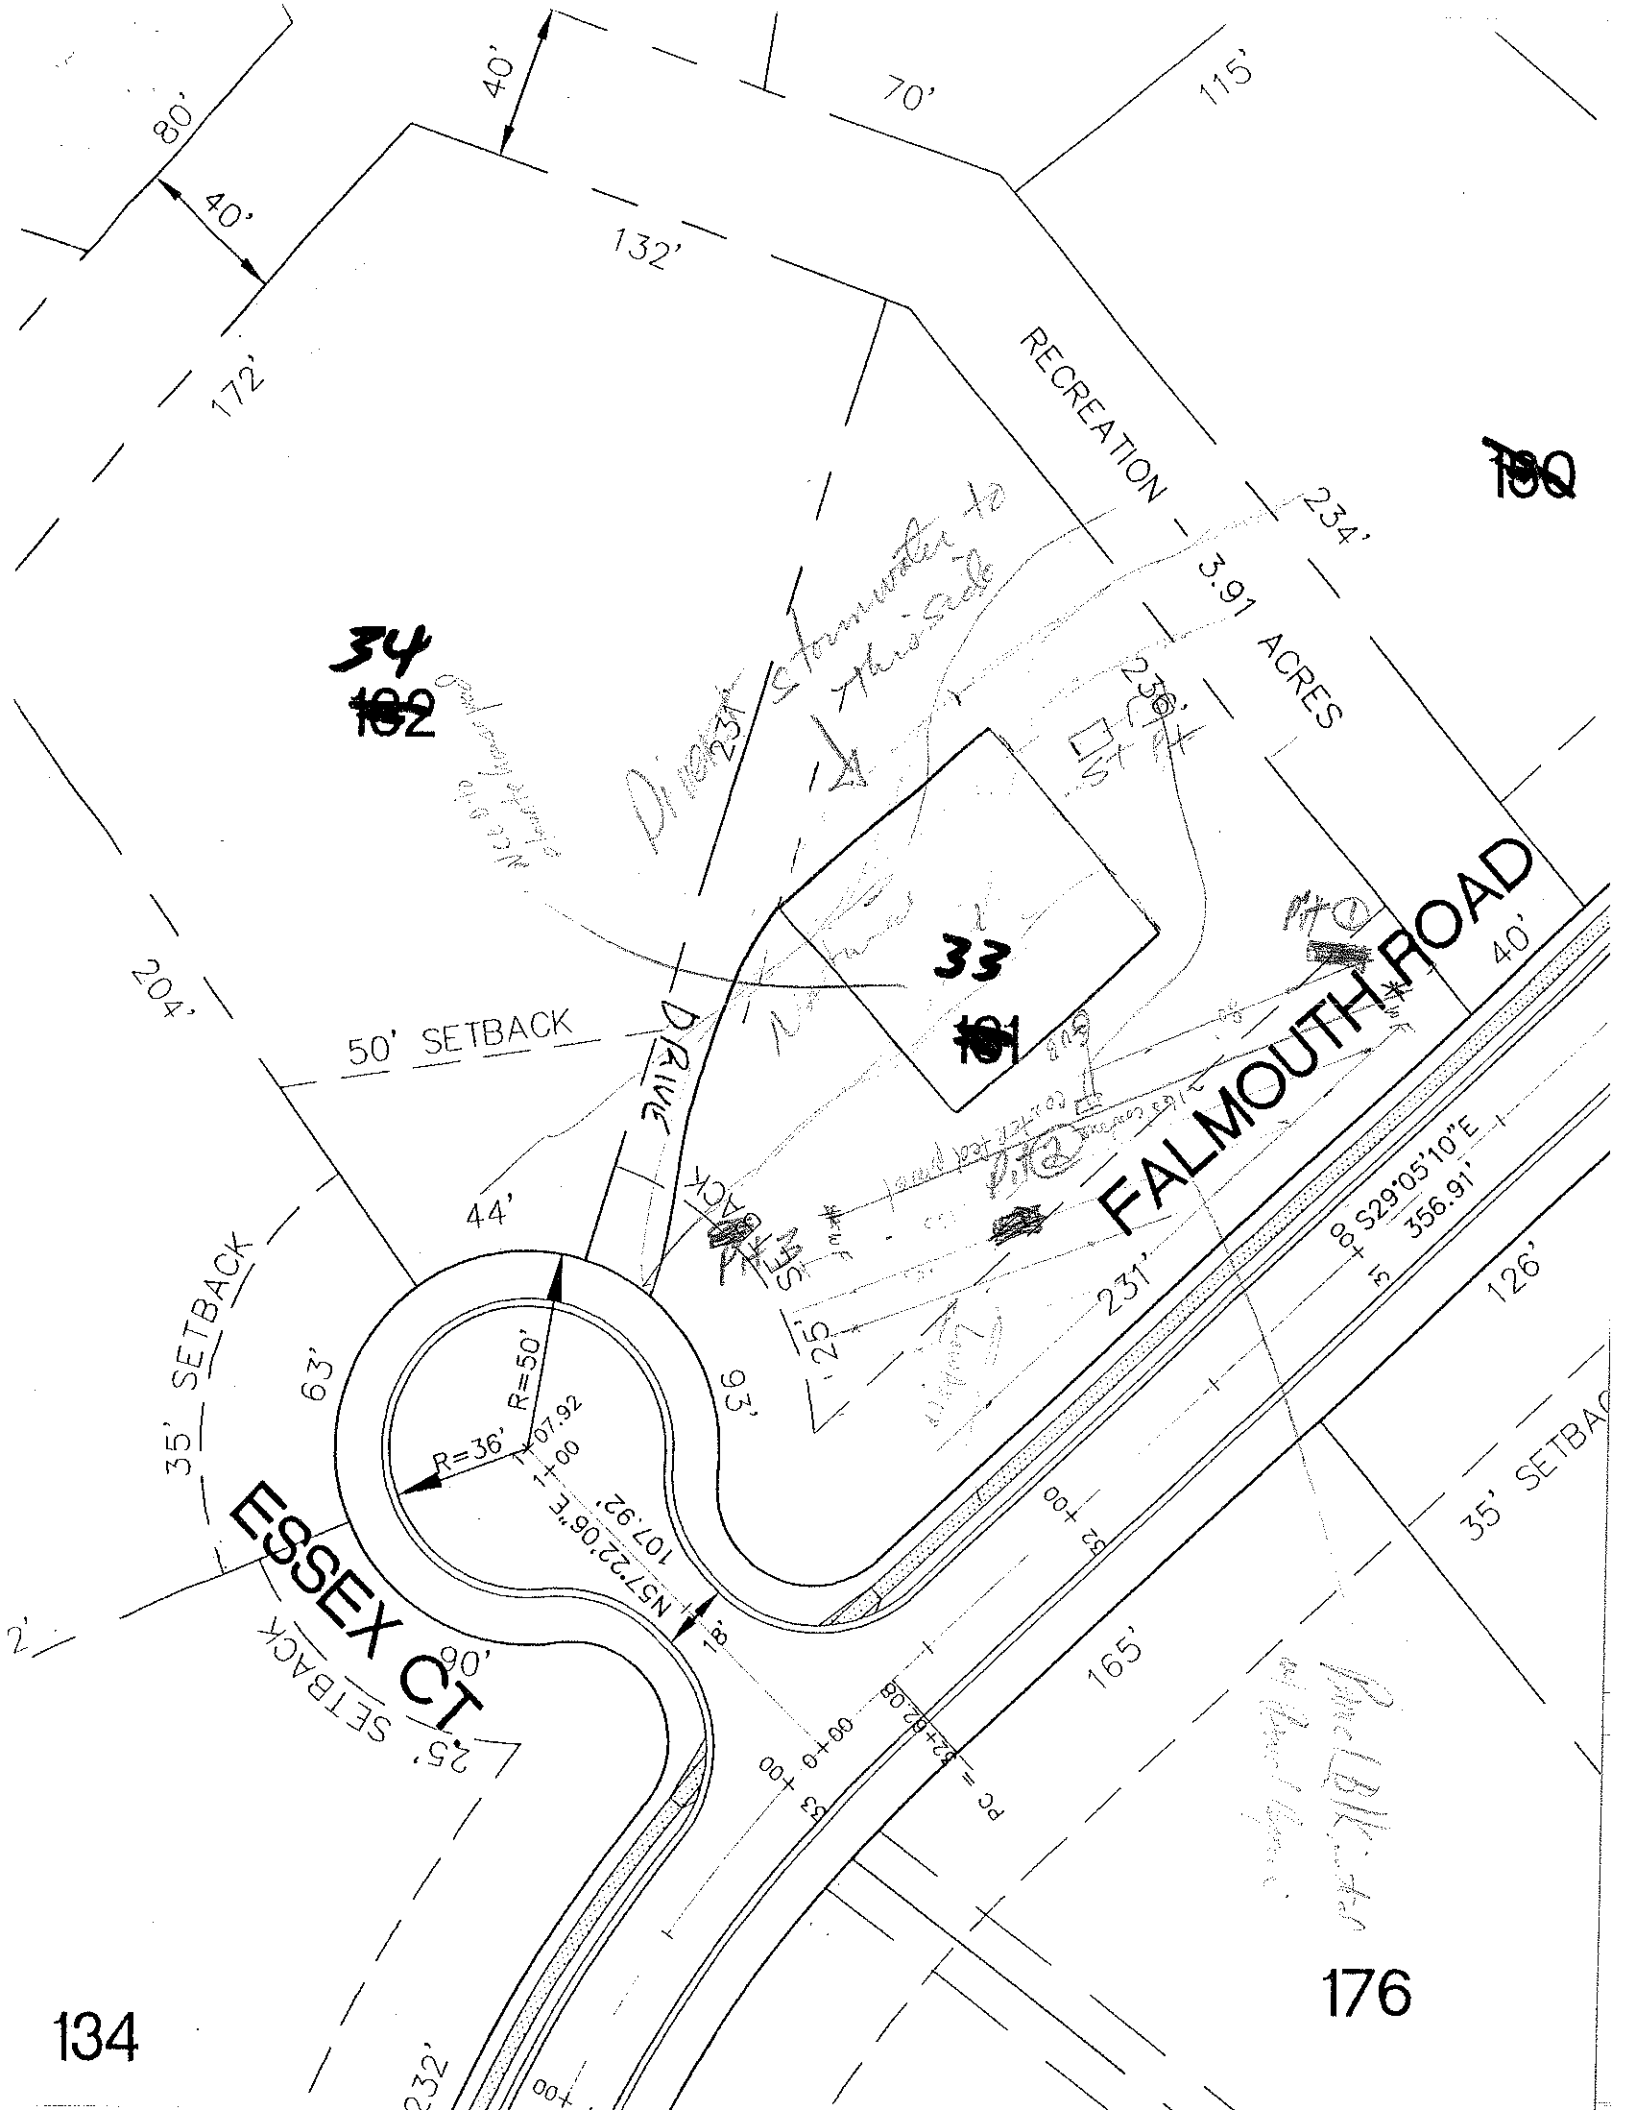
OWNER: CRL APPLICANT: _____
ADDRESS: _____ APPLICATION DATE: _____ DATE EVALUATED: 4-8-98
PROPOSED FACILITY: _____ PROPOSED DESIGN FLOW (.1949): _____ PROPERTY SIZE: _____
LOCATION OF SITE: Lot 25 Tc Route PROPERTY RECORDED: _____
WATER SUPPLY: ☐ Private ☐ Public ☐ Well ☐ Spring ☐ Other _____
EVALUATION METHOD: ☐ Auger Boring ☐ Pit ☐ Cut
TYPE OF WASTEWATER: ☐ Sewage ☐ Industrial Process ☐ Mixed

PROFILE #	1940 LANDSCAPE POSITION/ SLOPE %	HORIZON DEPTH (IN.)	SOIL MORPHOLOGY (.1941) 1941 STRUCTURE/ TEXTURE	1941 CONSISTENCE/ MINERALOGY	OTHER PROFILE FACTORS 1942 SOIL WETNESS/ COLOR	1943 SOIL DEPTH	1956 SAPRO CLASS	1944 RESTR. HORIZ.	PROFILE CLASS & LTAR
1		0-9	sl sh						PS .3
		9-43	wk sbk	Rc	Hsp				
2		0-35	sbk	rc	fr so				PS .3
		35-52	sbk	rcl	fr slightly family				
3		0-10	gr-wk fri sol	fr					PS .3
		10-25	sbk	clear	fr				
		25-50	wk sbk	wk fri sl sticky					
				common wk sl sp					
4									

DESCRIPTION	INITIAL SYSTEM	REPAIR SYSTEM
Available Space (.1945)		
System Type(s)		
Site LTAR		

OTHER FACTORS (.1946): _____
SITE CLASSIFICATION (.1948): _____

EVALUATED BY: _____
OTHER(S) PRESENT: _____


80'
40'
40'
70'
115'
132'
172'
RECREATION
234'
3.91 ACRES
236'
34
33
50' SETBACK
204'
DRIVE
44'
63'
63'
R=50'
R=36'
107.92
N57°22'06"E
107.92'
18'
35' SETBACK
ESSEX CT.
90'
25' SETBACK
FALMOUTH ROAD
40'
231'
S29°05'10"E
356.91'
126'
165'
35' SETBA
00+00
01+00
02+00
03+00
PC = 02+82.08
134
176