DIVISION OF ENVIRONMENTAL HEALTH
ON-SITE WASTEWATER SECTION

PROPERTY ID #: _____
COUNTY: _____

SOIL/SITE EVALUATION
for ON-SITE WASTEWATER SYSTEM

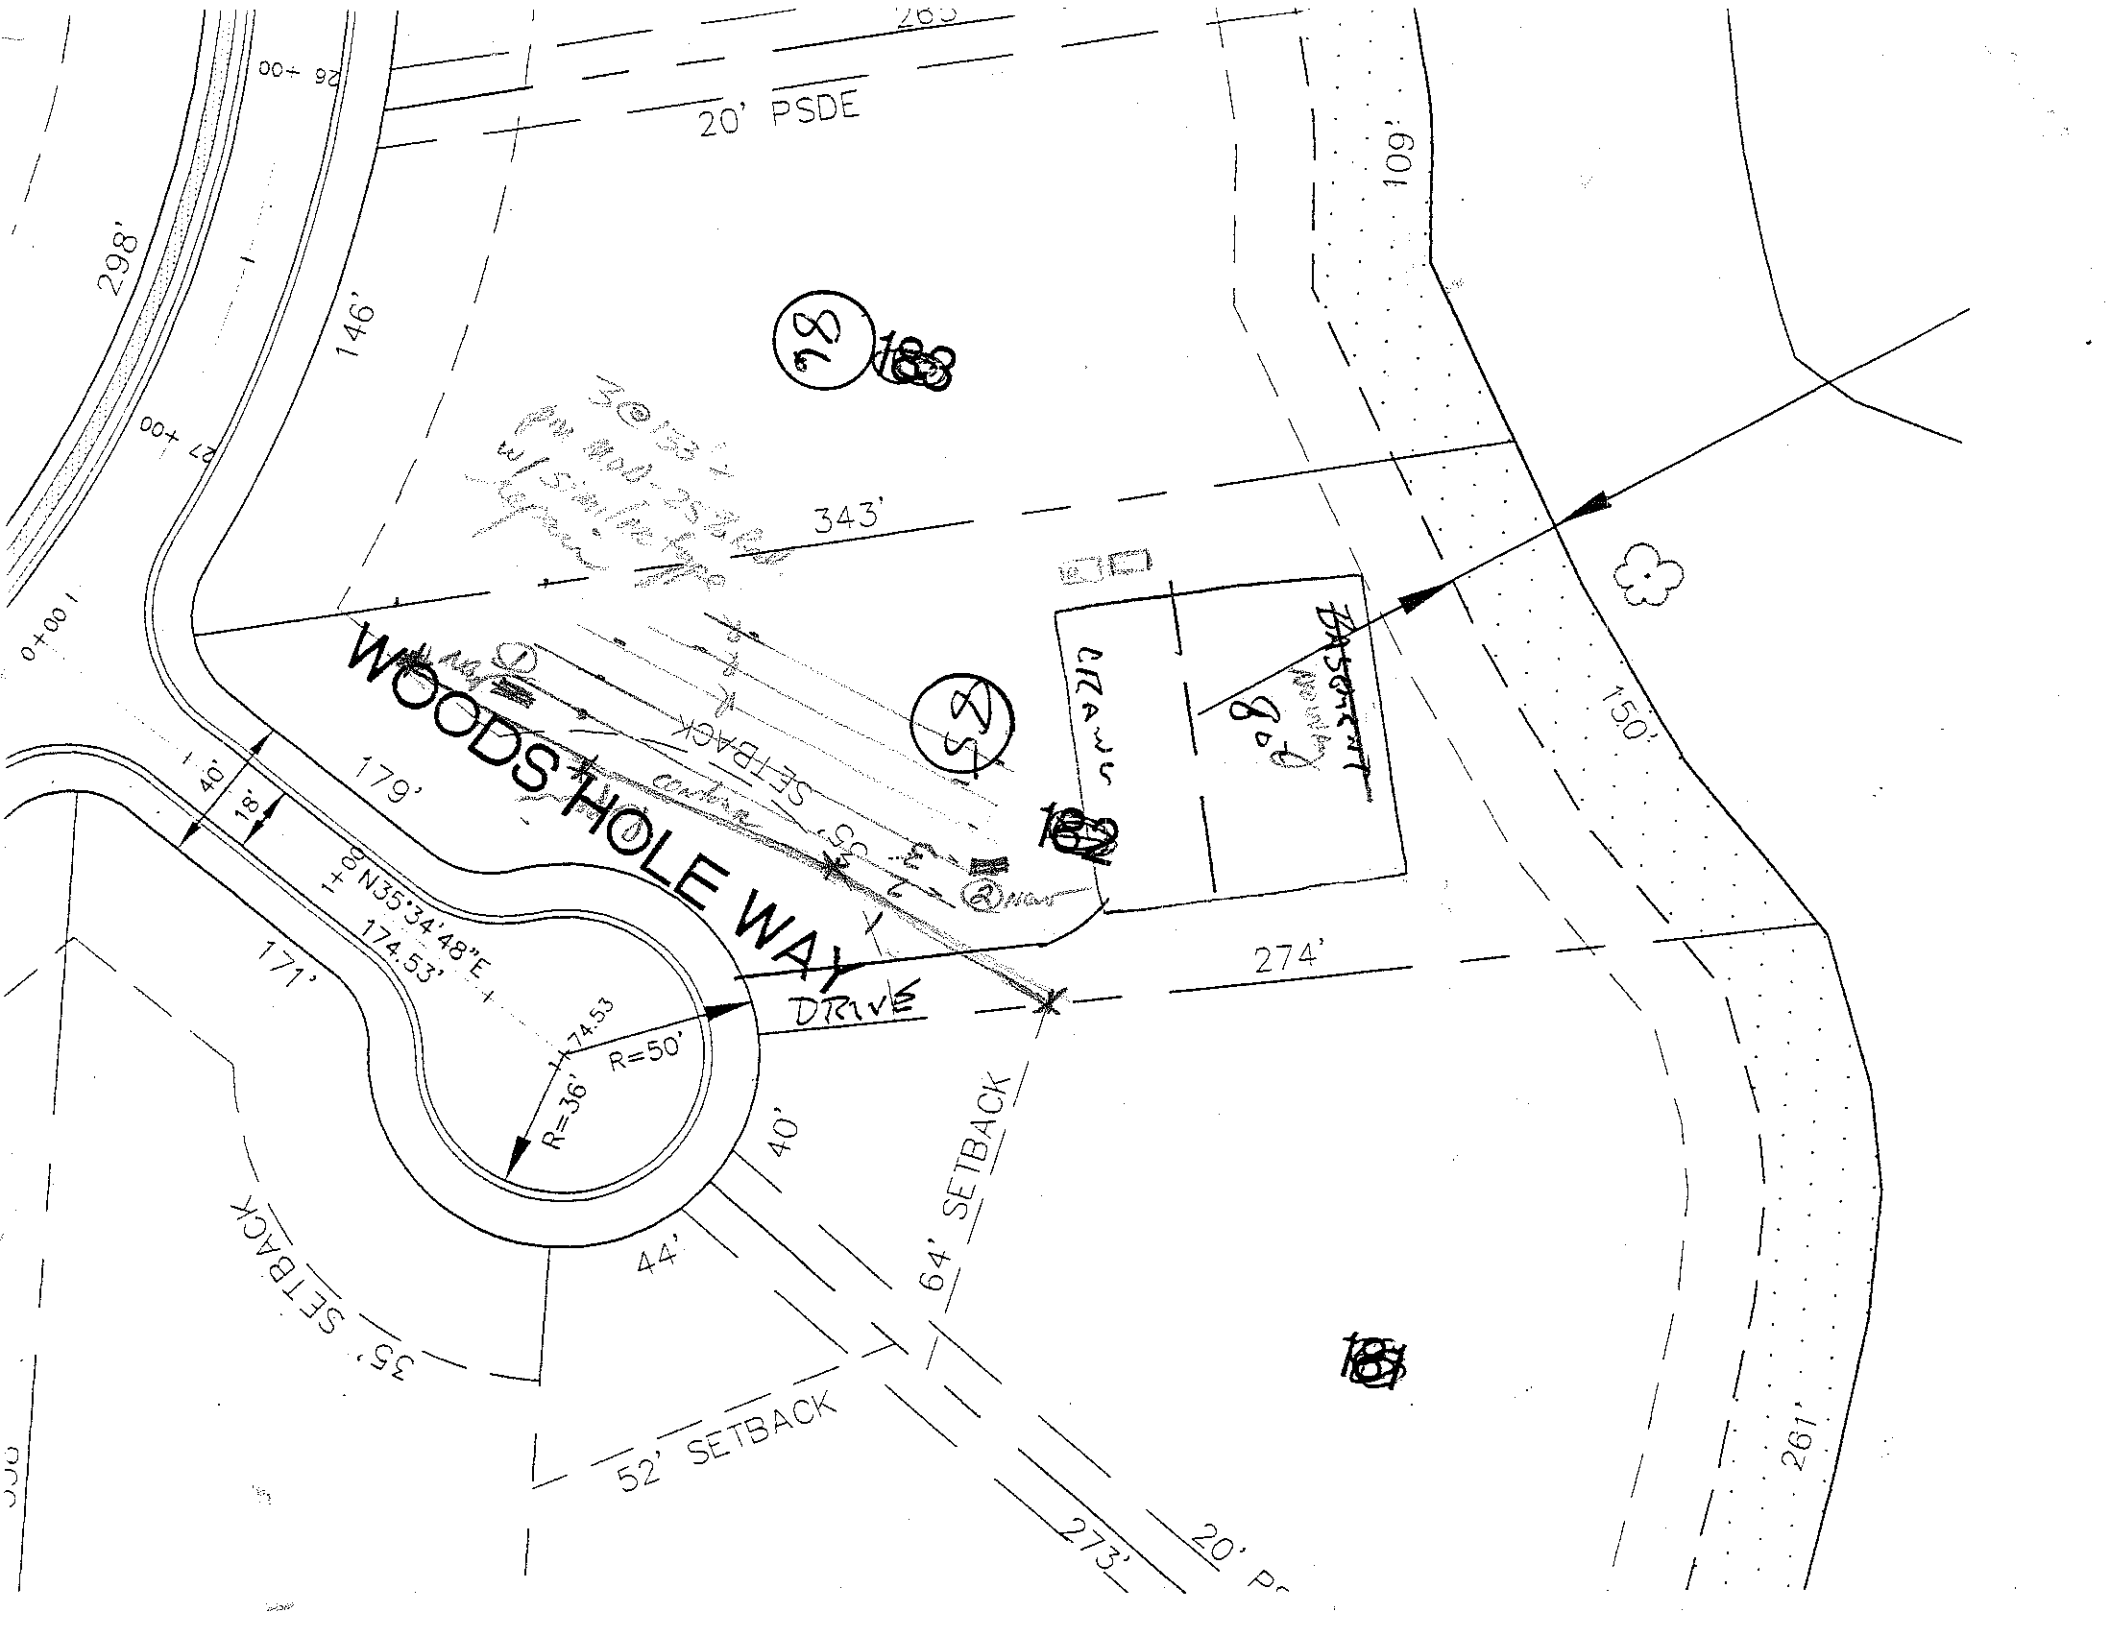
OWNER: OKI APPLICANT: _____
ADDRESS: _____ APPLICATION DATE: _____ DATE EVALUATED: 3 20 84
PROPOSED FACILITY: _____ PROPOSED DESIGN FLOW (.1949): _____ PROPERTY SIZE: _____
LOCATION OF SITE: Lot 85 The Pointe PROPERTY RECORDED: _____
WATER SUPPLY: ☐ Private ☐ Public ☐ Well ☐ Spring ☐ Other _____
EVALUATION METHOD: ☐ Auger Boring ☐ Pit ☐ Cut Now Lot 84
TYPE OF WASTEWATER: ☐ Sewage ☐ Industrial Process ☐ Mixed

PROFILE #	1940 LAND-SCAPE POSITION/ SLOPE %	HORI-ZON DEPTH (IN)	SOIL MORPHOLOGY (1941) 1941 STRUCTURE/ TEXTURE	1941 CONSISTENCE/ MINERALOGY	OTHER PROFILE FACTORS 1942 SOIL WETNESS/ COLOR	1943 SOIL DEPTH	1950 SAPRO CLASS	1944 RESTR-HORIZ	PROFILE CLASS & LTAR
1		0-15	SiCl [illegible]	[illegible]					PS .3
		15-30	wk Sub [illegible]	[illegible]					
			[illegible]	[illegible]					
2		0-15	[illegible]						PS .3
		[illegible]	sub Rock	[illegible]					
3									
4									

DESCRIPTION	INITIAL SYSTEM	REPAIR SYSTEM
Available Space (.1945)		
System Type(s)		
Site LTAR		

OTHER FACTORS (.1946): _____
SITE CLASSIFICATION (.1948): _____

EVALUATED BY: _____
OTHER(S) PRESENT: _____


20' PSDE
298'
146'
109'
343'
WOODS HOLE WAY
DRIVE
179'
171'
274'
150'
261'
273'
40'
18'
N35°34'48"E
174.53'
R=50'
R=36'
64' SETBACK
52' SETBACK
35' SETBACK
44'
40'
28
183
27
182
181