SOIL/SITE EVALUATION
for ON-SITE WASTEWATER SYSTEM

OWNER: _____ APPLICANT: _____

ADDRESS: _____ APPLICATION DATE: _____ DATE EVALUATED: 4-8-98

PROPOSED FACILITY: _____ PROPOSED DESIGN FLOW (.1949): _____ PROPERTY SIZE: _____

LOCATION OF SITE: _____ PROPERTY RECORDED: _____

WATER SUPPLY: ☐ Private ☐ Public ☐ Well ☐ Spring ☐ Other _____

EVALUATION METHOD: ☐ Auger Boring ☐ Pit ☐ Cut

TYPE OF WASTEWATER: ☐ Sewage ☐ Industrial Process ☐ Mixed

PROFILE #	1940 LANDSCAPE POSITION/ SLOPE %	HORIZON DEPTH (IN.)	SOIL MORPHOLOGY (1941) 1941 STRUCTURE/ TEXTURE	1941 CONSISTENCE/ MINERALOGY	OTHER PROFILE FACTORS 1942 SOIL WETNESS/ COLOR*	1943 SOIL DEPTH	1950 SAPRO CLASS	1944 RESTR. HORIZ	PROFILE CLASS & LTAR
1	#11	0-14	gr-wksb brn sl						PS .3
		14-47	wksbk yr c	45p					
2		0-25	sb brnk fr						PS .3
		25-49	sb yr cl	45p					
3									
4									

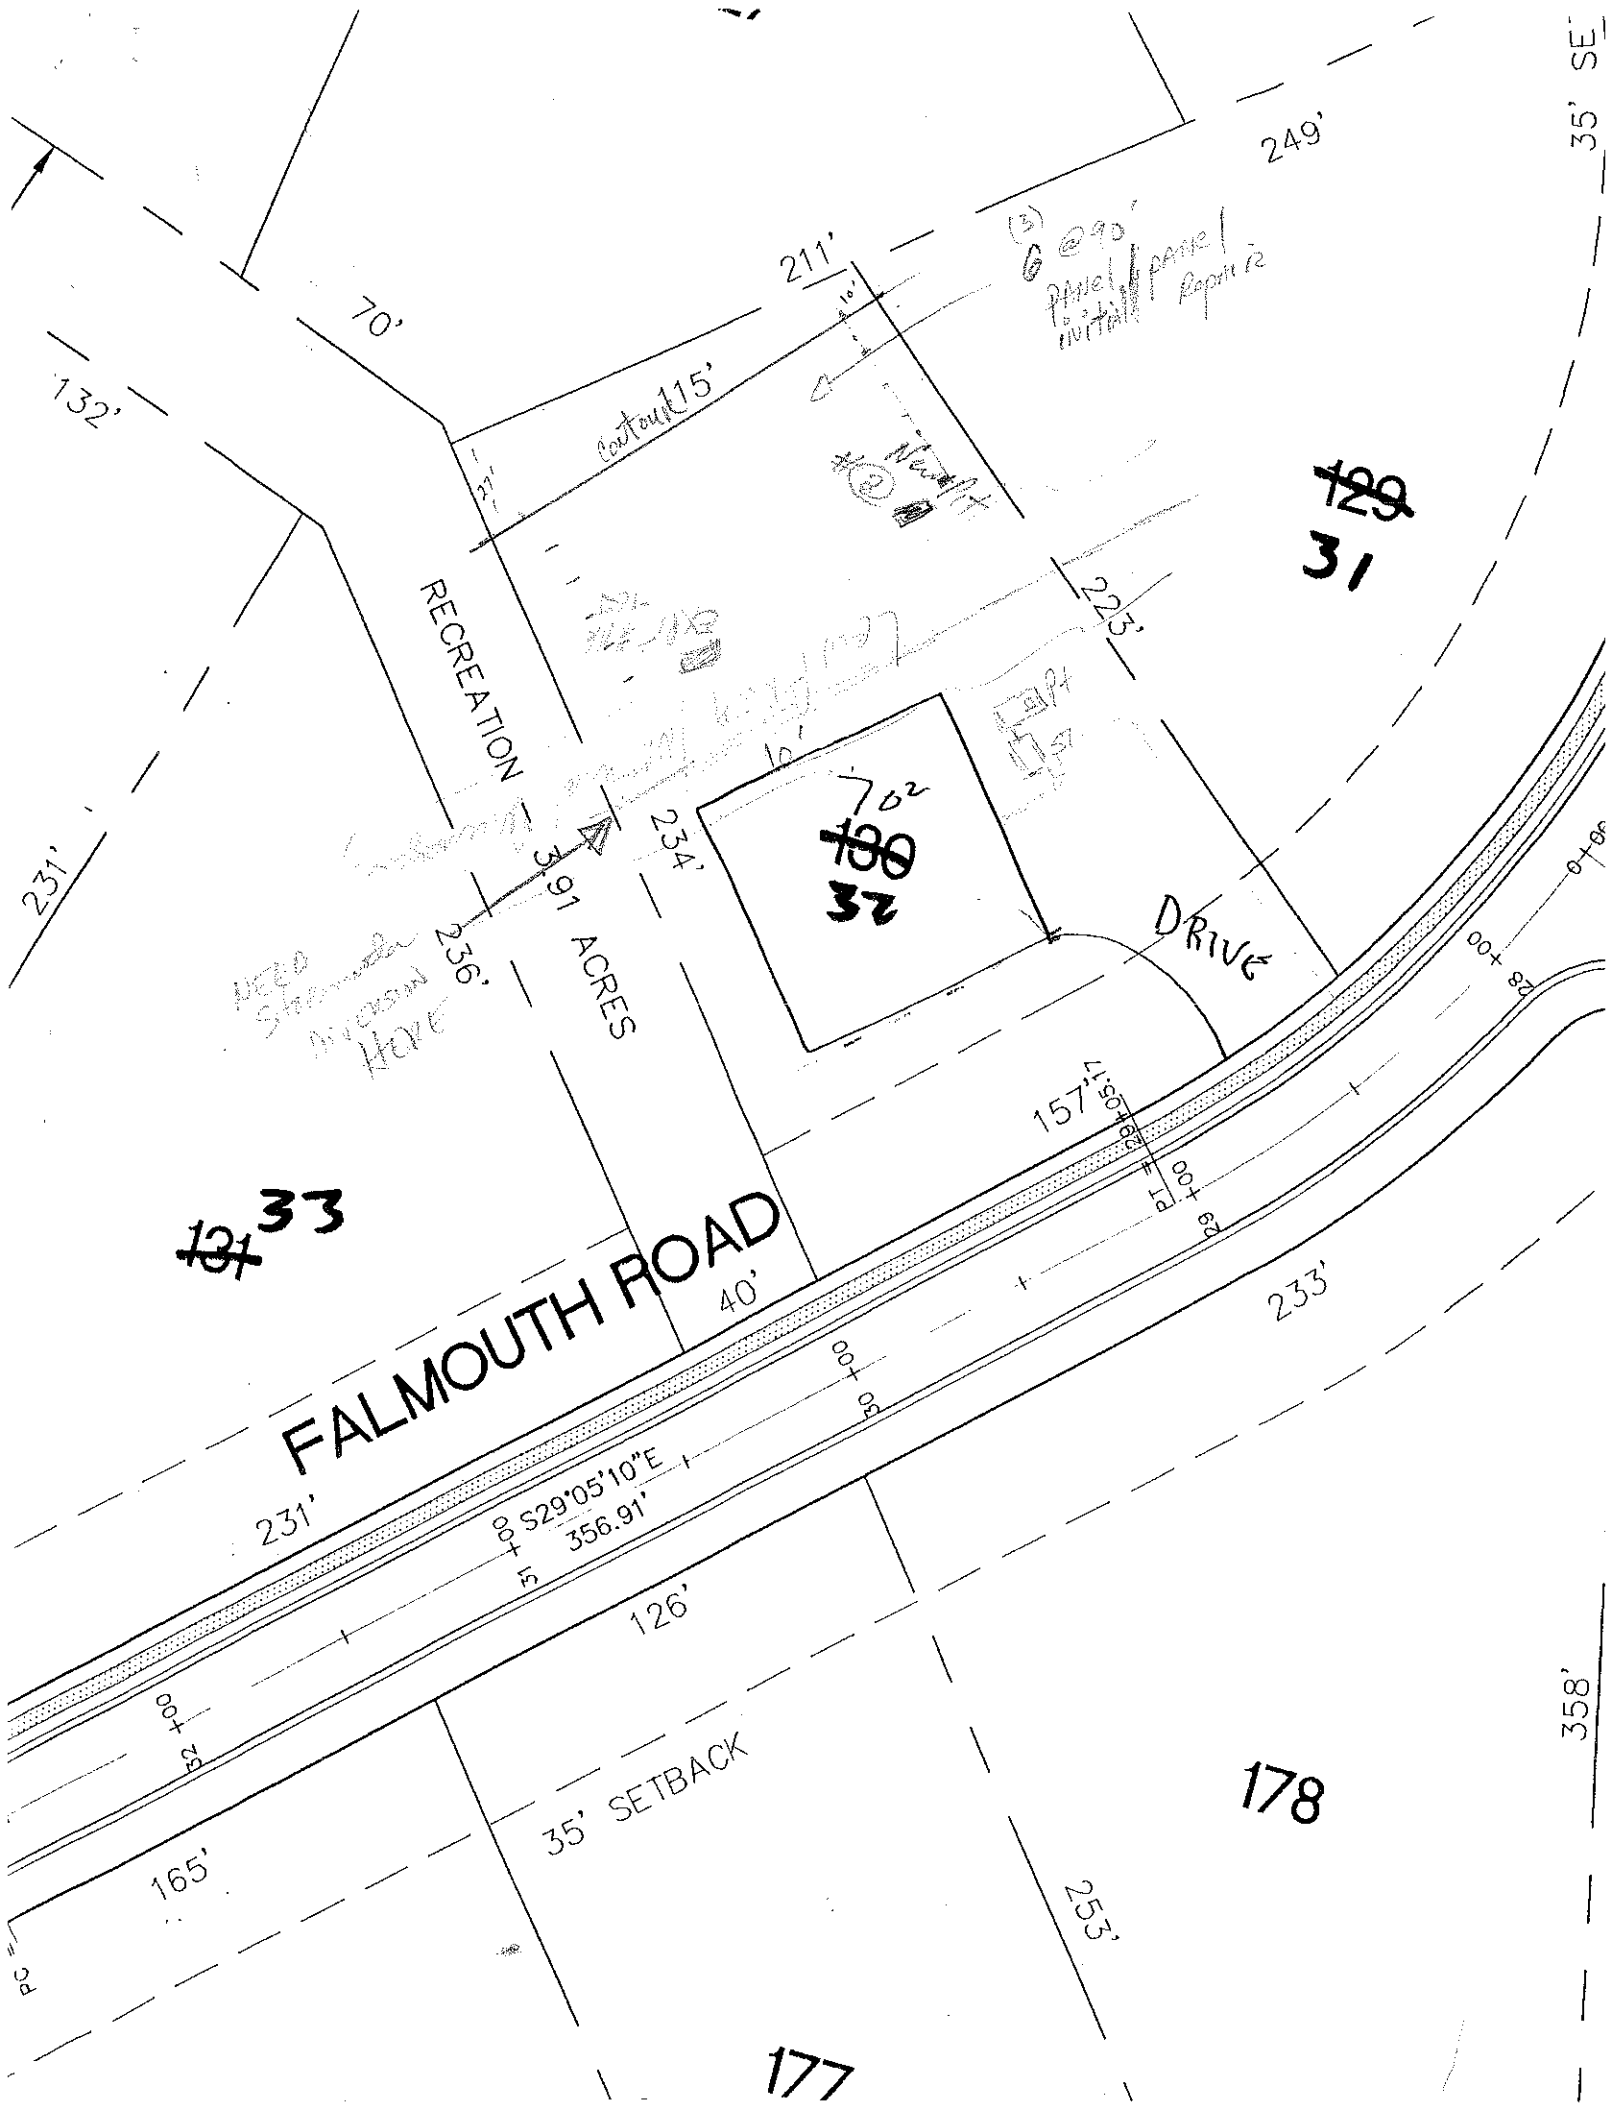
DESCRIPTION	INITIAL SYSTEM	REPAIR SYSTEM
Available Space (.1945)		
System Type(s)		
Site LTAR		

OTHER FACTORS (.1946): _____

SITE CLASSIFICATION (.1948): _____

EVALUATED BY: _____

OTHER(S) PRESENT: _____


249'
35' SE
211'
70'
132'
(3) 6 @ 90' Pave! Paint! Repair
contour 15'
RECREATION
223'
129
31
231'
391 ACRES
234'
702
130
32
DRIVE
236'
157'
FALMOUTH ROAD
40'
233'
231'
S29°05'10"E
356.91'
126'
358'
35' SETBACK
178
165'
253'
177