DIVISION OF ENVIRONMENTAL HEALTH
ON-SITE WASTEWATER SECTION

PROPERTY ID #: _____
COUNTY: _____

SOIL/SITE EVALUATION
for ON-SITE WASTEWATER SYSTEM

OWNER: _____ APPLICANT: _____
ADDRESS: _____ APPLICATION DATE: _____ DATE EVALUATED: 3-26-18
PROPOSED FACILITY: _____ PROPOSED DESIGN FLOW (.1949): _____ PROPERTY SIZE: _____
LOCATION OF SITE: Lot 56 The Pointe PROPERTY RECORDED: _____
WATER SUPPLY: ☐ Private ☐ Public ☐ Well ☐ Spring ☐ Other _____
EVALUATION METHOD: ☐ Auger Boring ☐ Pit ☐ Cut
TYPE OF WASTEWATER: ☐ Sewage ☐ Industrial Process ☐ Mixed

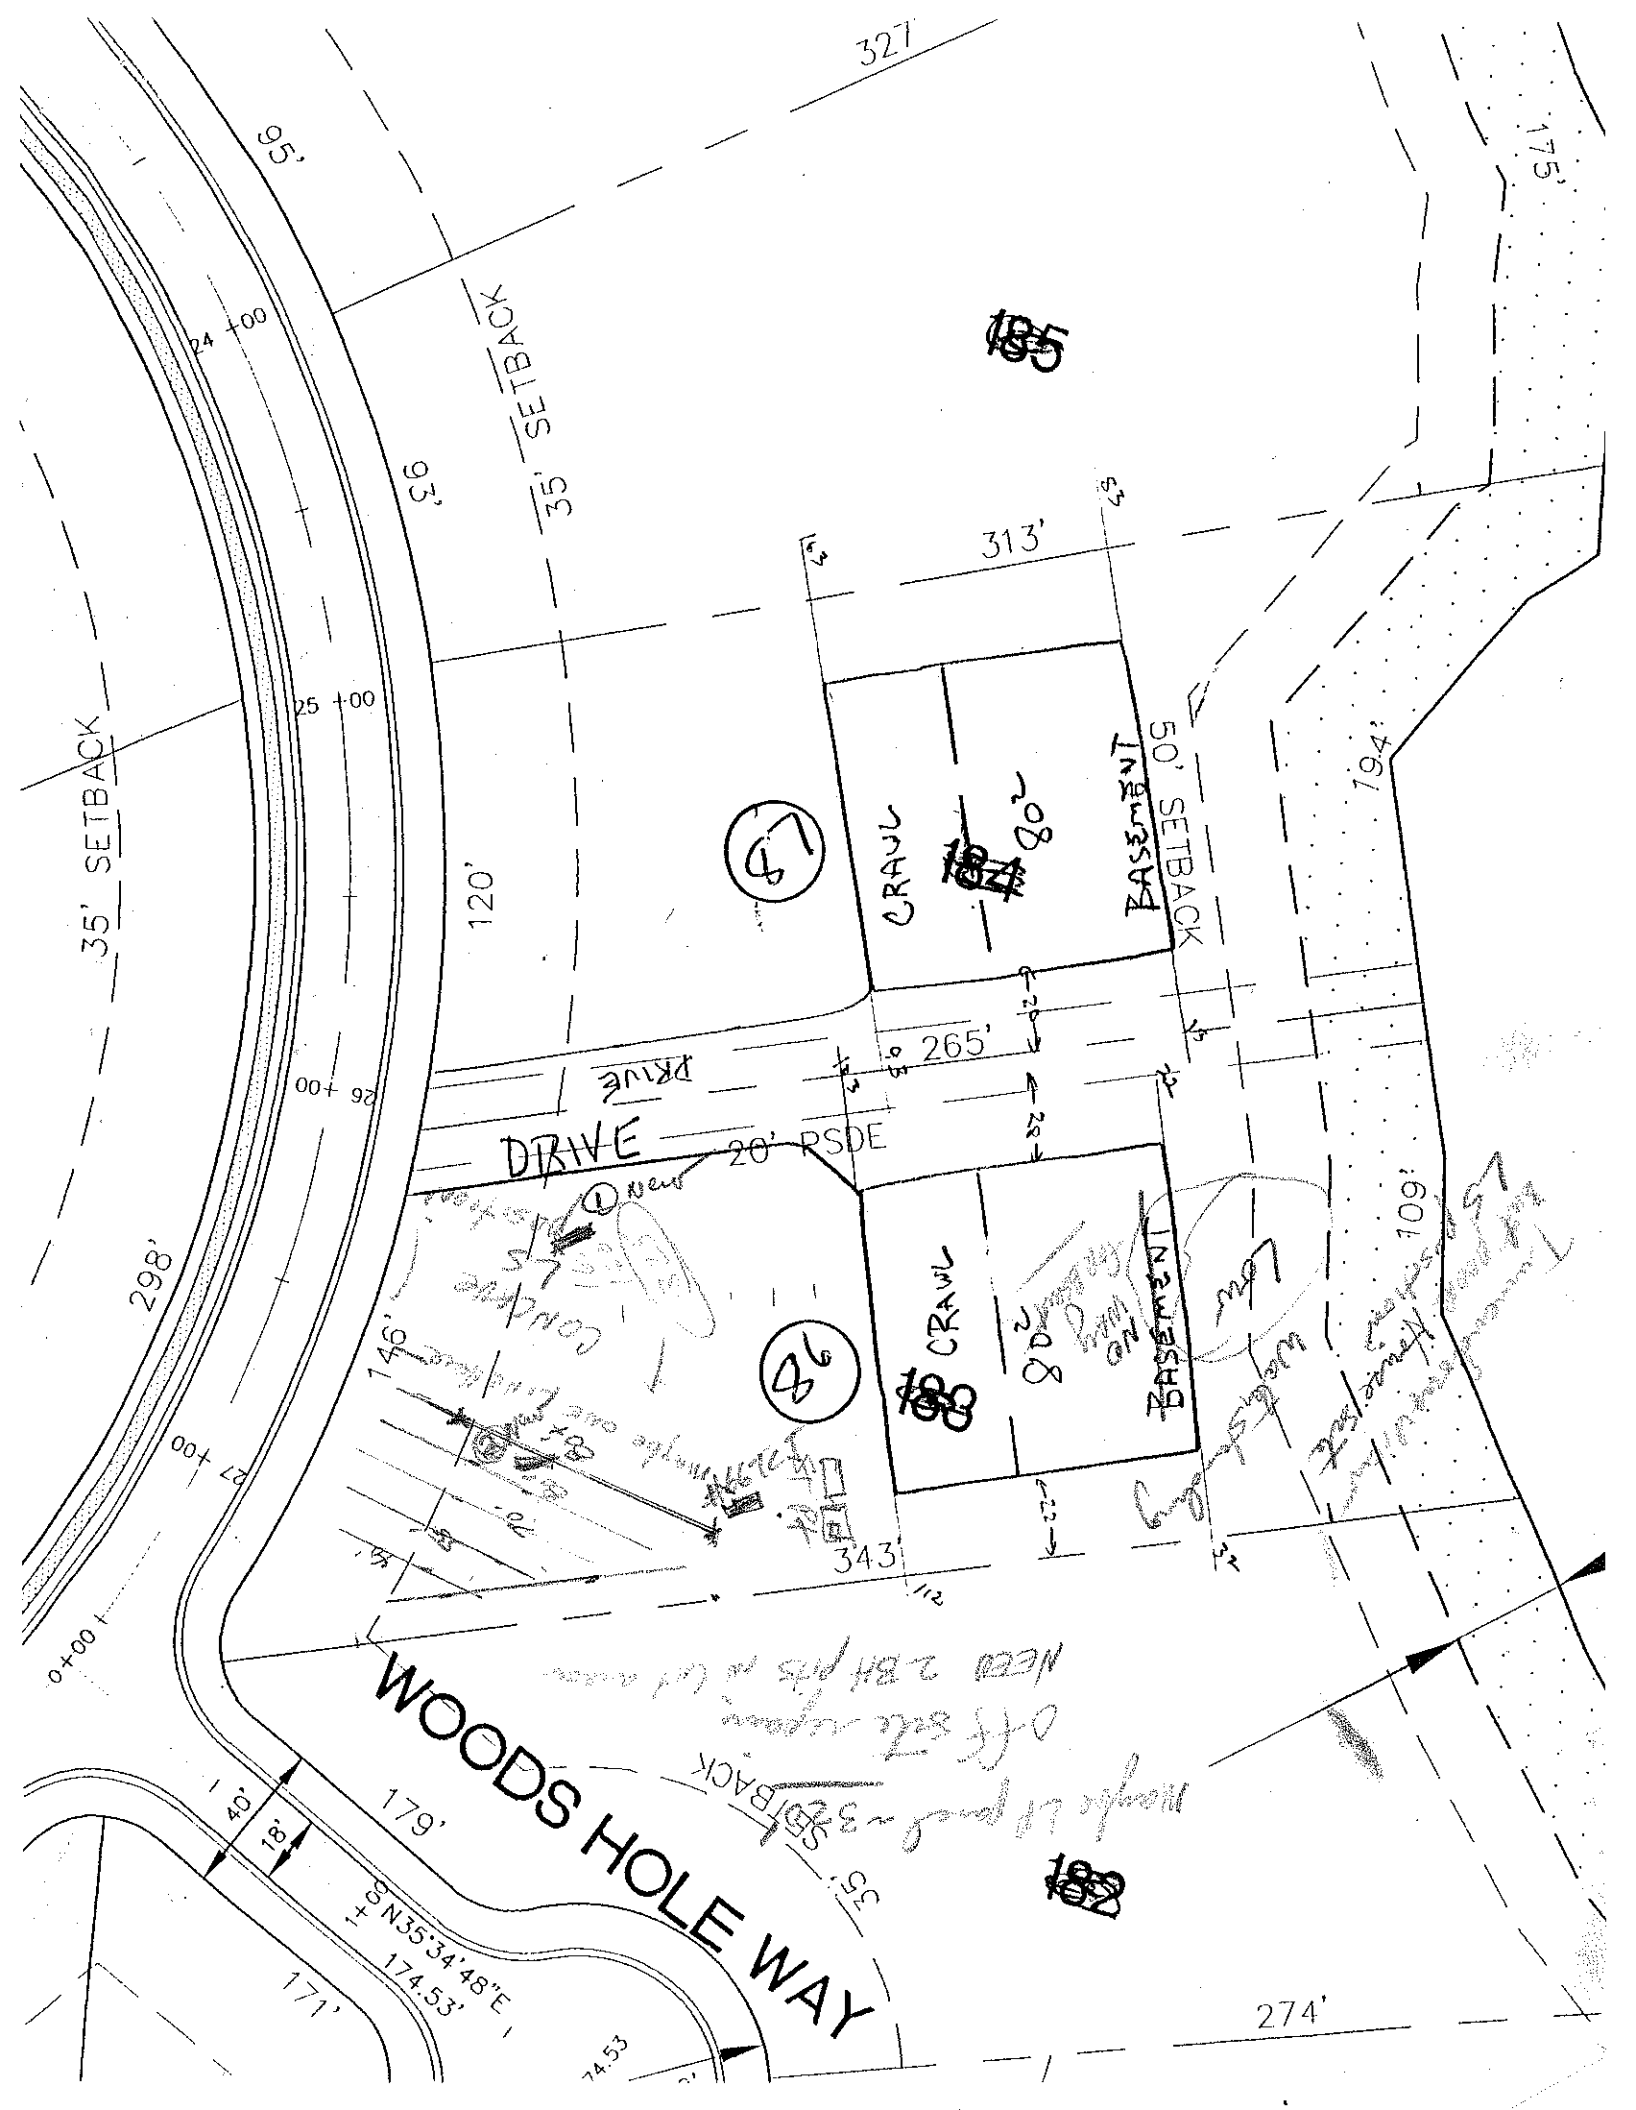
Now Lot 85

PROFILE #	1940 LAND SCAPE POSITION/ SLOPE %	HORIZON DEPTH (IN)	SOIL MORPHOLOGY (1941) 1941 STRUCTURE/ TEXTURE	1941 CONSISTENCE/ MINERALOGY	OTHER PROFILE FACTORS 1942 SOIL WETNESS/ COLOR	1943 SOIL DEPTH	1956 SAPRO CLASS	1944 RESTR HORIZ	PROFILE CLASS & LTAR
1	Shoulder Slope	0-12	SiL, moderate fine sub						LS
			water Sample Taken						
2		0-22							
		22-42							
		42-48							
3		0-32							
		32-50							
4									

DESCRIPTION	INITIAL SYSTEM	REPAIR SYSTEM
Available Space (.1945)		
System Type(s)		
Site LTAR		

OTHER FACTORS (.1946): _____
SITE CLASSIFICATION (.1948): _____

EVALUATED BY: _____
OTHER(S) PRESENT: _____


327'
95'
175'
35' SETBACK
63'
313'
50' SETBACK
194'
120'
35' SETBACK
298'
265'
DRIVE
20' RSDE
109'
343'
WOODS HOLE WAY
179'
40'
18'
N35°34'48"E
174.53'
171'
274'
CRAWL
BASEMENT
24 +00
25 +00
26 +00
27 +00
00+0

DIVISION OF ENVIRONMENTAL HEALTH
ON-SITE WASTEWATER SECTION

PROPERTY ID #: _____
COUNTY: _____

SOIL/SITE EVALUATION
for ON-SITE WASTEWATER SYSTEM

OWNER: _____ APPLICANT: _____
ADDRESS: _____ APPLICATION DATE: _____ DATE EVALUATED: _____
PROPOSED FACILITY: _____ PROPOSED DESIGN FLOW (.1949): _____ PROPERTY SIZE: _____
LOCATION OF SITE: Lot 87 The Pointe PROPERTY RECORDED: _____
WATER SUPPLY: ☐ Private ☐ Public ☐ Well ☐ Spring ☐ Other _____
EVALUATION METHOD: ☐ Auger Boring ☐ Pit ☐ Cut
TYPE OF WASTEWATER: ☐ Sewage ☐ Industrial Process ☐ Mixed

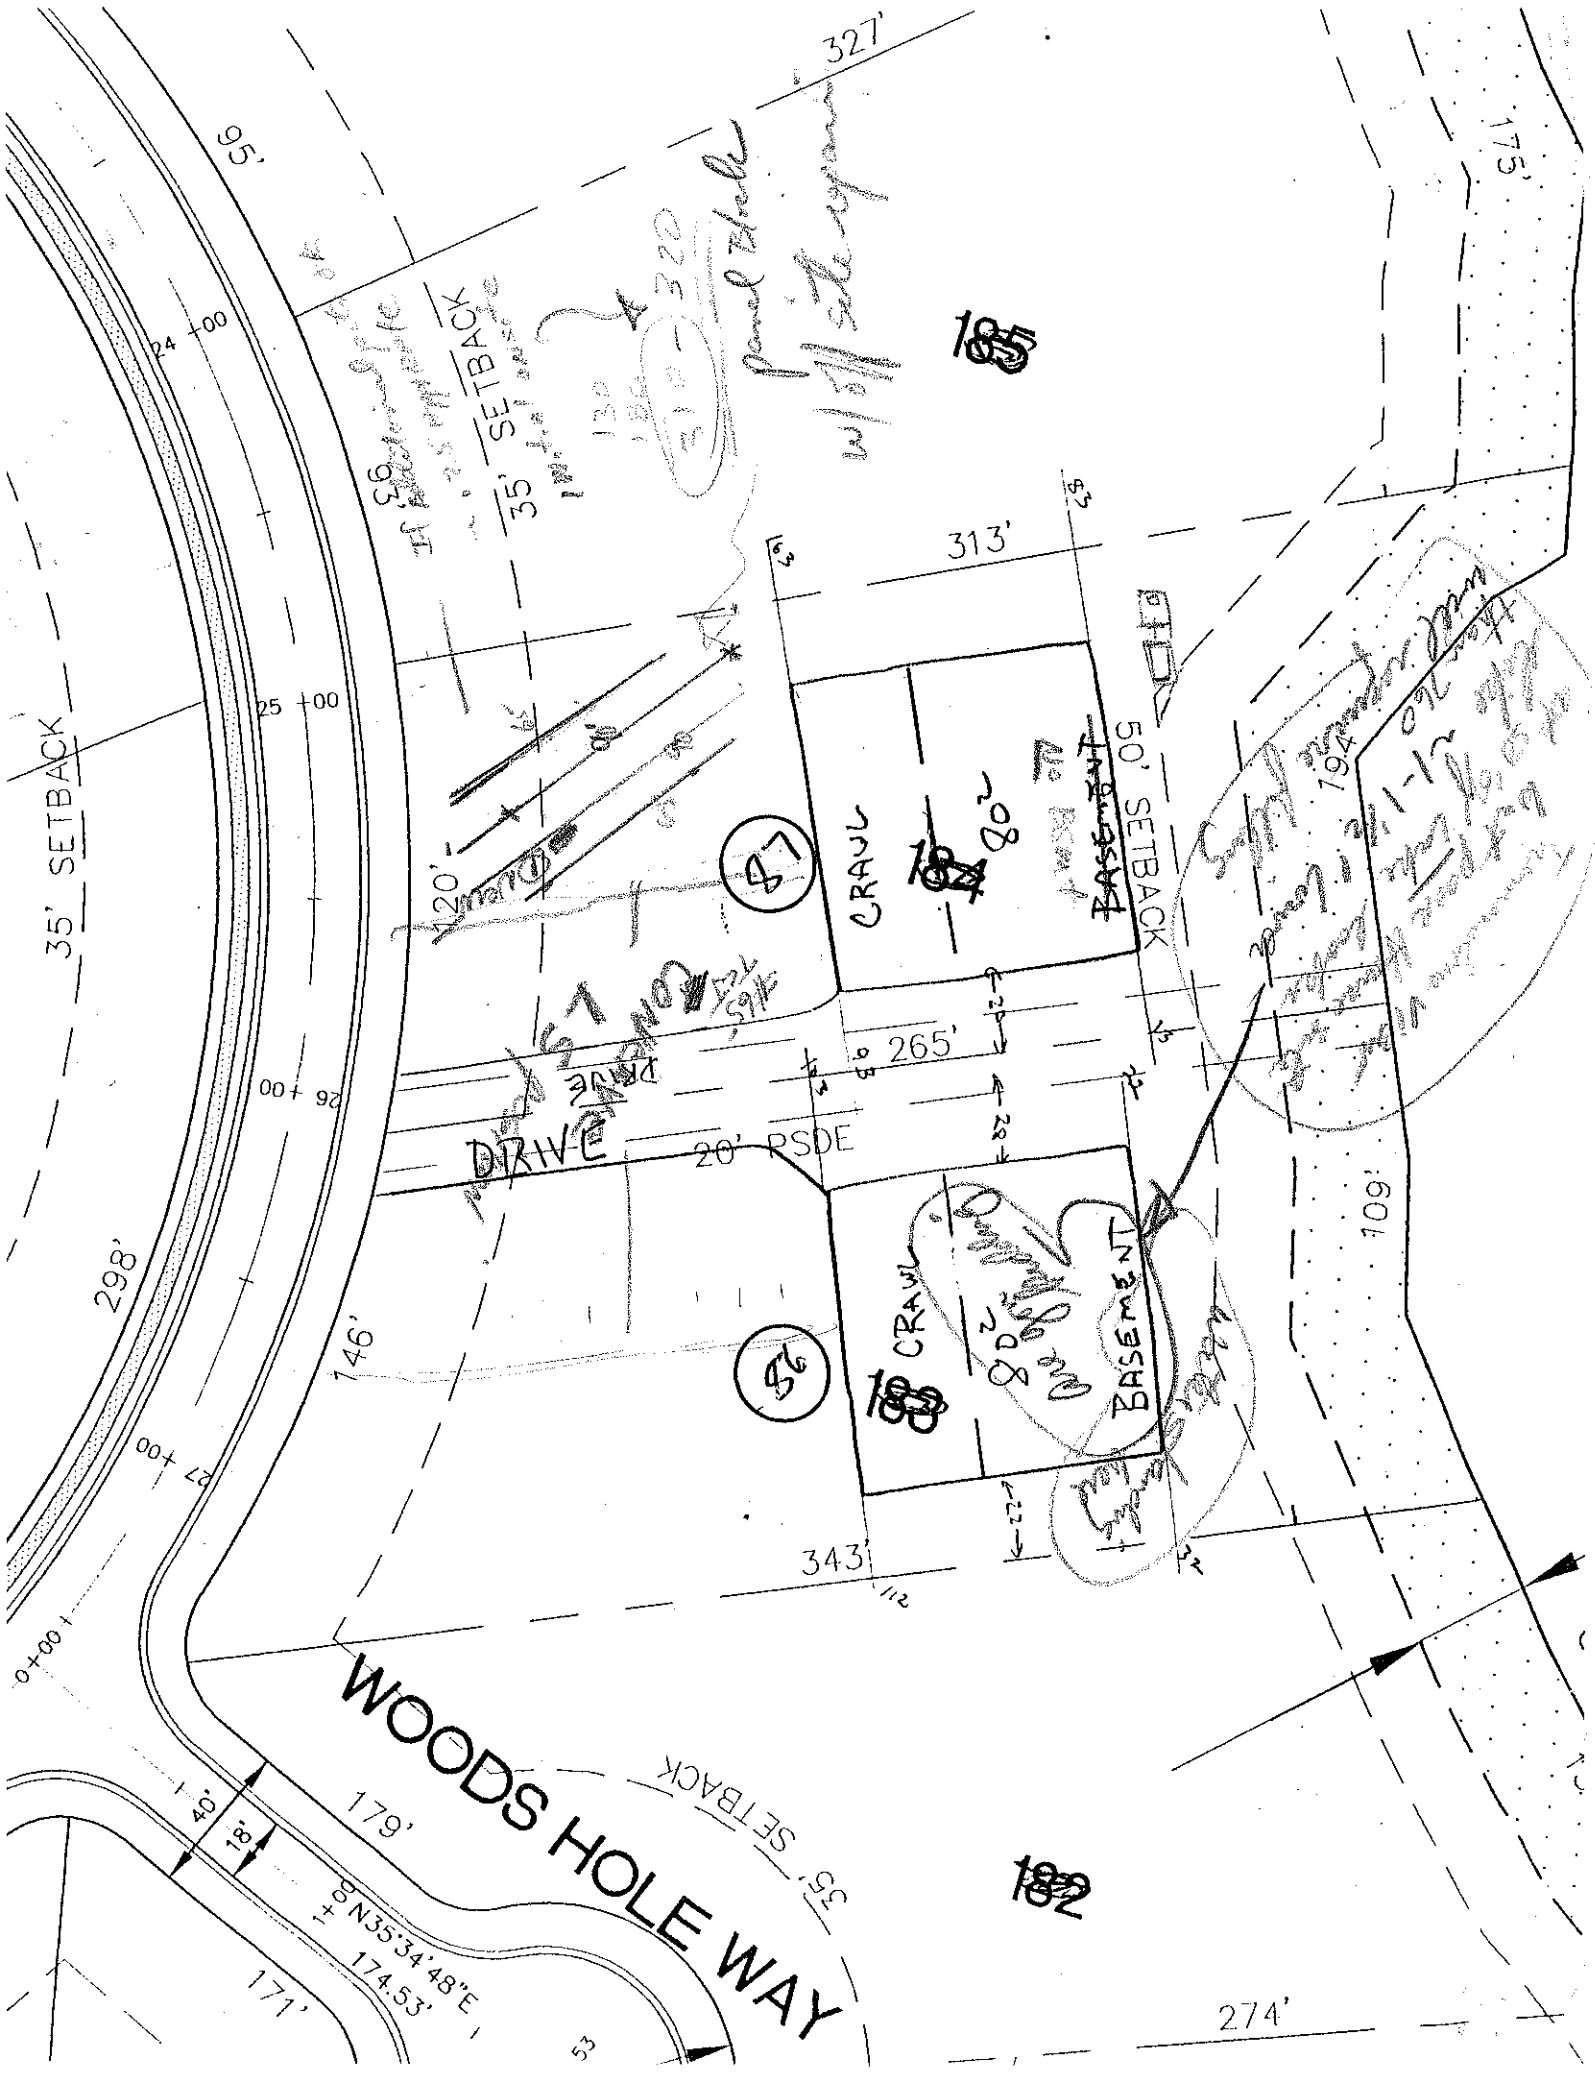
Now Lot 86

PROFILE #	1940 LAND SCAPE POSITION/ SLOPE %	HORIZON DEPTH (IN.)	SOIL MORPHOLOGY (1941) 1941 STRUCTURE/ TEXTURE	1941 CONSISTENCE/ MINERALOGY	OTHER PROFILE FACTORS 1942 SOIL WETNESS/ COLOR	1943 SOIL DEPTH	1956 SAPRO CLASS	1944 RESTR. HORIZ	PROFILE CLASS & LTAR
1	5 in %	0-10							
		10-32							
		32-52							
2	65	6							
3									
4									

DESCRIPTION	INITIAL SYSTEM	REPAIR SYSTEM
Available Space (.1945)		
System Type(s)		
Site LTAR		

OTHER FACTORS (.1946): _____
SITE CLASSIFICATION (.1948): _____

EVALUATED BY: _____
OTHER(S) PRESENT: _____


WOODS HOLE WAY
DRIVE
20' RSDE
CRAWL
BASEMENT
313'
265'
343'
274'
179'
171'
146'
298'
109'
175'
327'
95'
35' SETBACK
50' SETBACK
N35°34'48"E
174.53'
183
184
185
182

DIVISION OF ENVIRONMENTAL HEALTH
ON-SITE WASTEWATER SECTION

PROPERTY ID #: _____
COUNTY: _____

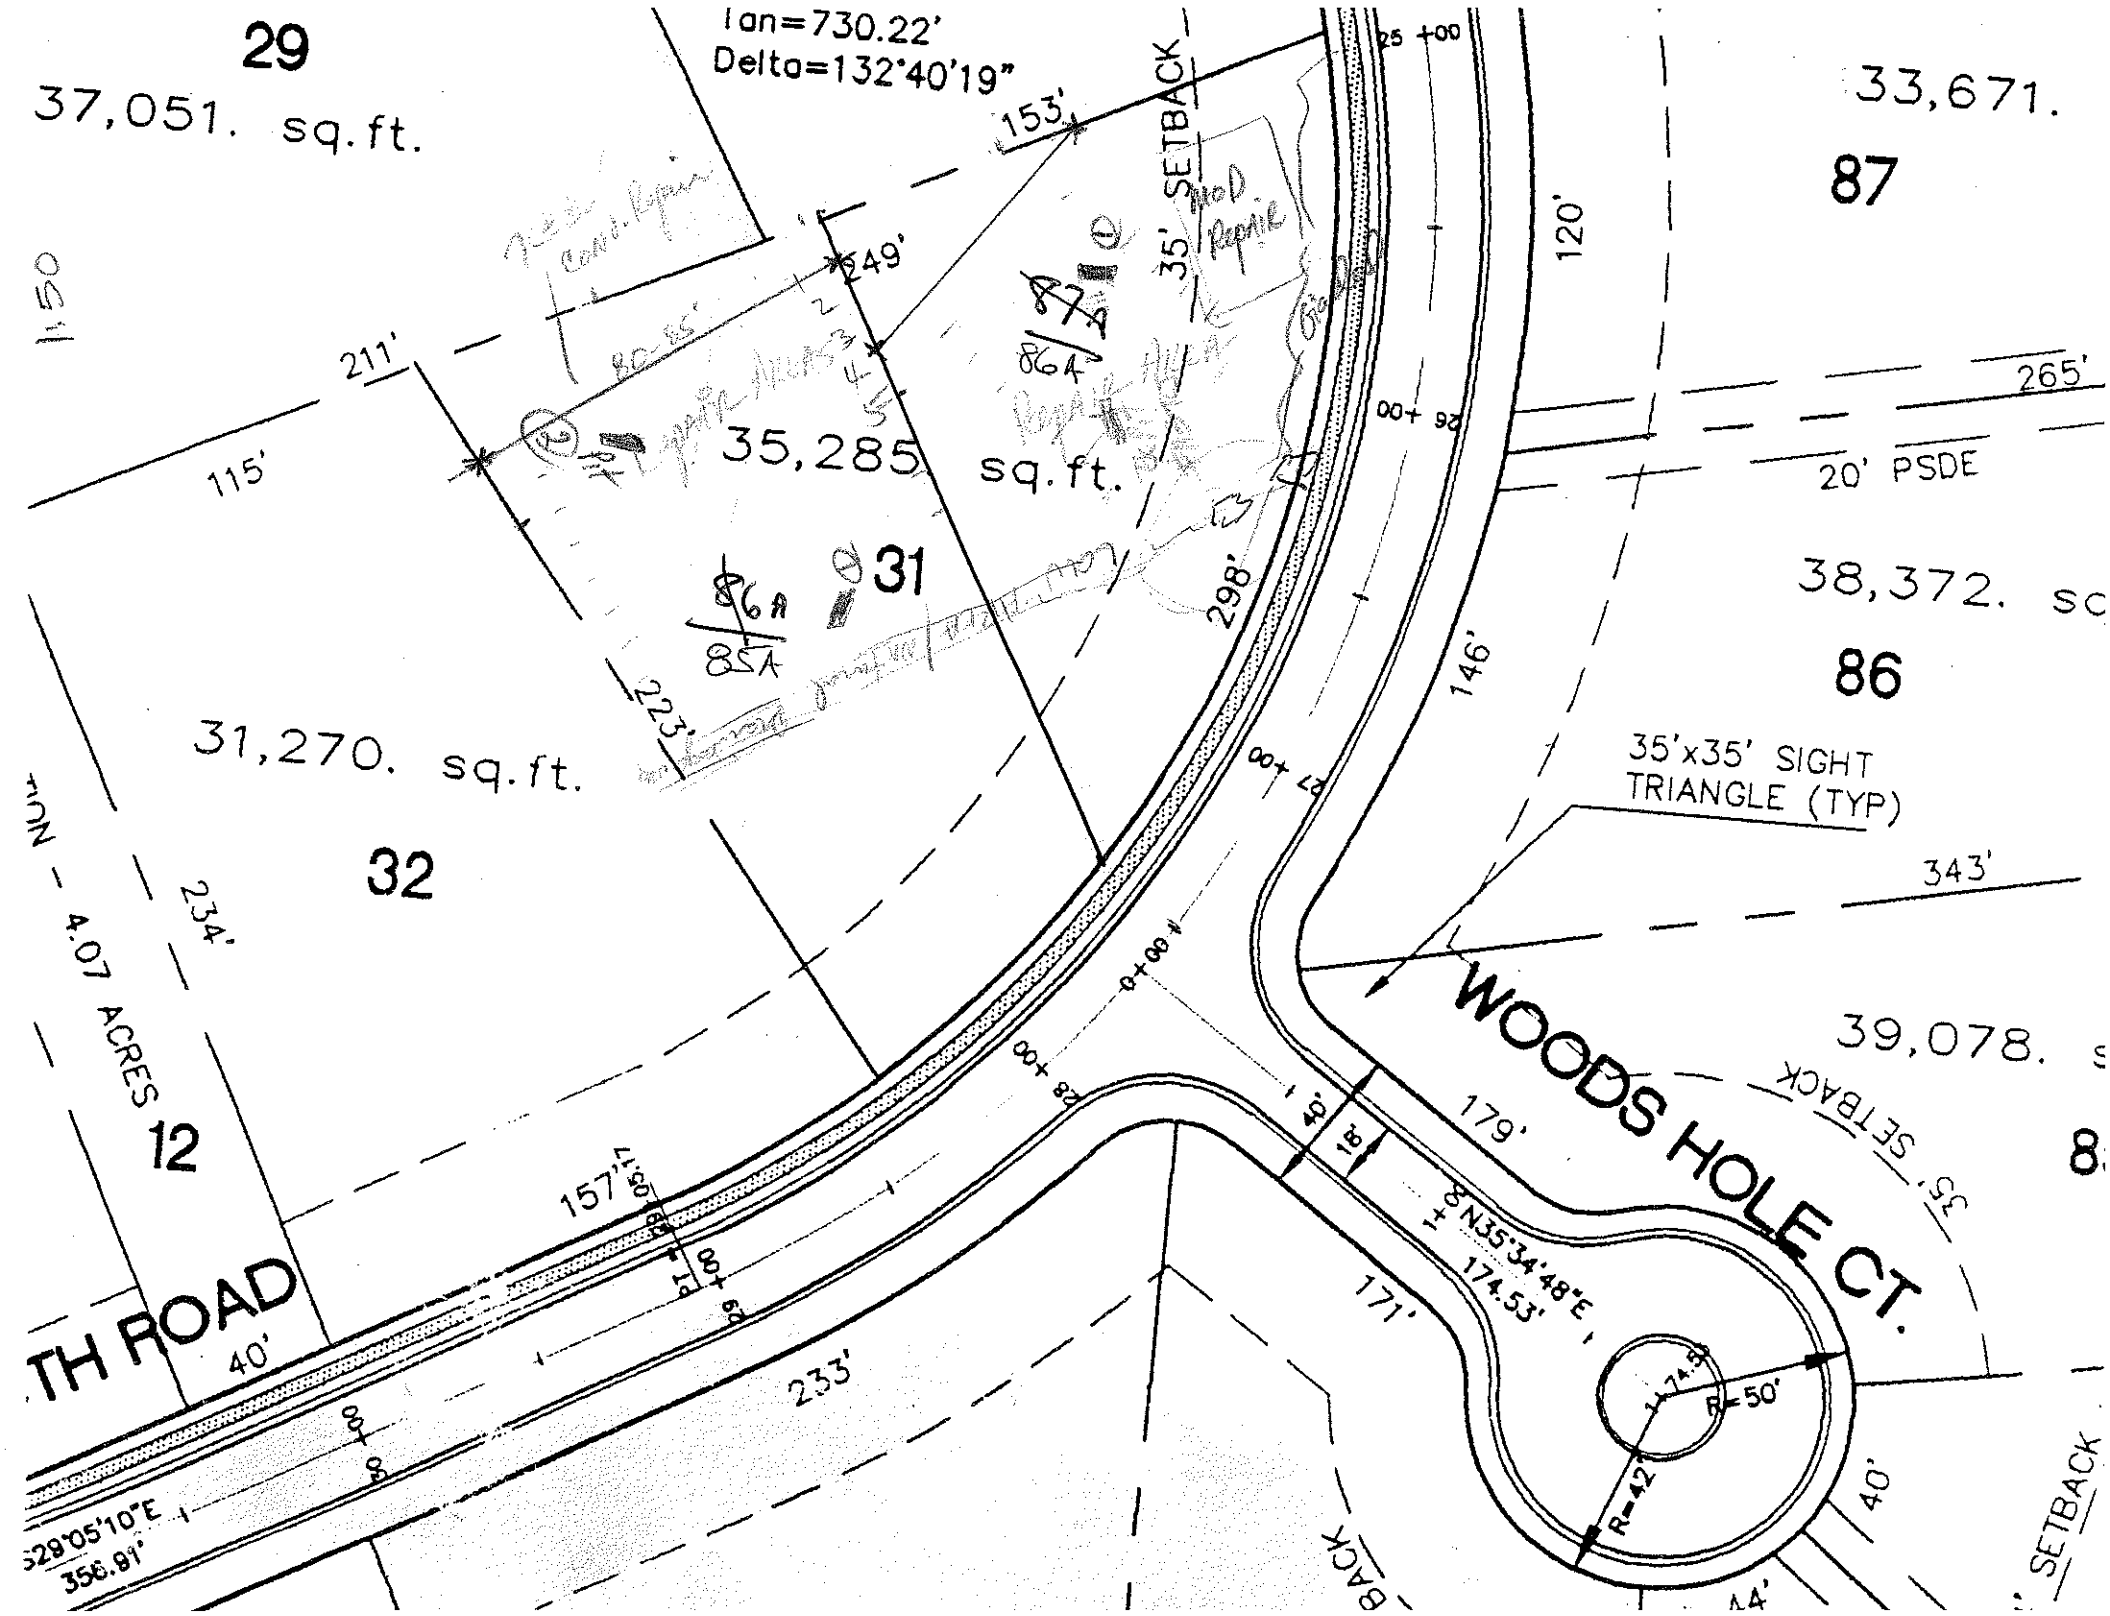
SOIL/SITE EVALUATION
for ON-SITE WASTEWATER SYSTEM

OWNER: CRI APPLICANT: _____
ADDRESS: _____ APPLICATION DATE: _____ DATE EVALUATED: _____
PROPOSED FACILITY: _____ PROPOSED DESIGN FLOW (.1949): _____ PROPERTY SIZE: _____
LOCATION OF SITE: Misc Pitt The Pointe PROPERTY RECORDED: _____
WATER SUPPLY: ☐ Private ☐ Public ☐ Well ☐ Spring ☐ Other _____
EVALUATION METHOD: ☐ Auger Boring ☐ Pit ☐ Cut
TYPE OF WASTEWATER: ☐ Sewage ☐ Industrial Process ☐ Mixed

PROFILE #	.1940 LANDSCAPE POSITION/ SLOPE %	HORIZON DEPTH (IN.)	SOIL MORPHOLOGY (.1941) .1941 STRUCTURE/ TEXTURE	.1941 CONSISTENCE/ MINERALOGY	OTHER PROFILE FACTORS .1942 SOIL WETNESS/ COLOR	.1943 SOIL DEPTH	.1956 SAPRO CLASS	.1944 RESTR HORIZ	PROFILE CLASS & LTAR
1	Lot 20 shoulder ~30' from road	0-7	Sa brn sdy L	VFr					S .3
		7-34	MSBK R brn cl	Fr ss sp					
		34-62	(BC) MSBK CH/C	Fr ss sp					
			common med SAP						
2	~~SSA~~ D 86A	0-6	gr-SAB brn sdy L	Fr					S .3
		6-18	SAB R brn	Fr ss sp					
		18-36	mm-SAB red	Fr ss sp					
		36-60	WK SAB grey	Fr ss sp					
			common med SAP						
3	~~85A~~ ~~86A~~ D	0-10	gr-SAB brn sdy	Fr					S .3
		10-29	SAB R o	Fr					
		29-48	mod SAB R	Fr ss sp					
		48-59	WK SAB grey	Fr ss sp					
			few common med SAP						
4	~~85A~~ ~~86A~~ D	0-9	Sa brn sdy	Fr					S .3
		9-33	mSBK R org	Fr ss sp					
		33-59	mod WK SAB grey	Fr ss sp					
			common med SAP						

DESCRIPTION	INITIAL SYSTEM	REPAIR SYSTEM
Available Space (.1945)		
System Type(s)		
Site LTAR		

OTHER FACTORS (.1946): _____
SITE CLASSIFICATION (.1948): _____
EVALUATED BY: _____
OTHER(S) PRESENT: _____


29
37,051. sq.ft.
Tan=730.22'
Delta=132°40'19"
153'
35' SETBACK
249'
211'
115'
35,285 sq.ft.
31
31,270. sq.ft.
32
223'
298'
146'
120'
265'
20' PSDE
33,671.
87
38,372.
86
35'x35' SIGHT TRIANGLE (TYP)
343'
WOODS HOLE CT.
39,078.
179'
35' SETBACK
40'
18'
N35°34'48"E
174.53'
171'
R=50'
R=42'
40'
233'
157'
40'
TH ROAD
S29°05'10"E
356.81'
N - 4.07 ACRES
12
234'
1+50
0+00
0+28
0+57
0+92
1+25