DIVISION OF ENVIRONMENTAL HEALTH
ON-SITE WASTEWATER SECTION

COUNTY: _____

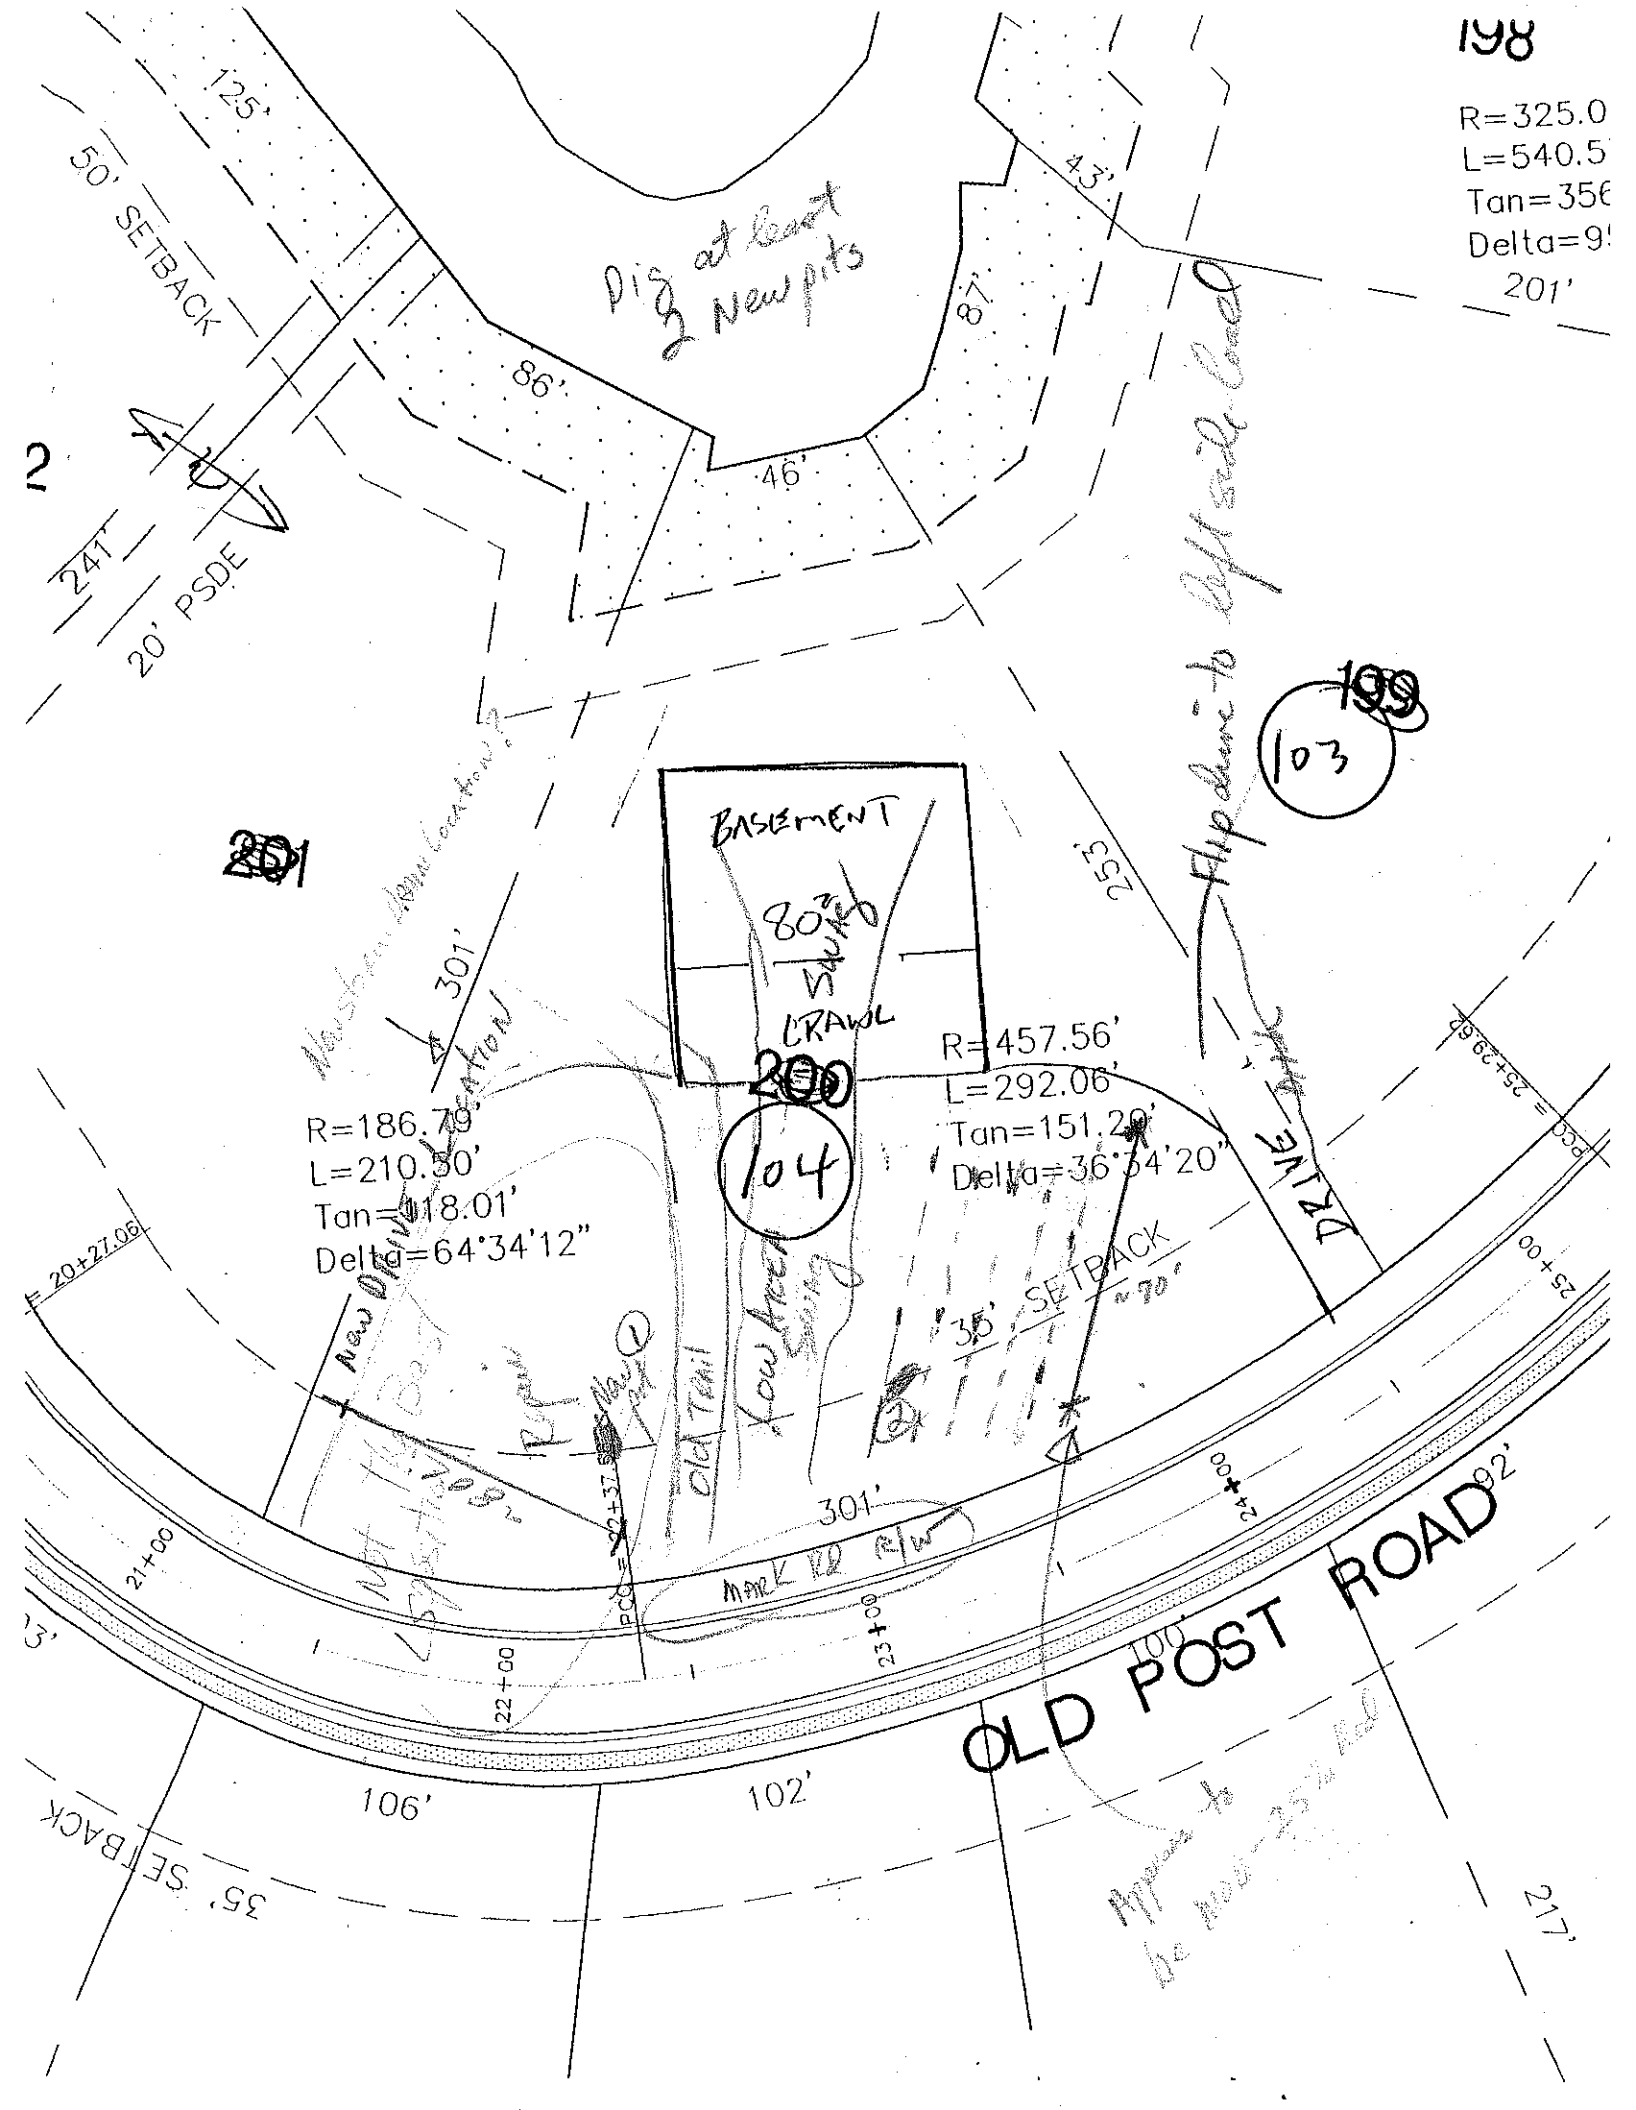
SOIL/SITE EVALUATION
for ON-SITE WASTEWATER SYSTEM

OWNER: Ott APPLICANT: _____
ADDRESS: _____ APPLICATION DATE: _____ DATE EVALUATED: 3-6-90
PROPOSED FACILITY: _____ PROPOSED DESIGN FLOW (.1949): _____ PROPERTY SIZE: _____
LOCATION OF SITE: Lot 104 The Knoll PROPERTY RECORDED: _____
WATER SUPPLY: ☐ Private ☐ Public ☐ Well ☐ Spring ☐ Other _____
EVALUATION METHOD: ☐ Auger Boring ☐ Pit ☐ Cut Now Lot 102
TYPE OF WASTEWATER: ☐ Sewage ☐ Industrial Process ☐ Mixed

PROFILE #	1940 LAND SCAPE POSITION/ SLOPE %	HORIZON DEPTH (IN)	SOIL MORPHOLOGY (1941) 1941 STRUCTURE/ TEXTURE	1941 CONSISTENCE/ MINERALOGY	OTHER PROFILE FACTORS 1942 SOIL WETNESS/ COLOR	1943 SOIL DEPTH	1950 SAPRO CLASS	1944 RESTR. HORIZ	PROFILE CLASS & LTAR
1		0-28			42" +				
		28-42							
		42-50							
2		0-8							
		8-32							
		32-40							
3		0-5							
		5-28							
		28-45							
4									

DESCRIPTION	INITIAL SYSTEM	REPAIR SYSTEM
Available Space (.1945)		
System Type(s)		
LTAR		

OTHER FACTORS (.1946): _____
SITE CLASSIFICATION (.1948): _____
EVALUATED BY: _____
OTHER(S) PRESENT: _____


198
R=325.0
L=540.5
Tan=356
Delta=9
201'
125'
50' SETBACK
Pig at least 2 new pits
43'
86'
46'
24T
20' PSDE
BASEMENT
80'
LCRAWL
253'
Flip down to Old Post Road
199
103
201
301'
R=186.79'
L=210.50'
Tan=118.01'
Delta=64°34'12"
200
104
R=457.56'
L=292.06'
Tan=151.20'
Delta=36°34'20"
PT 21+00
PCC = 25+29.62
25+00
24+00
23+00
22+00
21+00
PCC = 22+37.56
301'
MARK RD
OLD POST ROAD
92'
100'
106'
102'
35' SETBACK
217'