DEPARTMENT OF ENVIRONMENT, HEALTH, AND NATURAL RESOURCES
DIVISION OF ENVIRONMENTAL HEALTH
ON-SITE WASTEWATER SECTION

Sheet ___ of ___
PROPERTY ID #: _____
COUNTY: _____

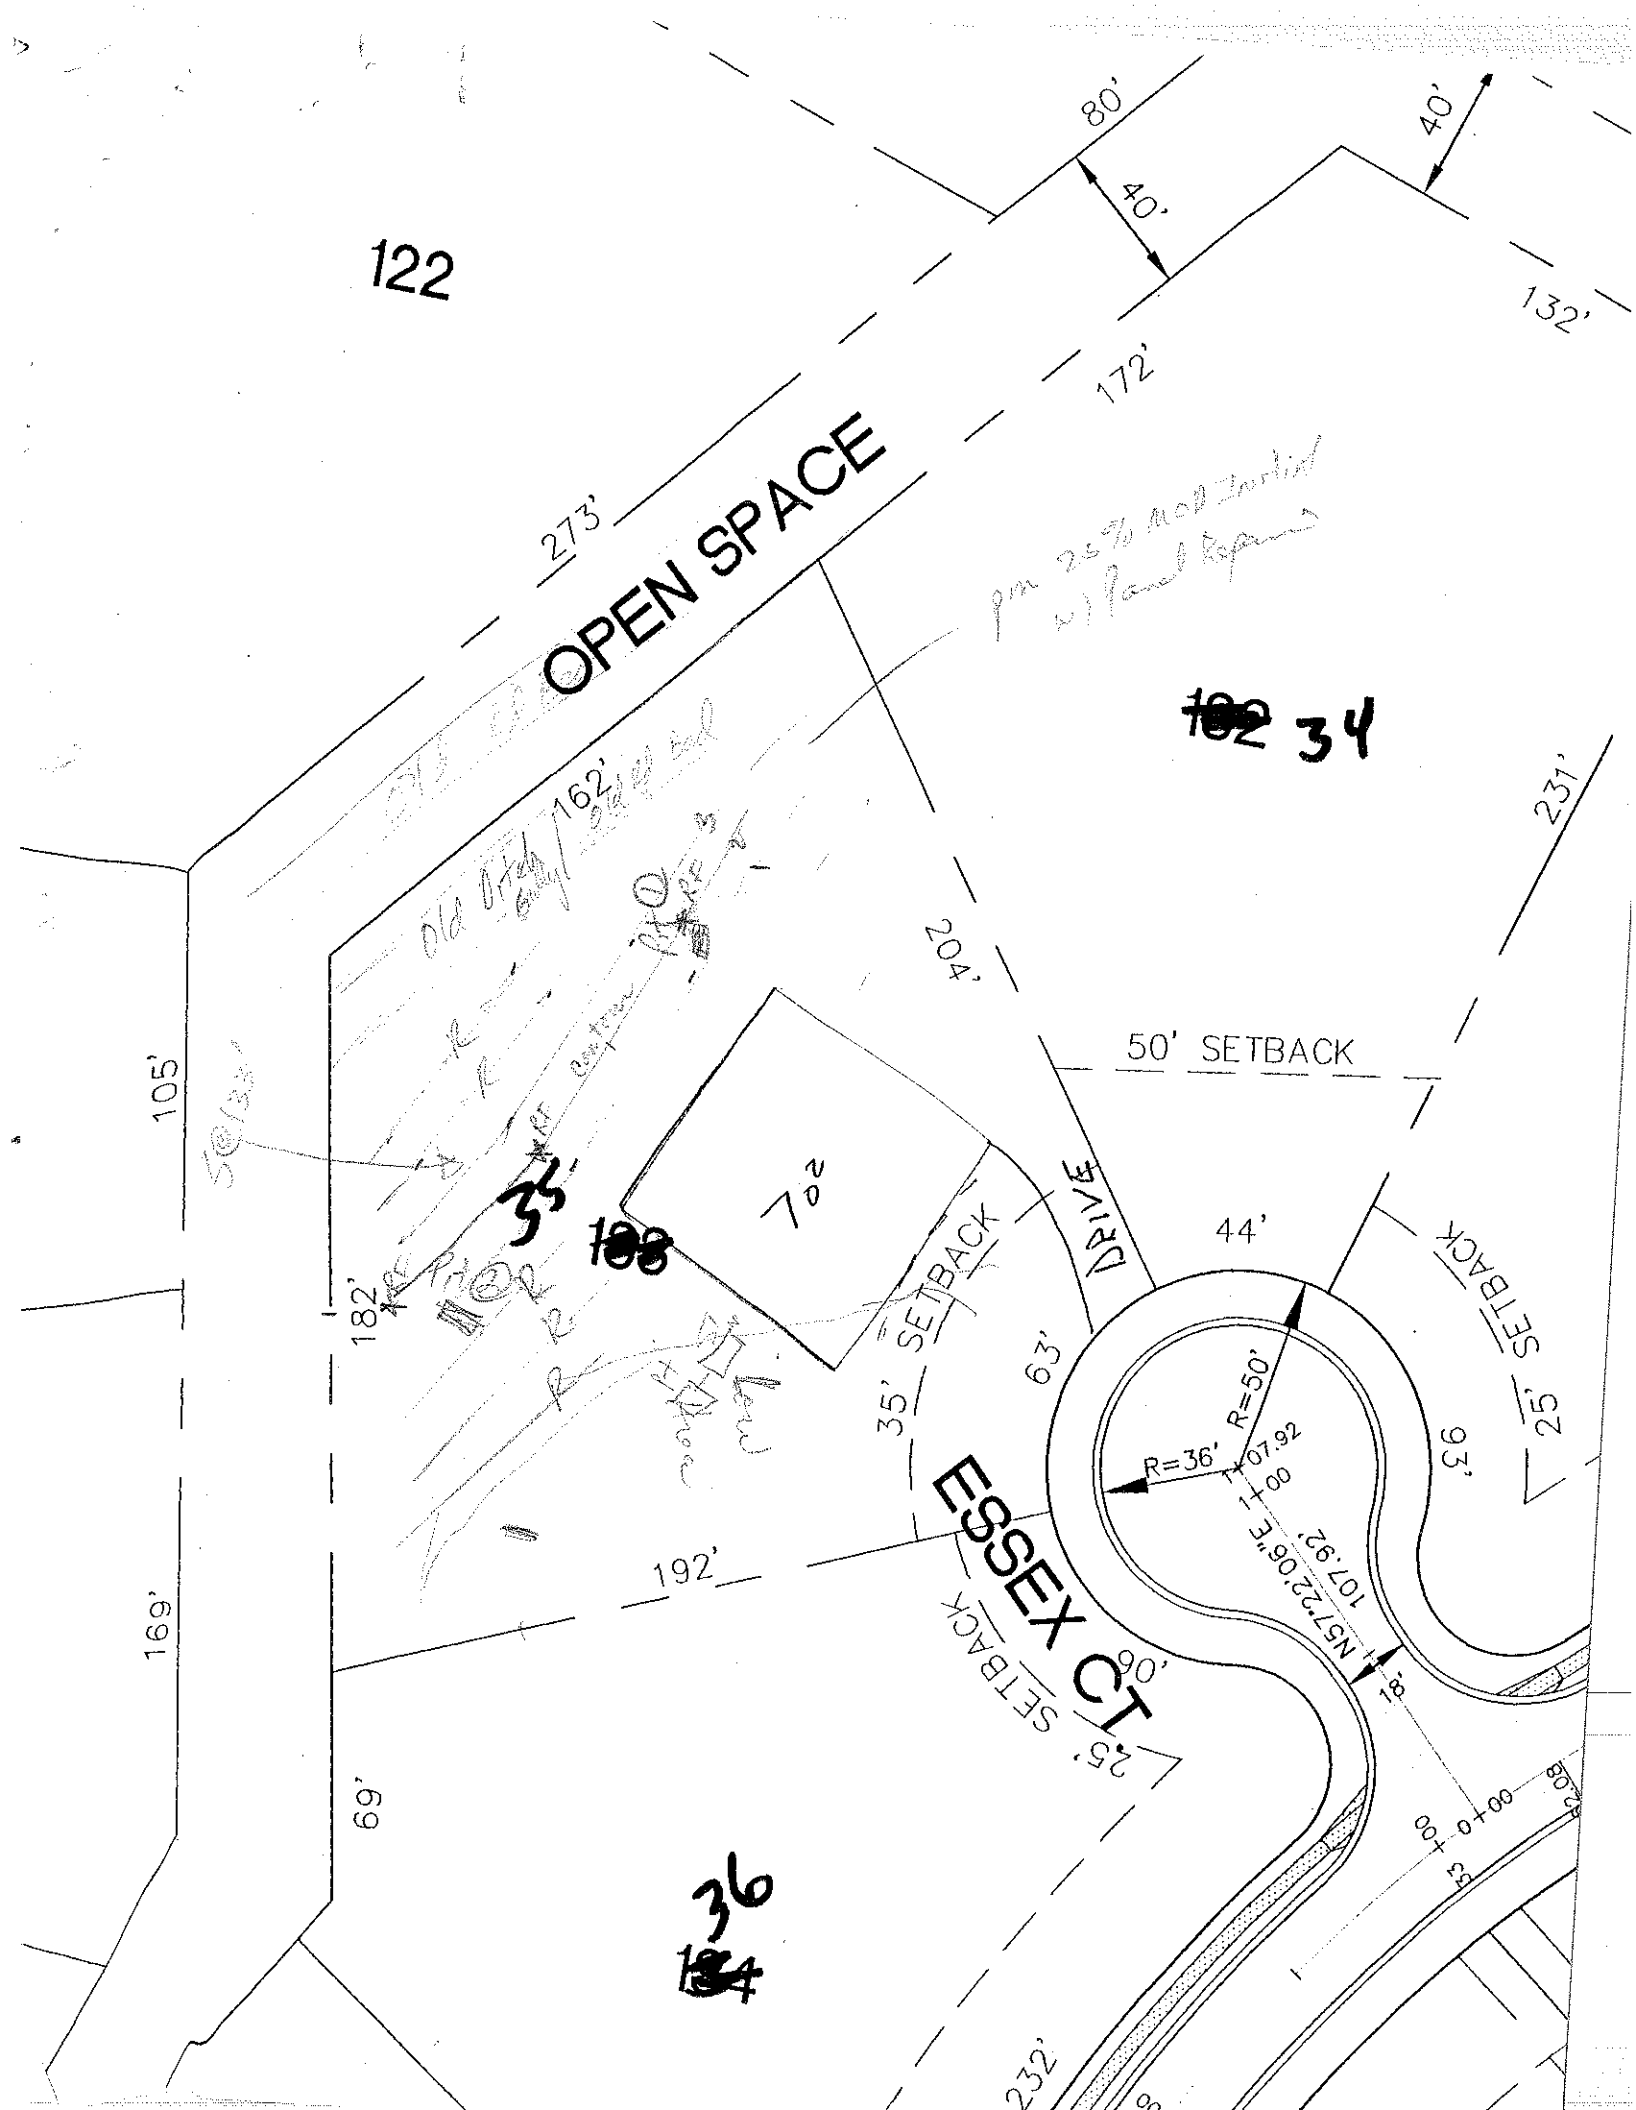
SOIL/SITE EVALUATION
for ON-SITE WASTEWATER SYSTEM

OWNER: CRI APPLICANT: _____
ADDRESS: _____ APPLICATION DATE: _____ DATE EVALUATED: 4-15-98
PROPOSED FACILITY: _____ PROPOSED DESIGN FLOW (.1949): _____ PROPERTY SIZE: _____
LOCATION OF SITE: Lot 35 The Pointe PROPERTY RECORDED: _____
WATER SUPPLY: ☐ Private ☐ Public ☐ Well ☐ Spring ☐ Other _____
EVALUATION METHOD: ☐ Auger Boring ☐ Pit ☐ Cut
TYPE OF WASTEWATER: ☐ Sewage ☐ Industrial Process ☐ Mixed

PROFILE #	.1940 LAND-SCAPE POSITION/ SLOPE %	HORI-ZON DEPTH (IN.)	SOIL MORPHOLOGY (.1941) .1941 STRUCTURE/ TEXTURE	.1941 CONSISTENCE/ MINERALOGY	OTHER PROFILE FACTORS .1942 SOIL WETNESS/ COLOR	.1943 SOIL DEPTH	.1956 SAPRO CLASS	.1944 RESTR HORIZ	PROFILE CLASS & LTAR
1		0-10	mlgrb RCL	fr ss sp					PC .3
		10-16	BC mlgrb SCL sp pl ck	fr vfr					
			over side combrn mlsap						
			other side 32-50 L sap	Pr					
2		0-20	sgb scl rcl	fr ss sp sap					PS .34
		20-44	mlgrb or cl	fr ss sp sap					
			combrn mcl sap						
3		0-12	brn scl						
		12-36	o/gr cl						
			some water in pit from prior rains						
4									

DESCRIPTION	INITIAL SYSTEM	REPAIR SYSTEM
Available Space (.1945)		
System Type(s)		
Site LTAR		

OTHER FACTORS (.1946): _____
SITE CLASSIFICATION (.1948): _____
EVALUATED BY: _____
OTHER(S) PRESENT: _____


122
80'
40'
40'
132'
172'
273'
OPEN SPACE
34
231'
204'
105'
50' SETBACK
35'
182'
7
DRIVE
44'
SETBACK
63'
35' SETBACK
R=50'
R=36'
107.92
N57°22'06"E
107.92'
18'
25'
93'
ESSEX CT
90'
25' SETBACK
192'
169'
69'
36
232'