SOIL/SITE EVALUATION
for ON-SITE WASTEWATER SYSTEM

OWNER: ORT APPLICANT: _____

ADDRESS: _____ APPLICATION DATE: _____ DATE EVALUATED: 4-8-96

PROPOSED FACILITY: _____ PROPOSED DESIGN FLOW (.1949): _____ PROPERTY SIZE: _____

LOCATION OF SITE: lot 23 The Pointe PROPERTY RECORDED: _____

WATER SUPPLY: ☐ Private ☐ Public ☐ Well ☐ Spring ☐ Other _____

EVALUATION METHOD: ☐ Auger Boring ☐ Pit ☐ Cut

TYPE OF WASTEWATER: ☐ Sewage ☐ Industrial Process ☐ Mixed

PROFILE #	1940 LANDSCAPE POSITION/ SLOPE %	HORIZON DEPTH (IN)	SOIL MORPHOLOGY (1941) 1941 STRUCTURE/ TEXTURE	SOIL MORPHOLOGY (1941) 1941 CONSISTENCE/ MINERALOGY	OTHER PROFILE FACTORS 1942 SOIL WETNESS/ COLOR	OTHER PROFILE FACTORS 1943 SOIL DEPTH	OTHER PROFILE FACTORS 1956 SAPRO CLASS	OTHER PROFILE FACTORS 1944 RESTR HORIZ	PROFIL CLASS & LTAR
1		0-14	sl sdy loam mod blk sbk	fr ss sp					PS .25
		14-45	mtl/blb clay loam	fr ss sp					
2		0-28	sl sdy loam mod blk sbk	fr ss sp					PS .25
		28-47	loam mtl/blb	Rbd o/l fr ss sp					
3	TC #21	0-5	mucky loam mod						PS .25-.3
		5-21	mod blb loam	fr sp					
		21-48	mtl/blb sdy clay	fr ss sp					
4									

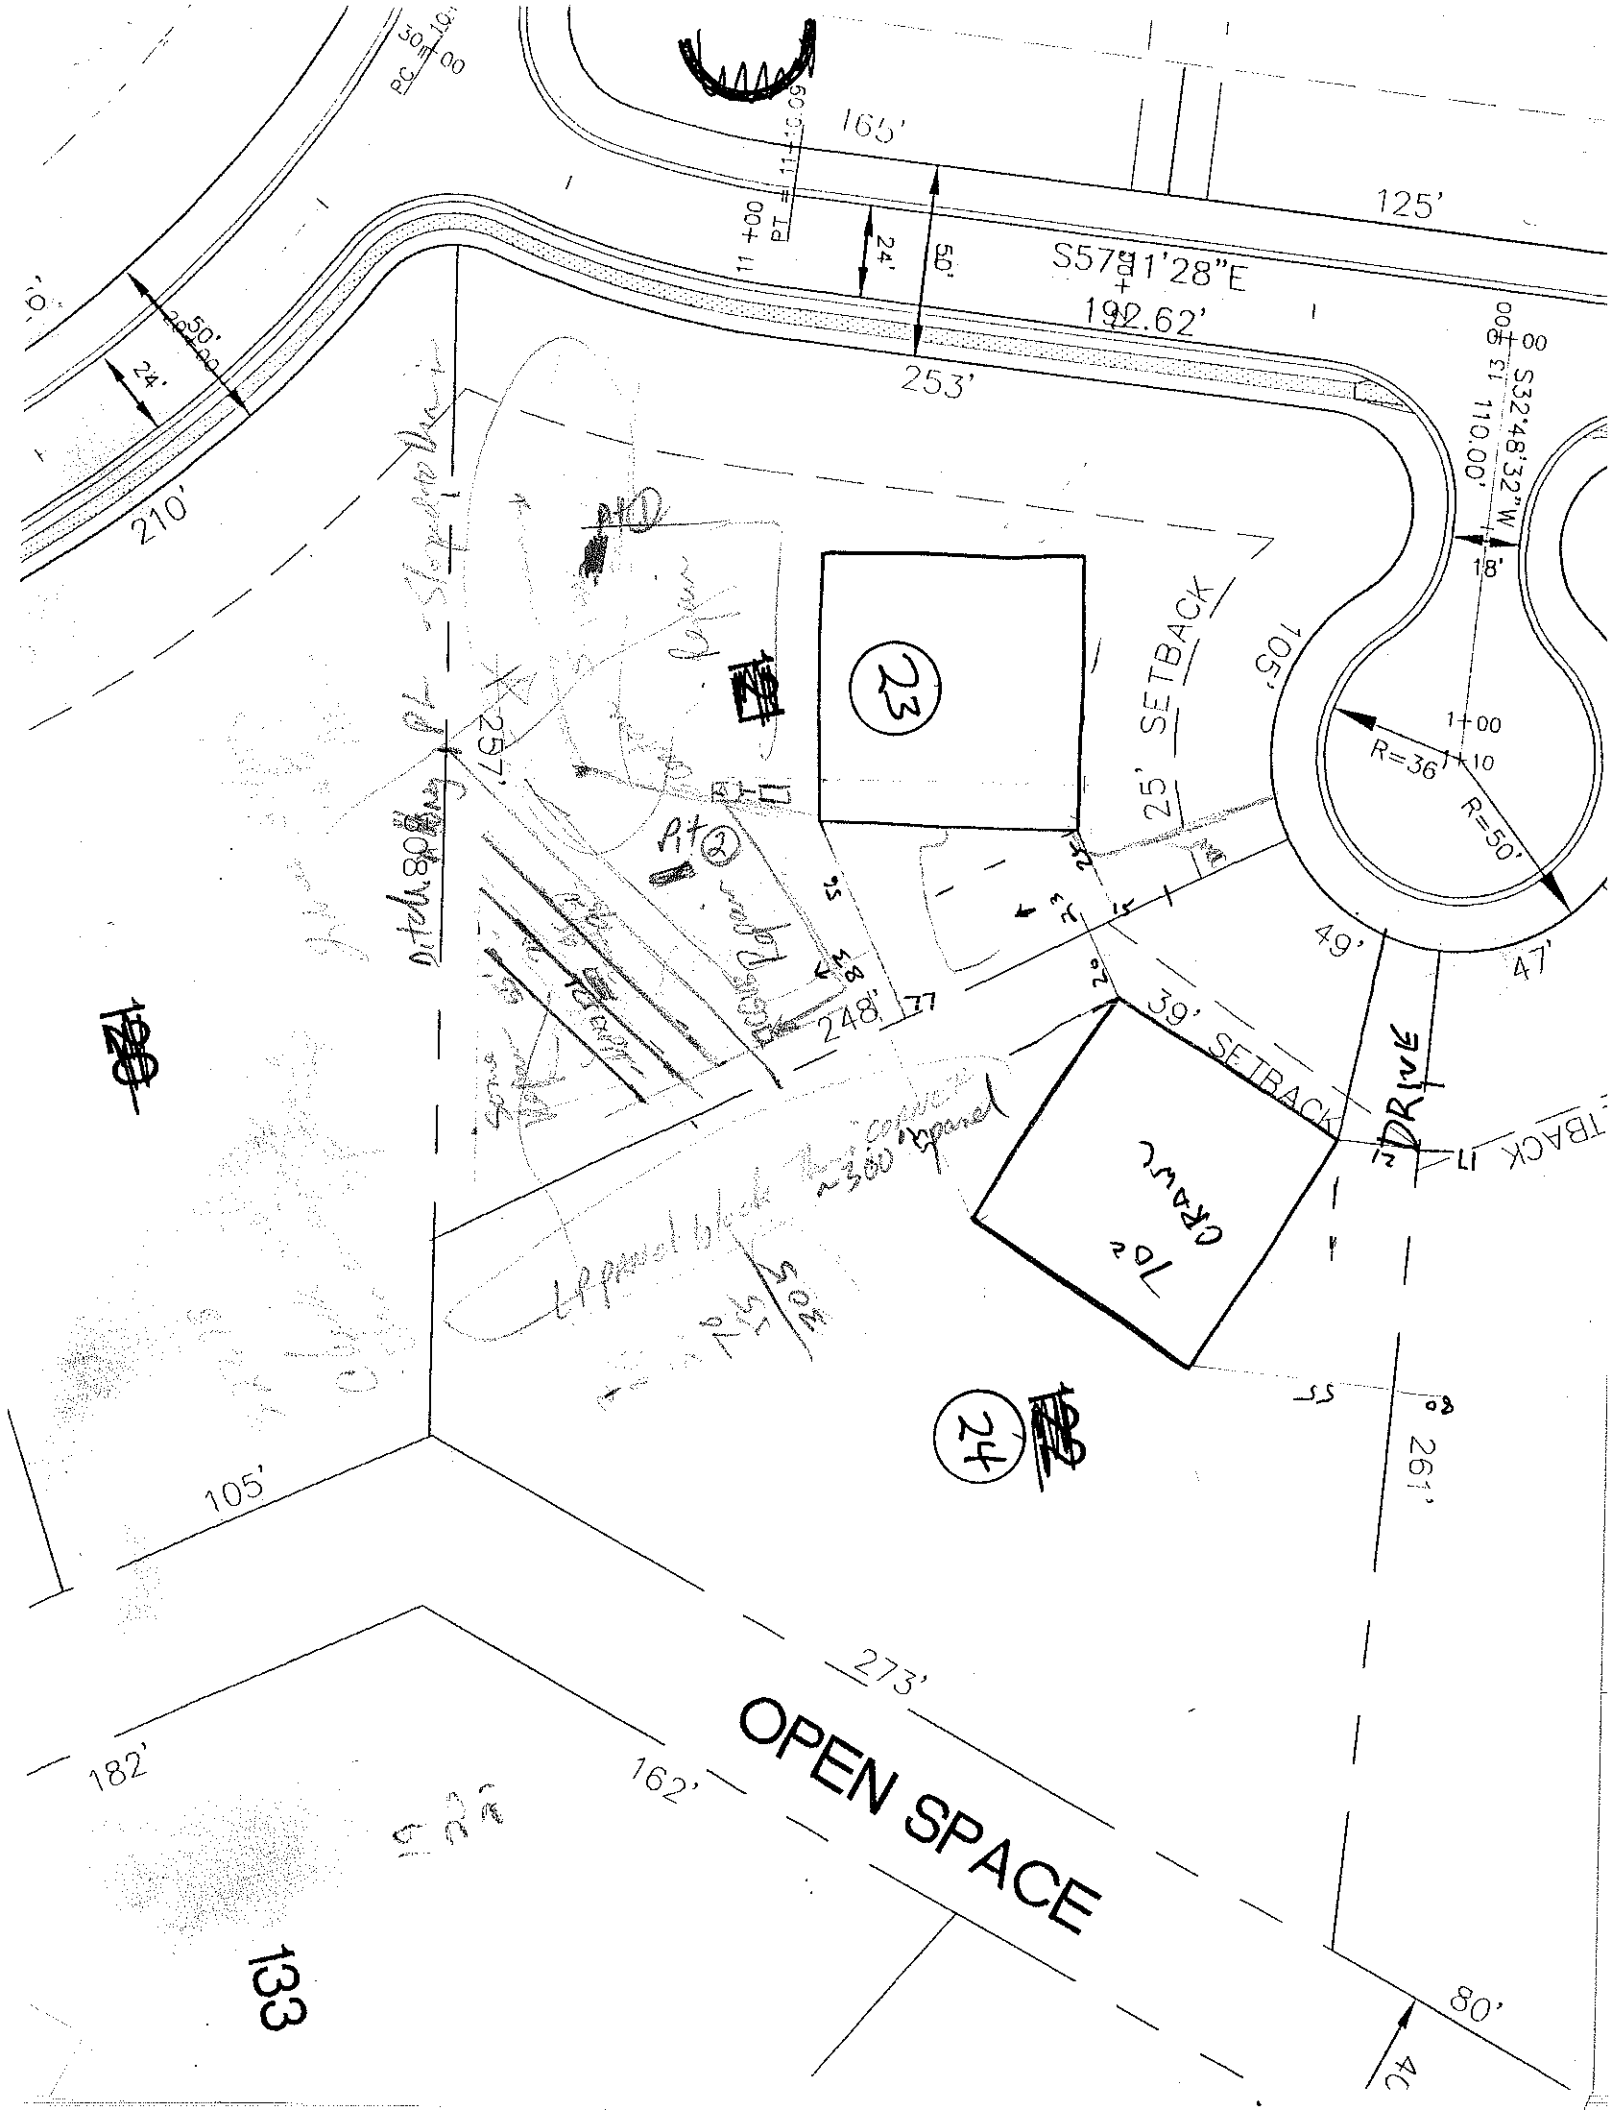
DESCRIPTION	INITIAL SYSTEM	REPAIR SYSTEM
Available Space (.1945)		
System Type(s)		
Site LTAR		

OTHER FACTORS (.1946): _____

SITE CLASSIFICATION (.1948): _____

EVALUATED BY: _____

OTHER(S) PRESENT: _____


165'
125'
253'
210'
24'
50'
S57°41'28"E
192.62'
S32°48'32"W
110.00'
18'
105'
273'
182'
162'
80'
261'
49'
47'
105'
25' SETBACK
39' SETBACK
DRIVE
OPEN SPACE
23
24
133