DIVISION OF ENVIRONMENTAL HEALTH
ON-SITE WASTEWATER SECTION

PROPERTY ID #: _____
COUNTY: _____

SOIL/SITE EVALUATION
for ON-SITE WASTEWATER SYSTEM

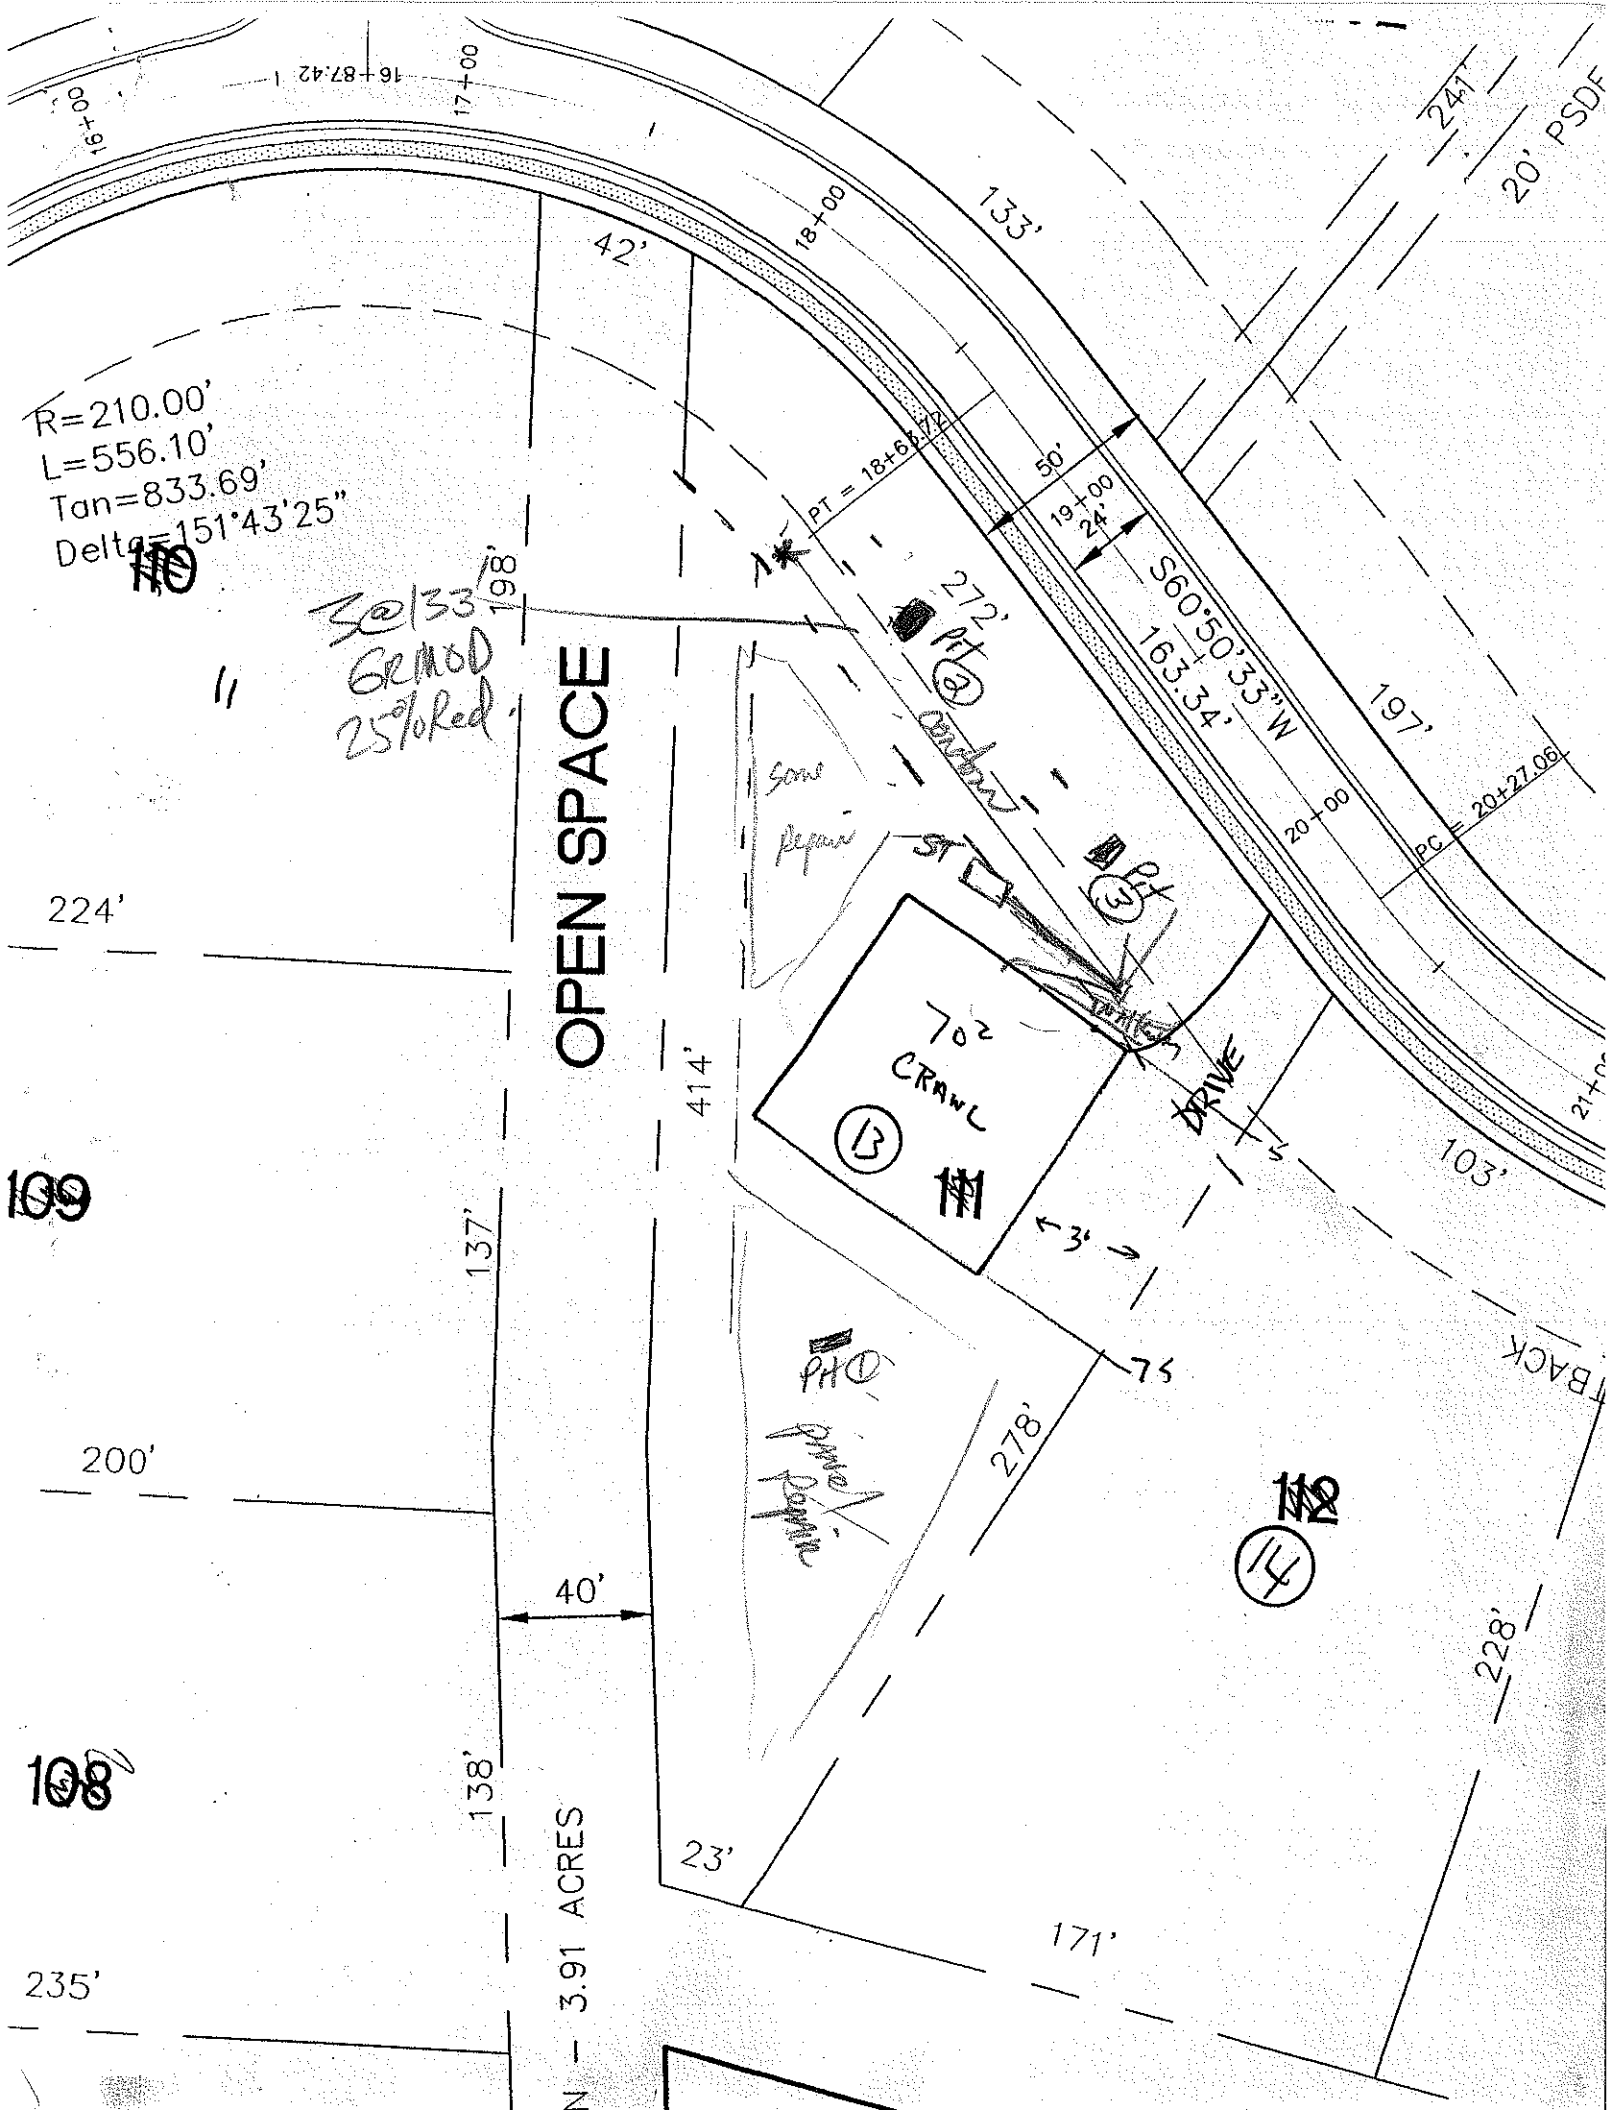
OWNER: CRT APPLICANT: _____
ADDRESS: _____ APPLICATION DATE: _____ DATE EVALUATED: 4-8-98
PROPOSED FACILITY: _____ PROPOSED DESIGN FLOW (.1949): _____ PROPERTY SIZE: _____
LOCATION OF SITE: Lot 13 The Pointe PROPERTY RECORDED: _____
WATER SUPPLY: ☐ Private ☐ Public ☐ Well ☐ Spring ☐ Other _____
EVALUATION METHOD: ☐ Auger Boring ☐ Pit ☐ Cut
TYPE OF WASTEWATER: ☐ Sewage ☐ Industrial Process ☐ Mixed

Now Lot 14

PROFILE #	1940 LANDSCAPE POSITION/ SLOPE %	HORIZON DEPTH (IN)	SOIL MORPHOLOGY (1941) 1941 STRUCTURE/ TEXTURE	1941 CONSISTENCE/ MINERALOGY	OTHER PROFILE FACTORS 1942 SOIL WETNESS/ COLOR	1943 SOIL DEPTH	1956 SAPRO CLASS	1944 RESTR. HORIZ	PROFILE CLASS & LTAR
1	L ~3%	0-7	l sa sil						PS .25
		7-32	mod blky l RC	fr SP					
		32-45	mod blky RC	fr SP					
			common med yellow mottles						
2		0-8	mod l sa sil (old plow layer?)						PS .3
		8-33	mod blky RC	fr SSP					
		33-50	mod blky sicl	fr SSP					
			few med SAP						
3		0-6	mod l sa sil (plow layer)						PS .3
		6-23	SBK RC	fr SSP SAP					
		23-48	SBK RCL	fr					
4									

DESCRIPTION	INITIAL SYSTEM	REPAIR SYSTEM
Available Space (.1945)		
System Type(s)		
Site LTAR		

OTHER FACTORS (.1946): _____
SITE CLASSIFICATION (.1948): _____
EVALUATED BY: _____
OTHER(S) PRESENT: _____


16+87.42
17+00
18+00
42'
133'
241'
20' PSDF
R=210.00'
L=556.10'
Tan=833.69'
Delta=151°43'25"
110
Sa@133'
GRMOD
25%Red
11
198'
PT = 18+66.72
50'
19+00
24'
S60°50'33"W
163.34'
272'
PH
Garage
197'
20+00
PC = 20+27.06
Some
Repair
ST
OPEN SPACE
224'
414'
702
CRAWL
13
111
DRIVE
103'
109
137'
3'
75'
BACK
PHO
Some
Repair
278'
200'
112
14
40'
228'
108
138'
23'
171'
235'
N - 3.91 ACRES