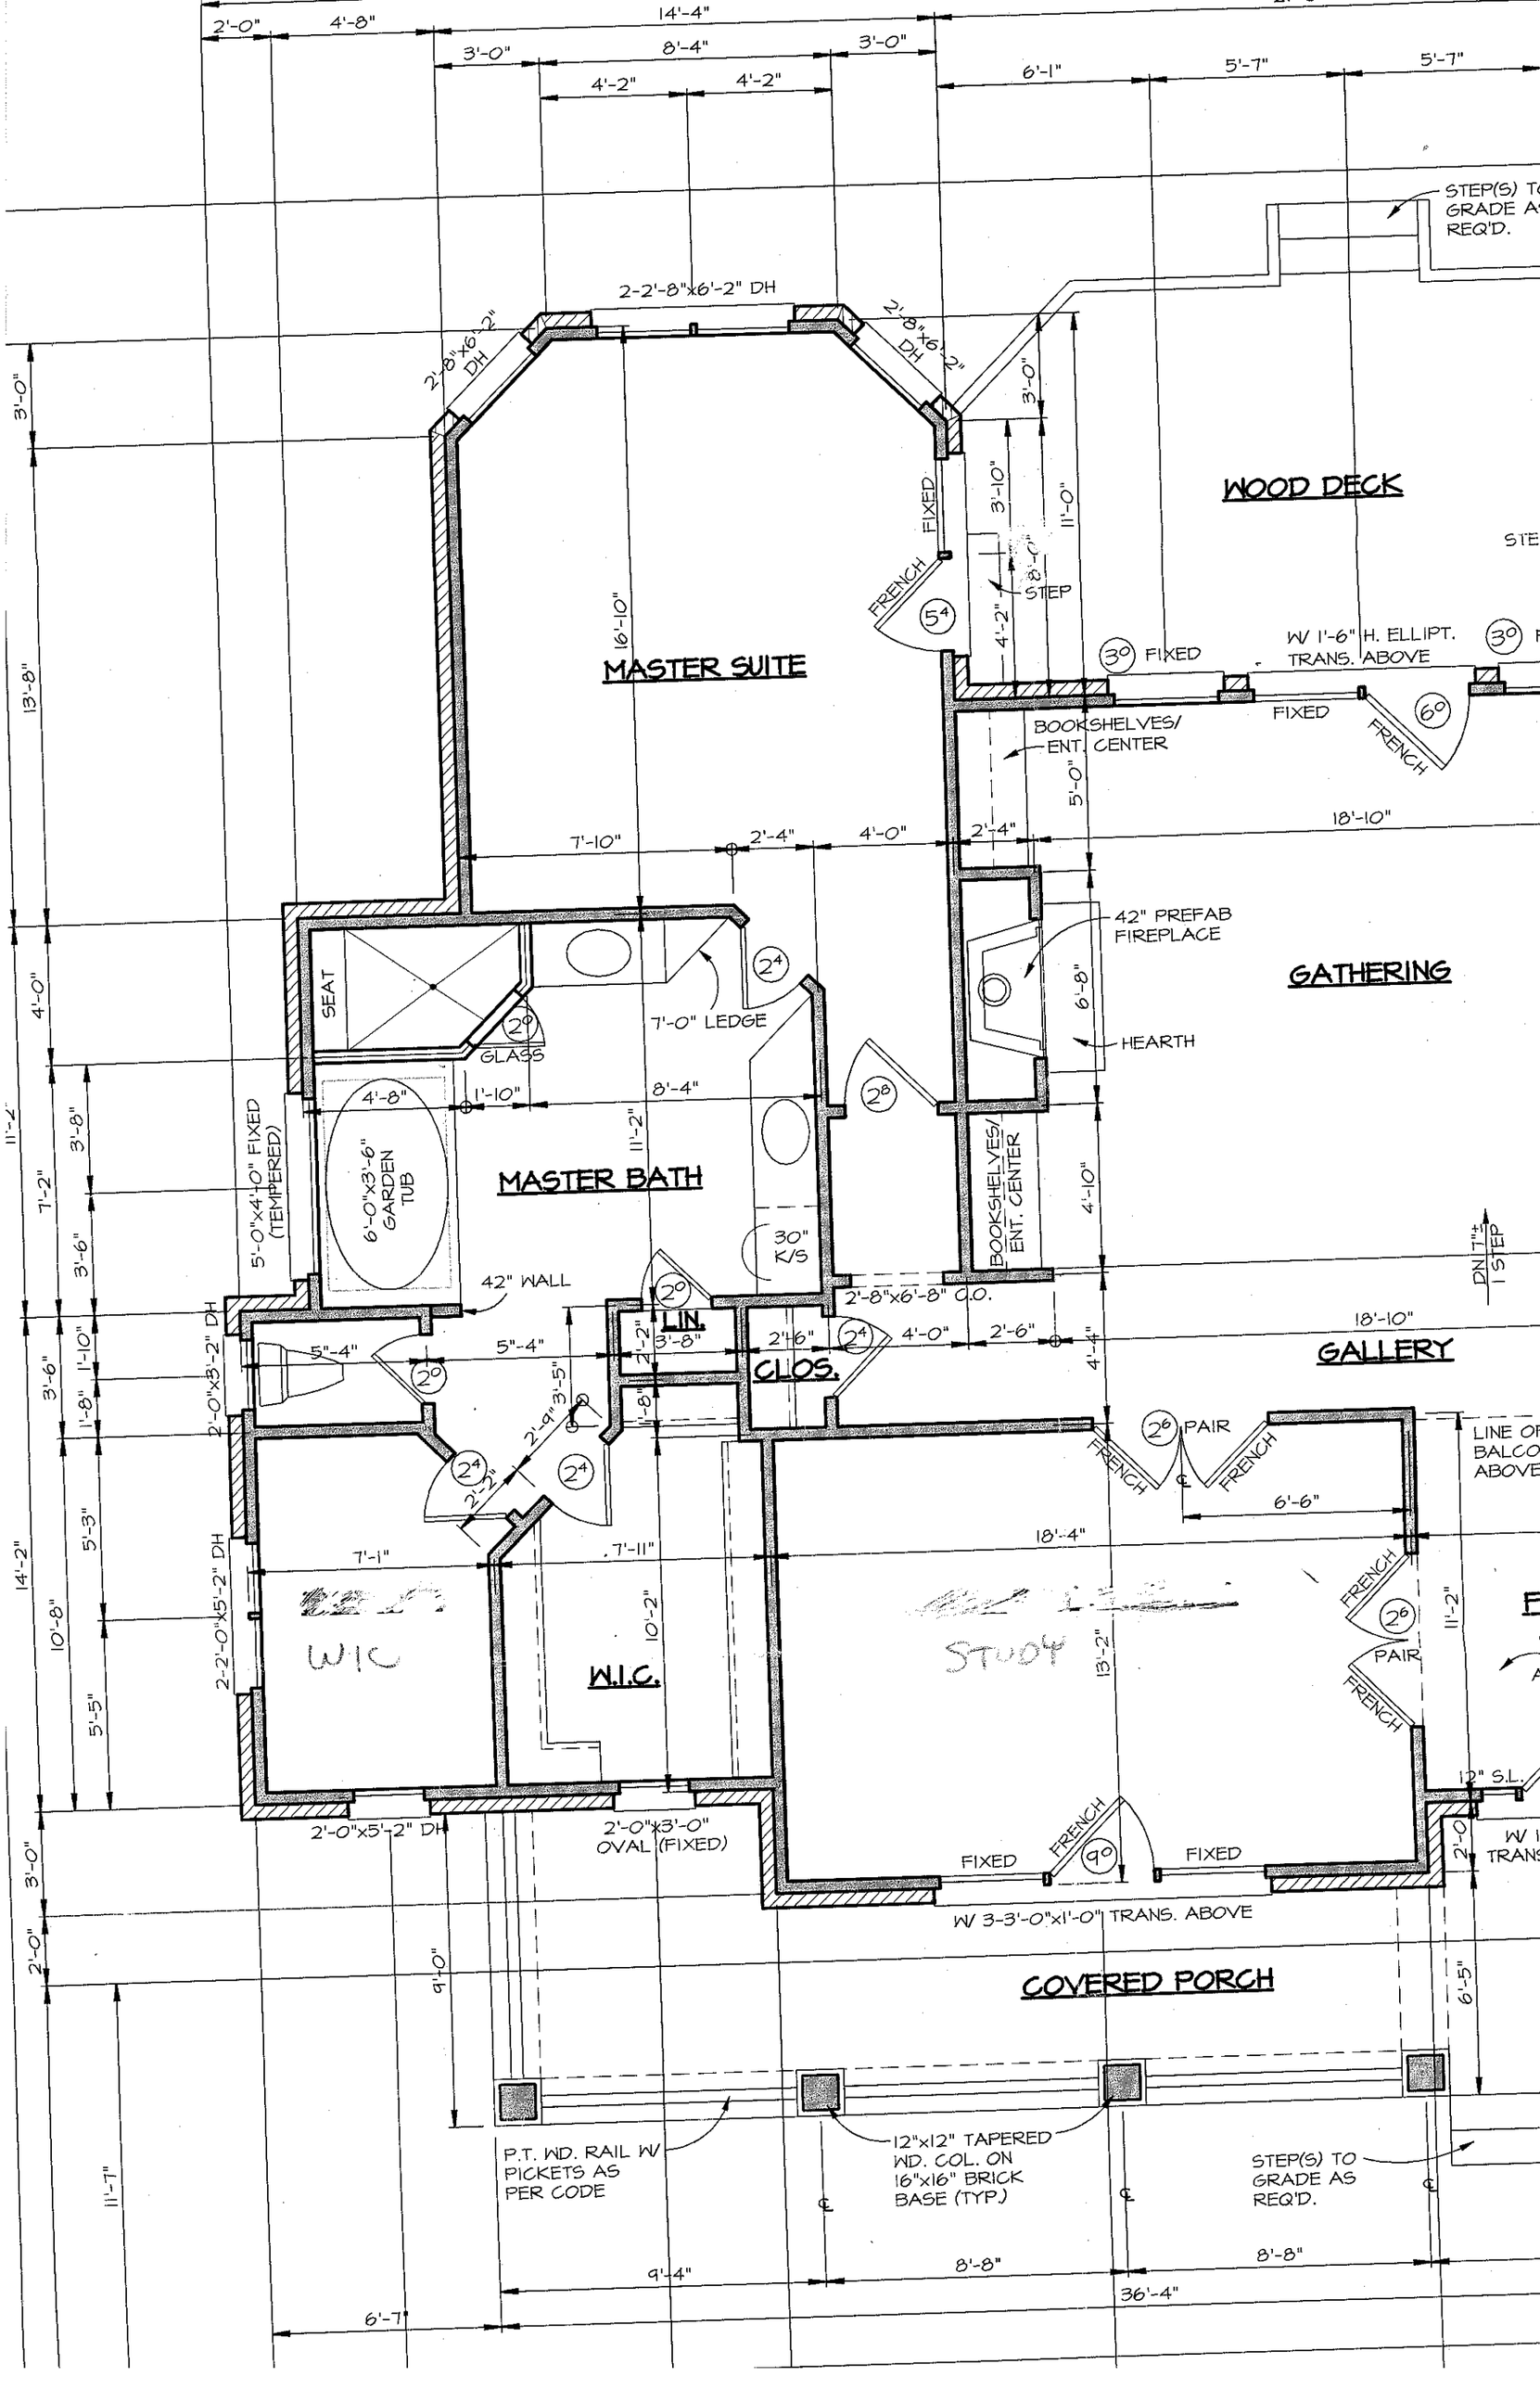
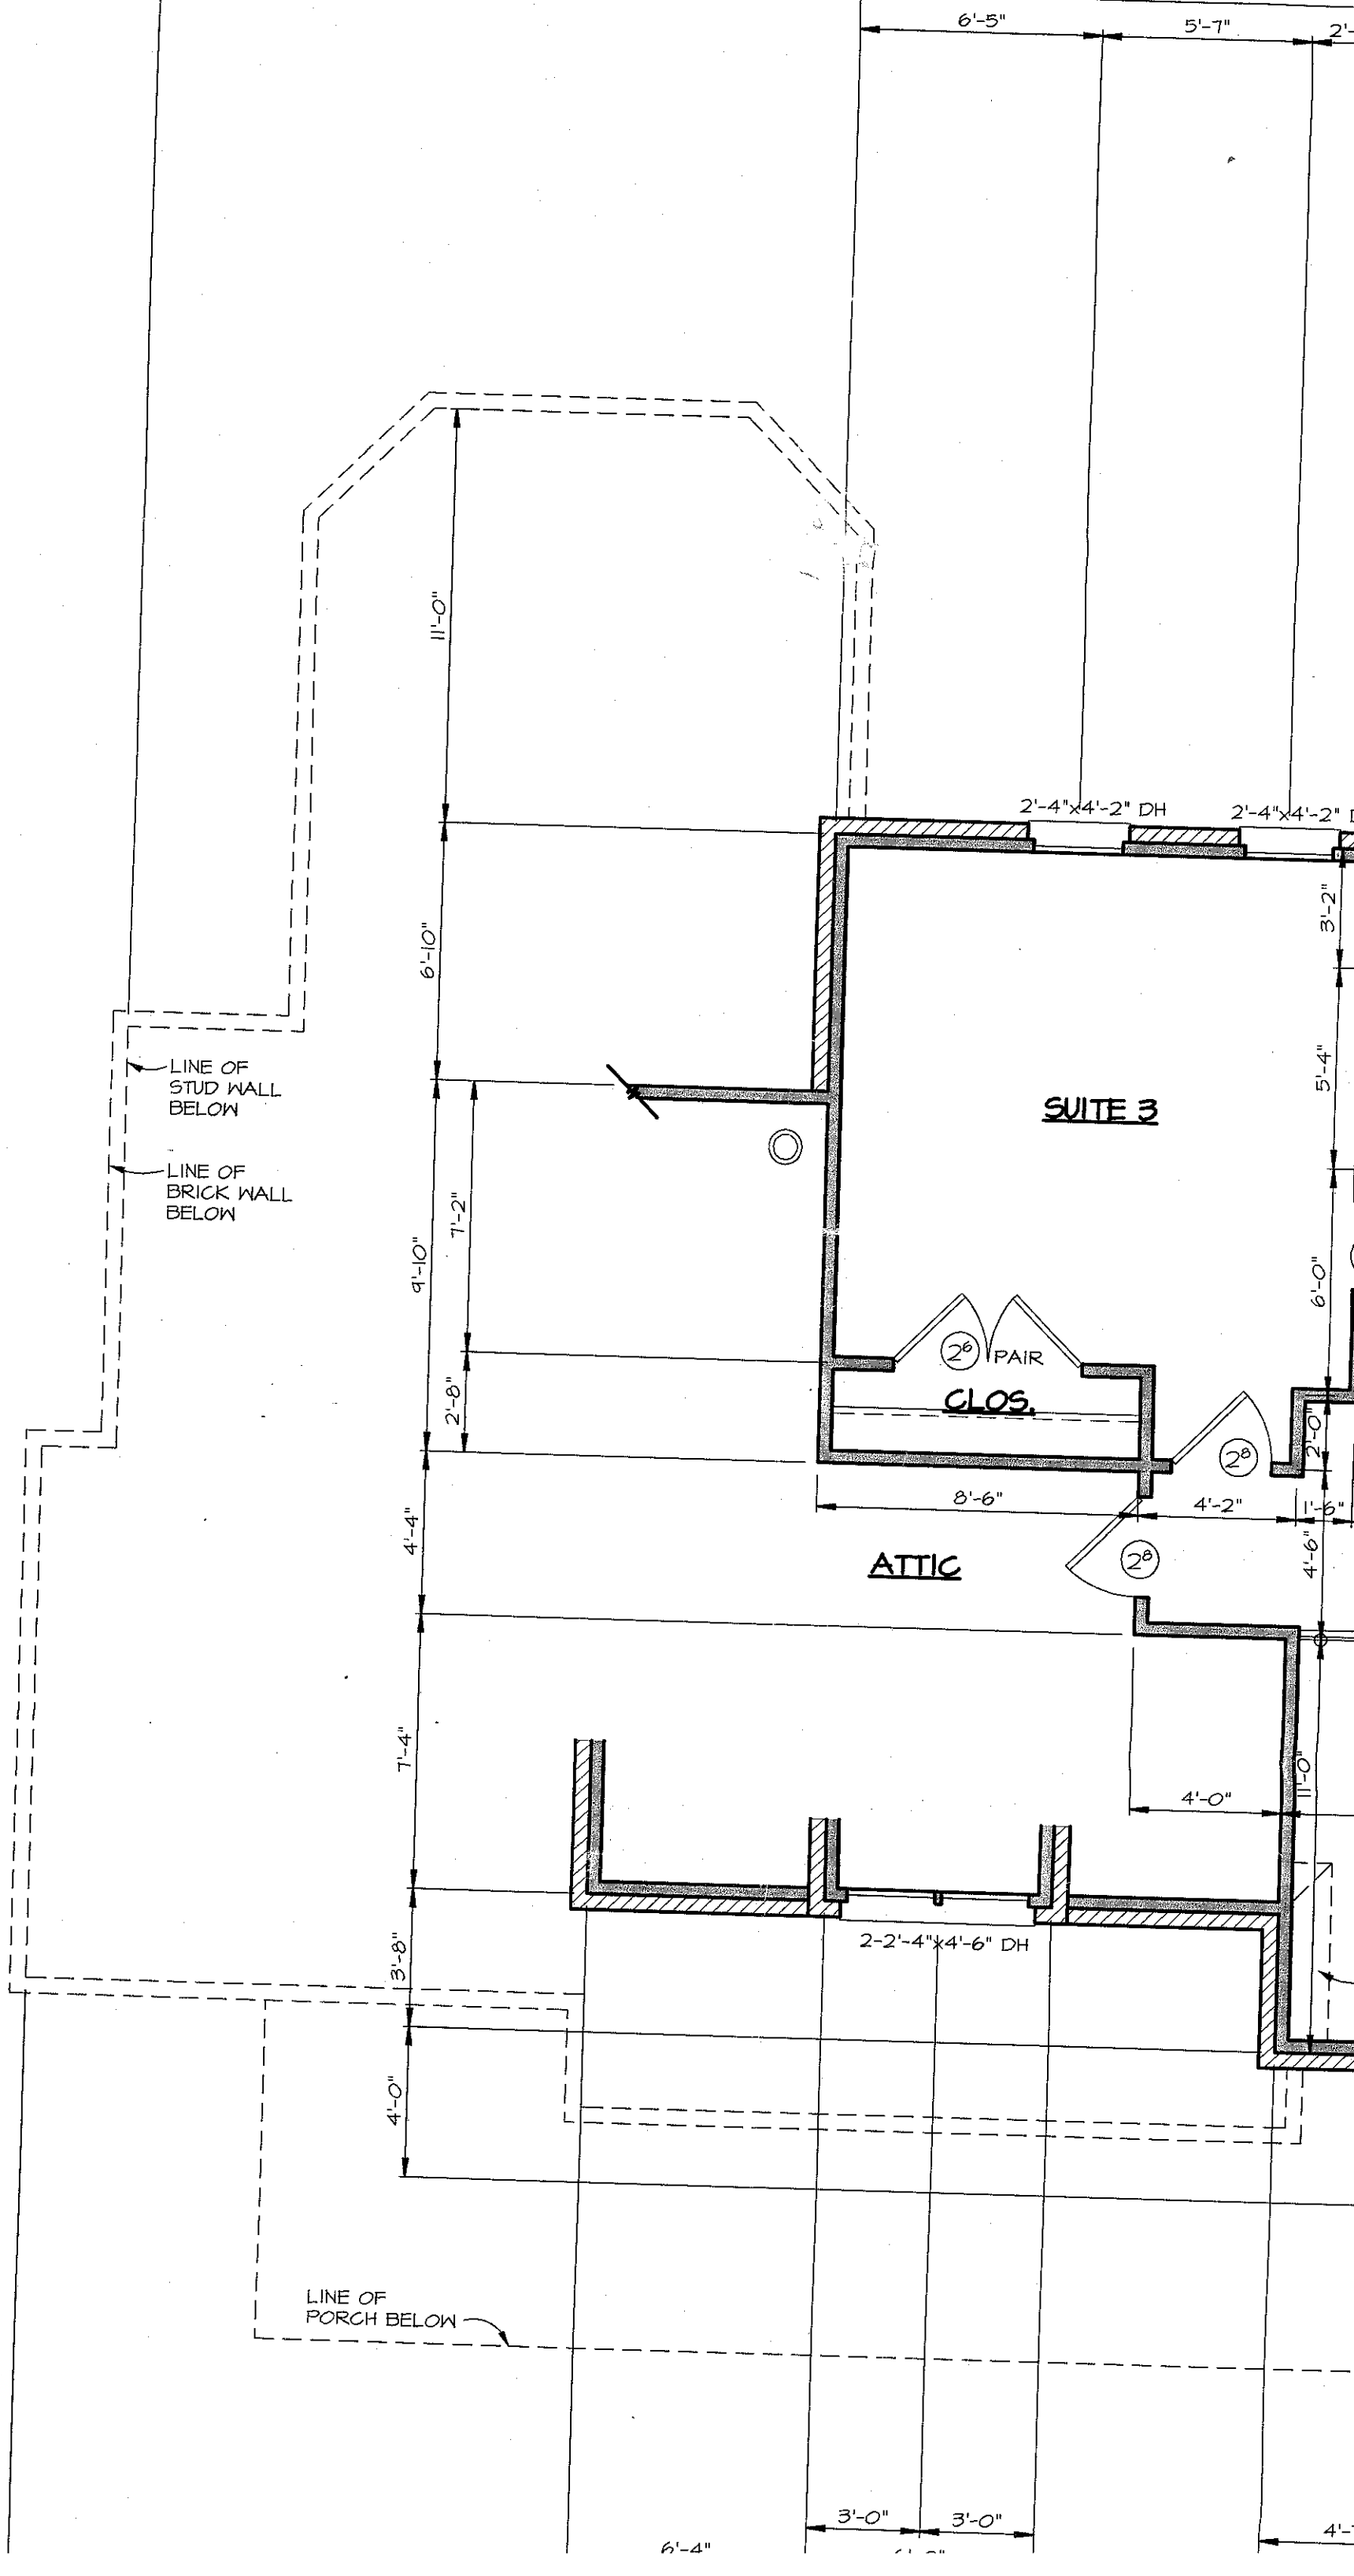

WOOD DECK
MASTER SUITE
MASTER BATH
GATHERING
GALLERY
W.I.C.
CLOS.
COVERED PORCH
STUDY
WIC
LIN.
2'-8"x6'-2" DH
FIXED
FRENCH
STEP
BOOKSHELVES/ ENT. CENTER
42" PREFAB FIREPLACE
HEARTH
7'-0" LEDGE
SEAT
GLASS
6'-0"x3'-6" GARDEN TUB
30" K/S
42" WALL
2'-8"x6'-8" O.C.
5'-0"x4'-0" FIXED (TEMPERED)
2'-0"x3'-2" DH
2'-0"x5'-2" DH
2'-0"x3'-0" OVAL (FIXED)
W/ 3-3'-0"x1'-0" TRANS. ABOVE
W/ 1'-6" H. ELLIPT. TRANS. ABOVE
PAIR
LINE OF BALCONY ABOVE
STEP(S) TO GRADE A REQ'D.
STEP(S) TO GRADE AS REQ'D.
P.T. WD. RAIL W/ PICKETS AS PER CODE
12"x12" TAPERED WD. COL. ON 16"x16" BRICK BASE (TYP.)
DN 7"± 1 STEP
2'-0"
4'-8"
14'-4"
3'-0"
8'-4"
4'-2"
6'-1"
5'-7"
2'-4"
4'-0"
7'-10"
18'-10"
19'-10"
11'-0"
3'-10"
4'-10"
6'-8"
1'-10"
11'-2"
7'-2"
3'-8"
3'-6"
1'-8"
5'-3"
5'-5"
10'-8"
14'-2"
13'-8"
7'-1"
7'-11"
10'-2"
2'-9"
3'-5"
2'-1"
5"-4"
3'-8"
2'-6"
4'-4"
6'-6"
13'-2"
9'-0"
6'-5"
11'-7"
9'-4"
8'-8"
36'-4"
6'-7"

DINING
ENTRY
PDR.
UTILITY
CLOS.
OFFICE
PAN.
BREAKFAST
KITCHEN
SUN ROOM
BOX DN. C.O. TO 8'-0"
10"x10" COLUMN(S) (TYP.)
2-2'-8"x5'-2" DH W/ 1'-0" TRANS. ABOVE
"x5'-2" DH
4'-5"
11'-10"
4'-4"
7'-2"
5'-6"x6'-8" C.O.
2'-4"
1'-0" COUNTER-TOP OVERHANG OVER 36" HIGH WALL
13'-6"
7'-0"
3'-4"
3'-6"
4'-2"
4'-6"
2'-2"
HUTCH
DW
S.
DISP.
REFR.
DOWNDRAFT COOKTOP
OV.
2'-4"
FIXED
FRENCH
PAIR
8'-2"
CLIPPED CLG.
3-2'-8"x6'-2" DH
10'-4"
5'-2"
3'-0"
2'-8" HDR
3-1'-6"x3'-10" CSMT
2-2'-8"x6'-2" DH
3'-10"
5'-2"
2'-4"x3'-2" DH
2'-5"
2'-1"
3'-0"
2'-2"
STEP(S) TO SLAB AS REQ'D.
2'-0"
5'-6"
7'-8"
4'-4"
2'-4"
13'-4"
10'-10"
UP 15 R. 10" T.
3'-6"
12"
BUILT-IN IRONING BOARD
PED. SINK
W.
D.
2'-6"x6'-8" C.O.
6'-6"
3'-6"
2-2'-4"x5'-2" DH (TEMPERED)
2'-4"x3'-2" DH
2'-4"x5'-2" DH
9 LT.
9'-0"x7'-0" O.H. GARAGE DOOR
SLOPE SLAB 1/8" PER FOOT
11'-4"
7'-11"
4'-8"
5'-0"
4'-2"
4'-6"
3'-2"
15'-2"
18'-4"
5'-1"
4'-9"
9'-10"
12'-10"
3'-0"


6'-5"
5'-7"
2'-4"x4'-2" DH
2'-4"x4'-2" DH
11'-0"
6'-10"
3'-2"
5'-4"
LINE OF STUD WALL BELOW
LINE OF BRICK WALL BELOW
SUITE 3
9'-10"
7'-2"
2'-8"
6'-0"
2⁶ PAIR
CLOS.
2⁸
2'-0"
8'-6"
4'-2"
1'-6"
4'-4"
ATTIC
2⁸
4'-6"
7'-4"
4'-0"
11'-0"
2-2'-4"x4'-6" DH
3'-8"
4'-0"
LINE OF PORCH BELOW
3'-0"
3'-0"
6'-4"

SUITE 1

SUITE 2

ATTIC

BATH

CLOS.

LIN.

VAULT CLG.

12'-10"

2'-4"

4'-4"

6'-5"

8'-6"

4'-0"

3'-6"

3'-8"

8'-0"

8'-8"

6'-0"

3'-4"

5'-2"

2'-0"

1'-6"

3'-11"

5'-4"

1'-9"

12'-3"

2-2'-8"x5'-2" DH W/ 1'-6" ELLIP. TRANS. ABOVE

2-2'-4"x4'-2" DH

2-2'-4"x5'-2" DH

PAIR

ACCESS PANEL

WD. RAIL

WD. RAIL

14'-0"

DN 15 R. 10" T.

4'-4"± FIN. WALL HT.

ACCESS

CLIPPED CLG.

GLASS

CLIPPED CLG.

5'-7"± FIN. WALL HT.

ACCESS

LINE OF BRICK WALL BELOW

LINE OF STUD WALL BELOW