DIVISION OF ENVIRONMENTAL HEALTH
ON-SITE WASTEWATER SECTION

PROPERTY ID: _____
COUNTY: _____

SOIL/SITE EVALUATION
for ON-SITE WASTEWATER SYSTEM

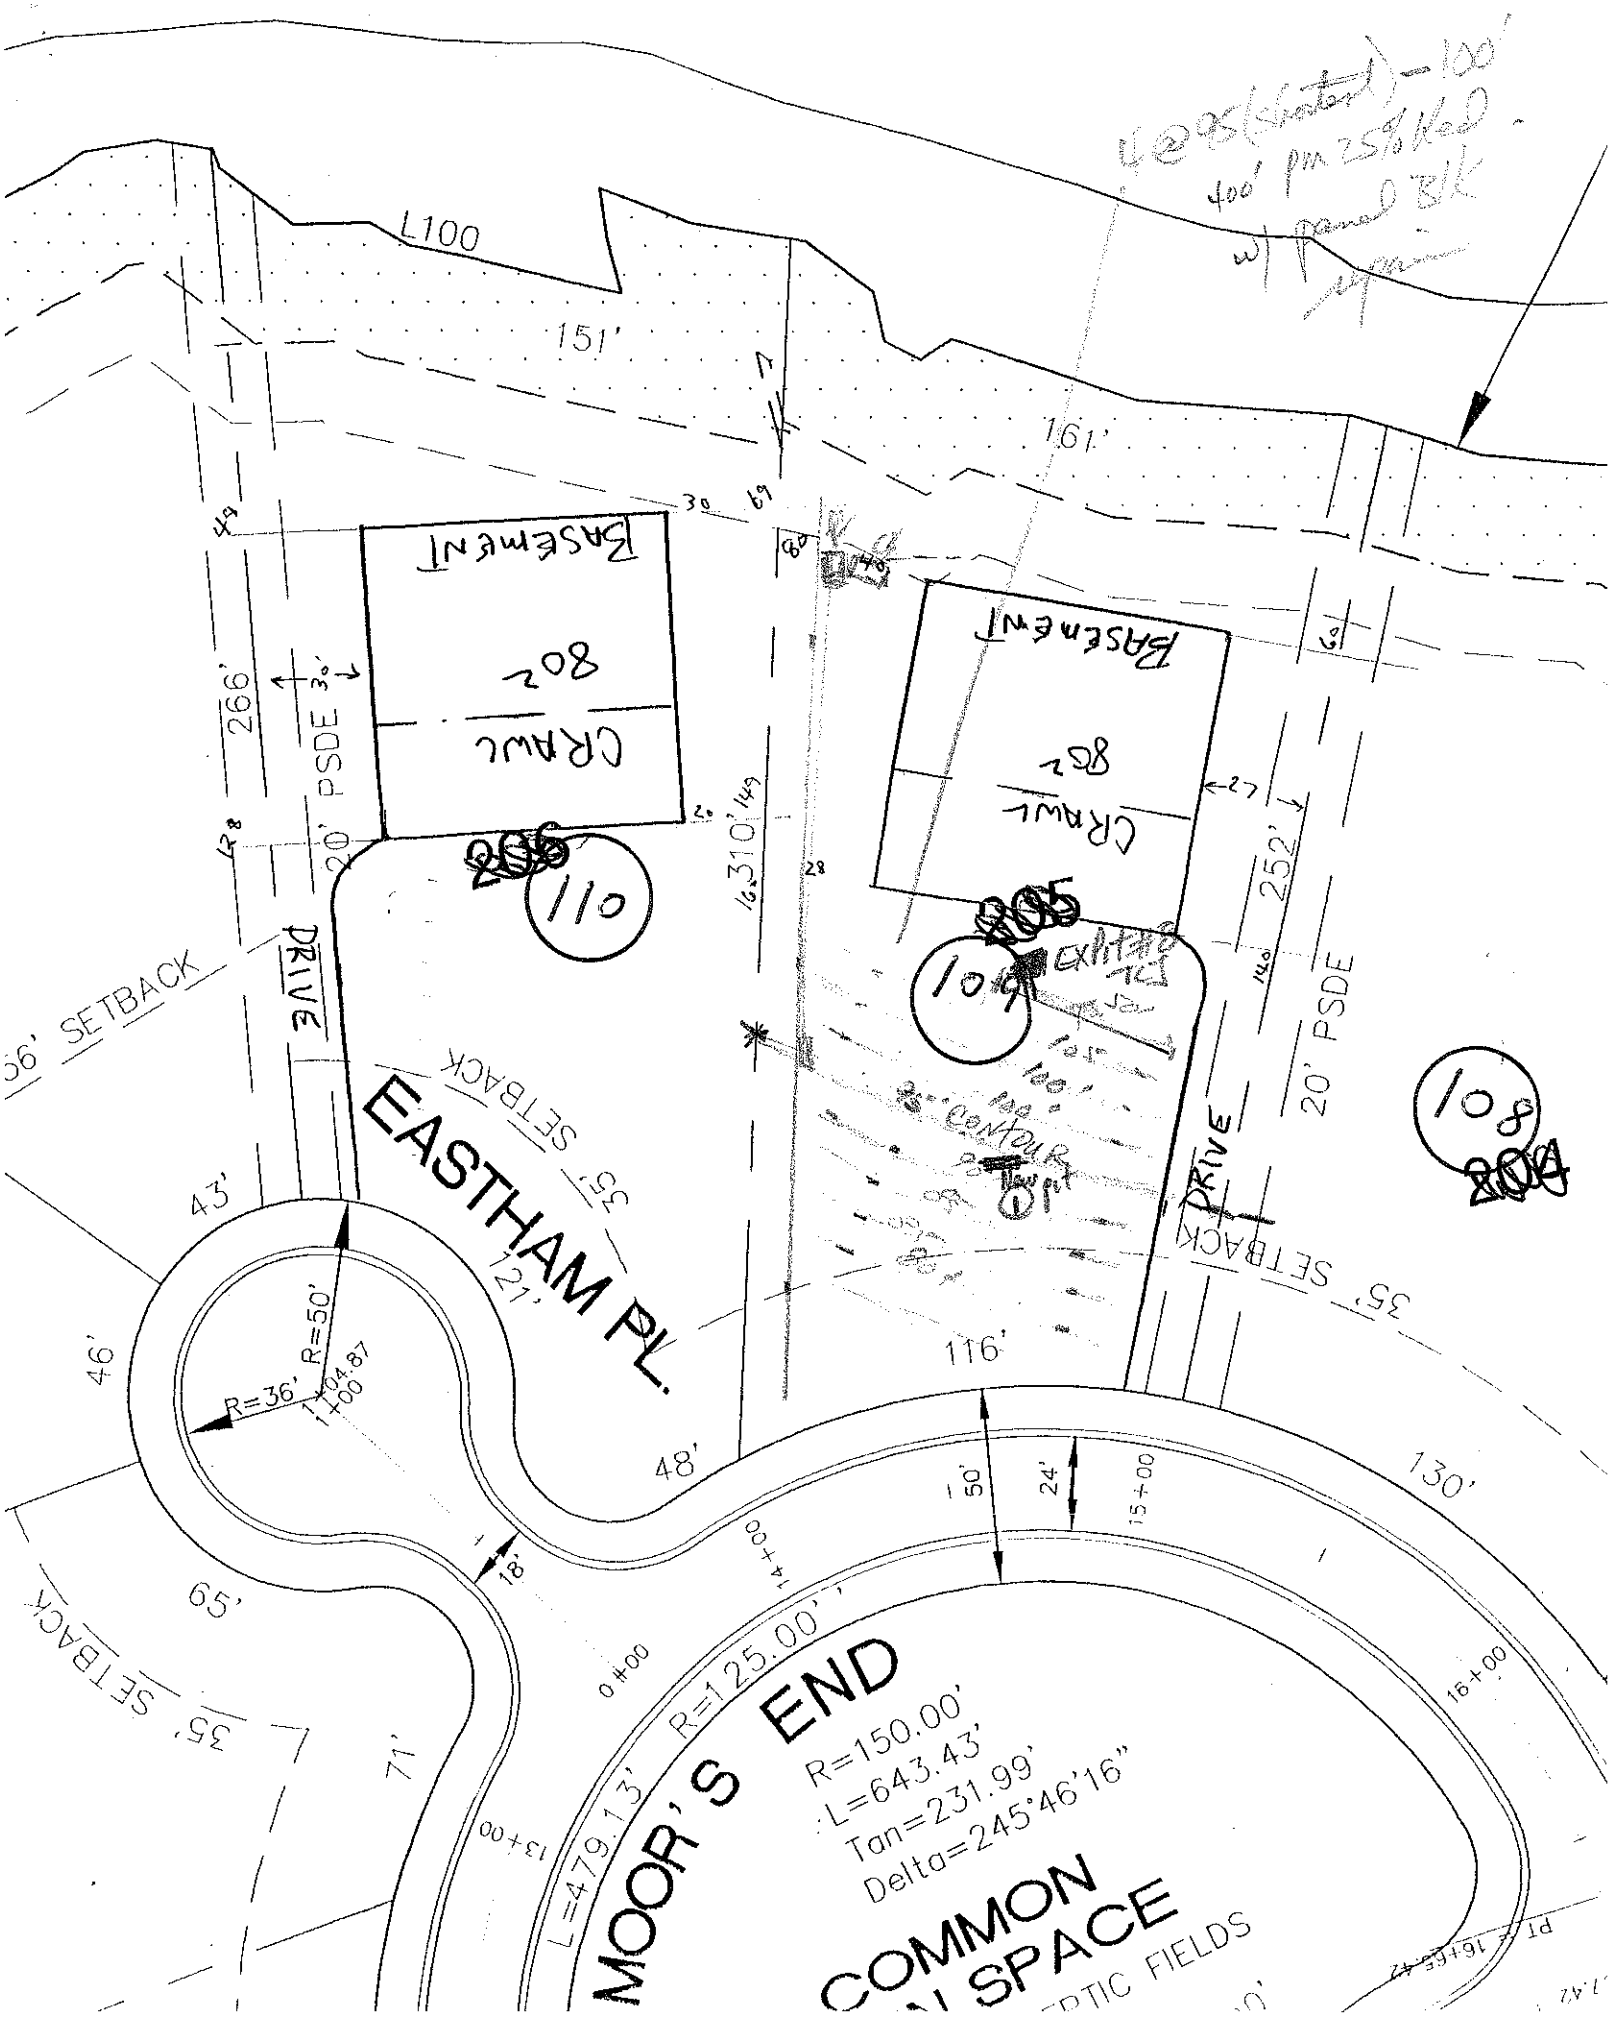
OWNER: CPI APPLICANT: _____
ADDRESS: _____ APPLICATION DATE: _____ DATE EVALUATED: 2/19/98
PROPOSED FACILITY: _____ PROPOSED DESIGN FLOW (.1949): _____ PROPERTY SIZE: _____
LOCATION OF SITE: Lot 105 The Pointe PROPERTY RECORDED: _____
WATER SUPPLY: ☐ Private ☐ Public ☐ Well ☐ Spring ☐ Other _____
EVALUATION METHOD: ☐ Auger Boring ☐ Pit ☐ Cut
TYPE OF WASTEWATER: ☐ Sewage ☐ Industrial Process ☐ Mixed

Now Lot 105

PROFILE #	1940 LANDSCAPE POSITION/ SLOPE %	HORIZON DEPTH (IN)	SOIL MORPHOLOGY (1941) 1941 STRUCTURE/ TEXTURE	SOIL MORPHOLOGY (1941) 1941 CONSISTENCE/ MINERALOGY	OTHER PROFILE FACTORS 1942 SOIL WETNESS/ COLOR	1943 SOIL DEPTH	1950 SAPRO CLASS	1944 RESTR. HORIZ	PROFILE CLASS & LTAR
1	L 6-8%	0-19	sab/sil clay	fr sp ss/ps/sp					PS .3
		19-30	MSab rock	fr ss/ps/sp					
			fewmed sap						
2	Dupt TC 3-8	0-8	gr sa sil	fr					PS .3
		8-30	M-wk sab rock	fewmed sap fr ss/ps/sp					
3									
4									

DESCRIPTION	INITIAL SYSTEM	REPAIR SYSTEM
Available Space (.1945)		
System Type(s)		
Site LTAR		

OTHER FACTORS (.1946): _____
SITE CLASSIFICATION (.1948): _____
EVALUATED BY: _____
OTHER(S) PRESENT: _____


L100
151'
161'
266'
20' PSDE
30'
CRAWL
80'
BASEMENT
110
16.310'
149
28
252'
140
20' PSDE
108
DRIVE
35' SETBACK
EASTHAM PL.
121'
43'
46'
R=50'
R=36'
1+04.87
1+00
48'
116'
130'
50'
24'
15+00
18'
65'
71'
0+00
1+00
13+00
16+00
L=479.13'
R=125.00'
MOOR'S END
R=150.00'
L=643.43'
Tan=231.99'
Delta=245°46'16"
COMMON
SPACE
SEPTIC FIELDS