DIVISION OF ENVIRONMENTAL HEALTH
ON-SITE WASTEWATER SECTION

PROPERTY ID #: _____
COUNTY: _____

SOIL/SITE EVALUATION
for ON-SITE WASTEWATER SYSTEM

OWNER: CRC APPLICANT: _____
ADDRESS: _____ APPLICATION DATE: _____ DATE EVALUATED: 3-11-
PROPOSED FACILITY: _____ PROPOSED DESIGN FLOW (.1949): _____ PROPERTY SIZE: _____
LOCATION OF SITE: Lot 110 The Lands PROPERTY RECORDED: _____
WATER SUPPLY: ☐ Private ☐ Public ☐ Well ☐ Spring ☐ Other _____
EVALUATION METHOD: ☐ Auger Boring ☐ Pit ☐ Cut
TYPE OF WASTEWATER: ☐ Sewage ☐ Industrial Process ☐ Mixed

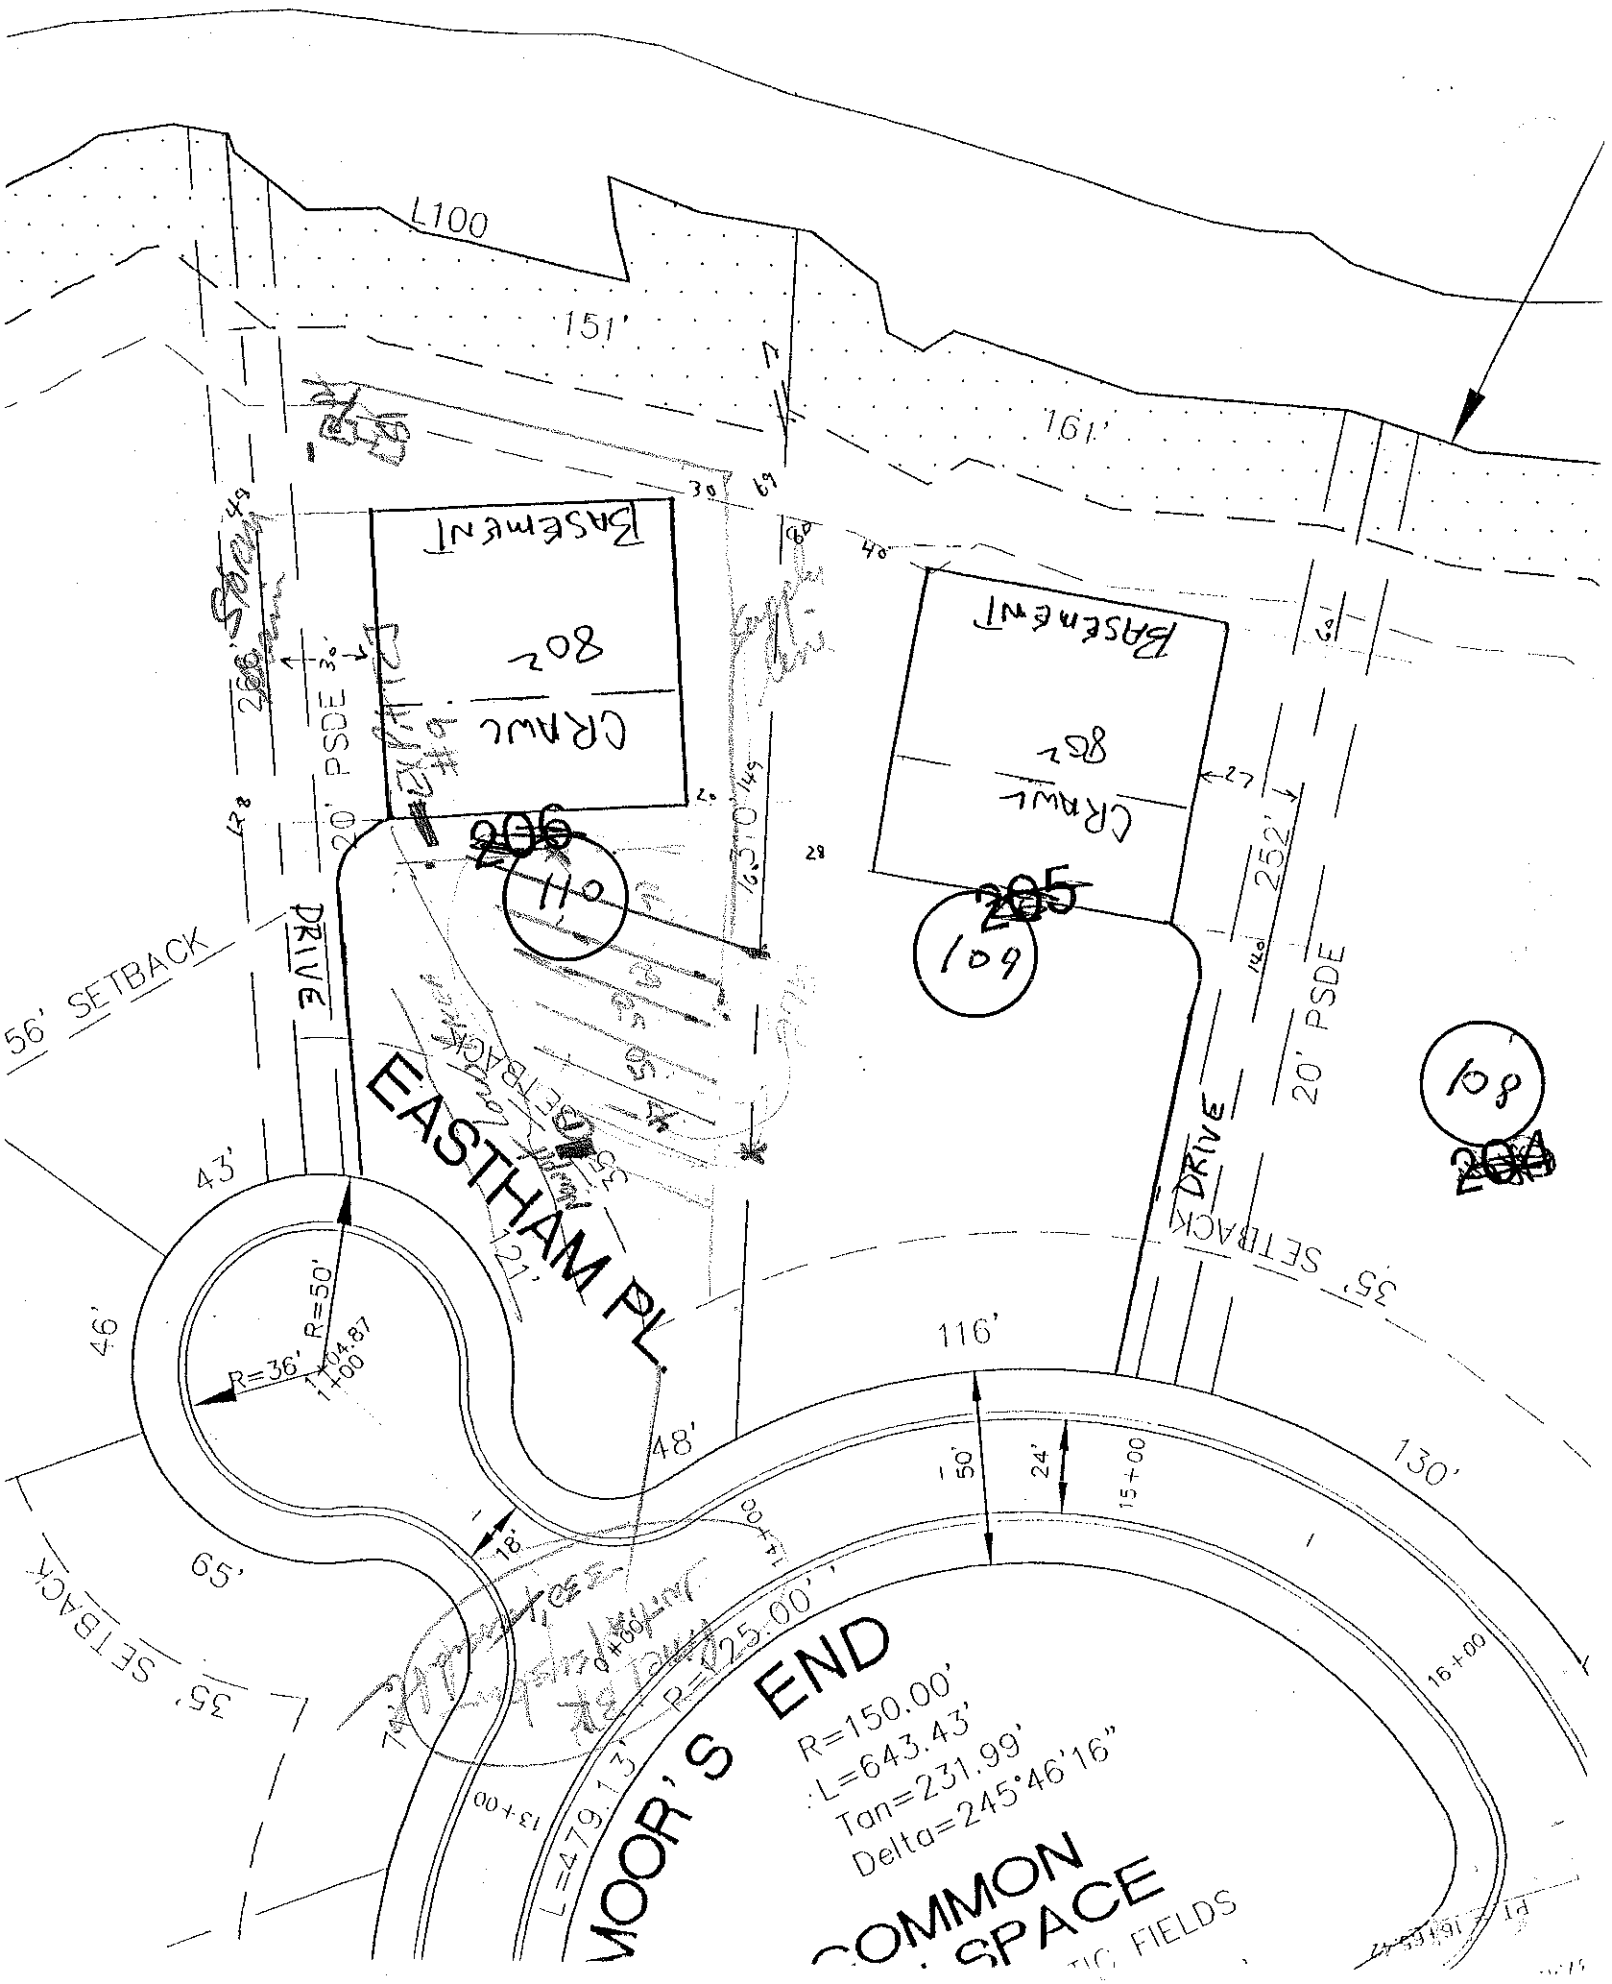
Now Lot 106

PROFILE #	1940 LANDSCAPE POSITION/ SLOPE %	HORIZON DEPTH (IN.)	SOIL MORPHOLOGY (1941) 1941 STRUCTURE/ TEXTURE	1941 CONSISTENCE/ MINERALOGY	OTHER PROFILE FACTORS 1942 SOIL WETNESS/ COLOR	1943 SOIL DEPTH	1956 SAPRO CLASS	1944 RESTR HORIZ	PROFILE CLASS & LTAR
1		0-8	gr-sb sil L	fr					PS -3
		8-22	sbk, e cl	fr SS-SP					
		22-49	m-sbk vfr	fr SS-SP					
			Redoxi SAP						
2	#9 TCS WTPR	0-36	mod type cl	fr SS-SP					PS -3
		36-48	wk sbk fr SS-SP						
3									
4									

DESCRIPTION	INITIAL SYSTEM	REPAIR SYSTEM
Available Space (.1945)		
System Type(s)		
Site LTAR		

OTHER FACTORS (.1946): _____
SITE CLASSIFICATION (.1948): _____

EVALUATED BY: _____
OTHER(S) PRESENT: _____


L100
151'
161'
Basement
CRAWL
80'
206
110
205
109
108
204
20' PSDE
DRIVE
56' SETBACK
EASTHAM PL.
43'
46'
65'
35' SETBACK
116'
48'
130'
R=36'
R=50'
1+04.87
1+00
15+00
16+00
13+00
L=479.13'
R=125.00'
MOOR'S END
R=150.00'
L=643.43'
Tan=231.99'
Delta=245°46'16"
COMMON SPACE