VISION OF ENVIRONMENTAL HEALTH
I-SITE WASTEWATER SECTION

PROPERTY ID #: _____
COUNTY: _____

SOIL/SITE EVALUATION
for ON-SITE WASTEWATER SYSTEM

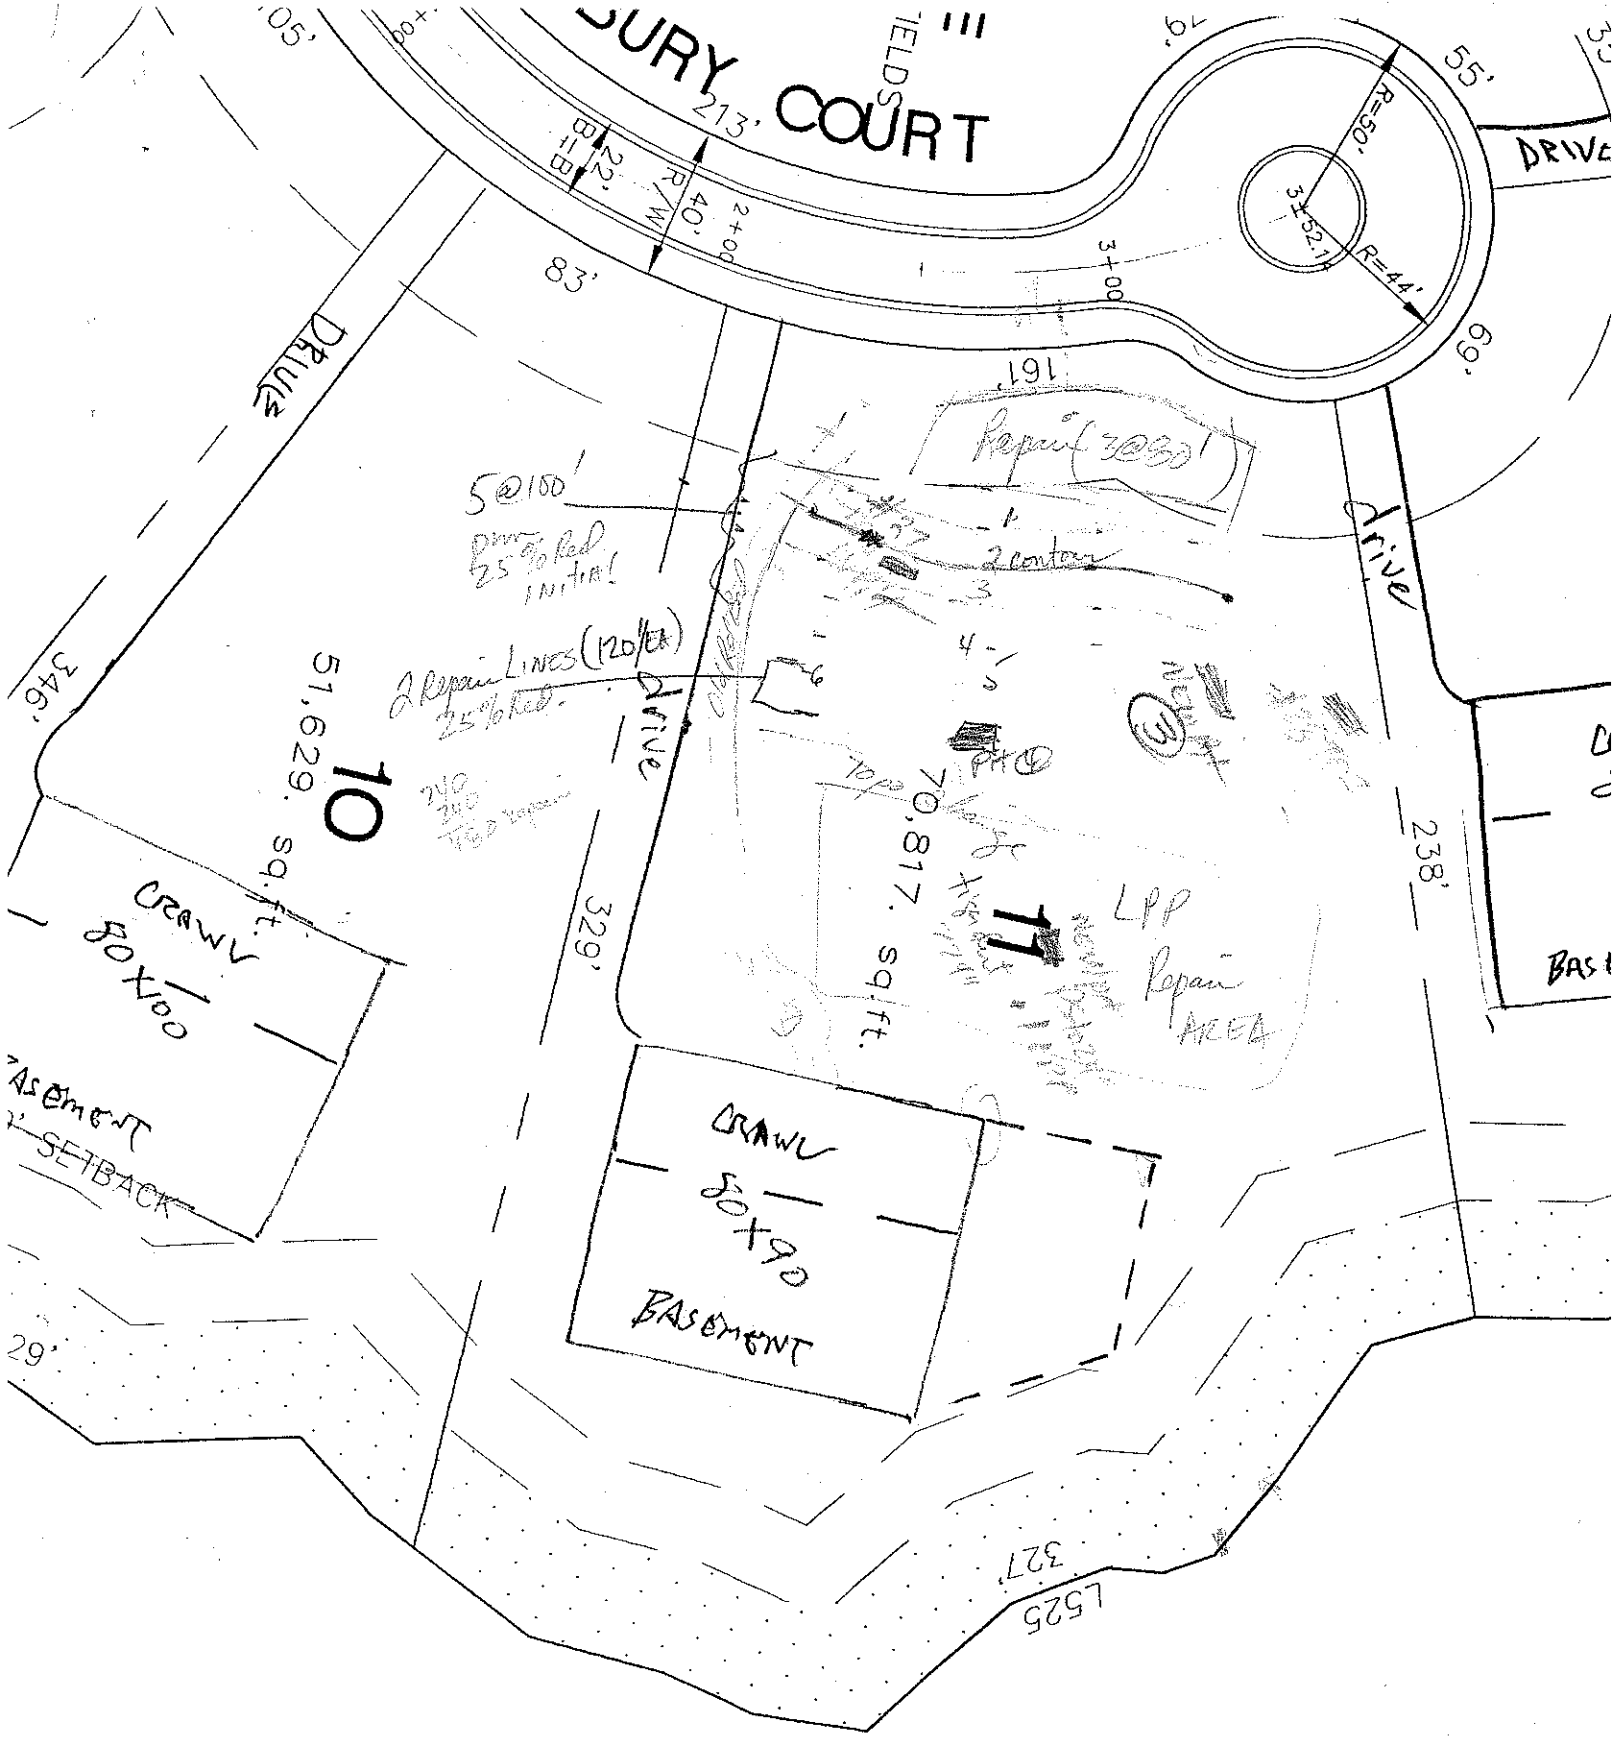
OWNER: CTJ APPLICANT: _____
ADDRESS: _____ APPLICATION DATE: _____ DATE EVALUATED: 8-7-98
PROPOSED FACILITY: _____ PROPOSED DESIGN FLOW (.1949): _____ PROPERTY SIZE: _____
LOCATION OF SITE: Lot 11 phase 1 B Tuckaway PROPERTY RECORDED: _____
WATER SUPPLY: ☐ Private ☐ Public ☐ Well ☐ Spring ☐ Other _____
EVALUATION METHOD: ☐ Auger Boring ☐ Pit ☐ Cut
TYPE OF WASTEWATER: ☐ Sewage ☐ Industrial Process ☐ Mixed

need another pit

PROFILE #	.1940 LANDSCAPE POSITION/ SLOPE %	HORIZON DEPTH (IN.)	SOIL MORPHOLOGY (.1941) STRUCTURE/ TEXTURE	SOIL MORPHOLOGY (.1941) CONSISTENCE/ MINERALOGY	OTHER PROFILE FACTORS .1942 SOIL WETNESS/ COLOR	.1943 SOIL DEPTH	.1956 SAPRO CLASS	.1944 RESTR HORIZ	PROFILE CLASS & LTAR
1	#27 TCJ	0-6	gr brwsdl	fr	hsp				E 3
		6-29	mSBK RC	fr sp					
		29-50	mSBK grsdl common fine prom mottles	fr sp					
2	#28 TCJ	0-12	gr Brwsdl	fr					E 35% 35" .2-.25
		12-33	mSBK yrsdl/c	fr ss sp					
		33-48	mSBK RC common fine prom mottles	fr ss sp					
3		0-15	gr brwn sdl	fr					E .25
		15-44	SaBlab rock	frisp sty					
4		0-9	gr brwsdl	fr					E .25
		9-34	mSBK RC	fr sp					
		34-46	mSBK cl	fr, ssSp					
			common fine yellowish mottles						

DESCRIPTION	INITIAL SYSTEM	REPAIR SYSTEM
Available Space (.1945)		
System Type(s)		
Site LTAR		

OTHER FACTORS (.1946): _____
SITE CLASSIFICATION (.1948): _____
EVALUATED BY: _____
OTHER(S) PRESENT: _____


SURY COURT
213'
R=50'
R=44'
3+52.1
3+00
2+00
40.
22.
DRIVE
83'
161'
69'
55'
Drive
346'
51,629. sq.ft.
10
329'
238'
70,817. sq.ft.
5@100'
Repair (2@50')
2 Repair Lines (120'/ea)
2 center
Drive
LPP
Repair Area
CRAWL
50x100
BASEMENT
SETBACK
CRAWL
50x90
BASEMENT
29'
327'
525