DIVISION OF ENVIRONMENTAL HEALTH
ON-SITE WASTEWATER SECTION

PROPERTY ID #: _____
COUNTY: _____

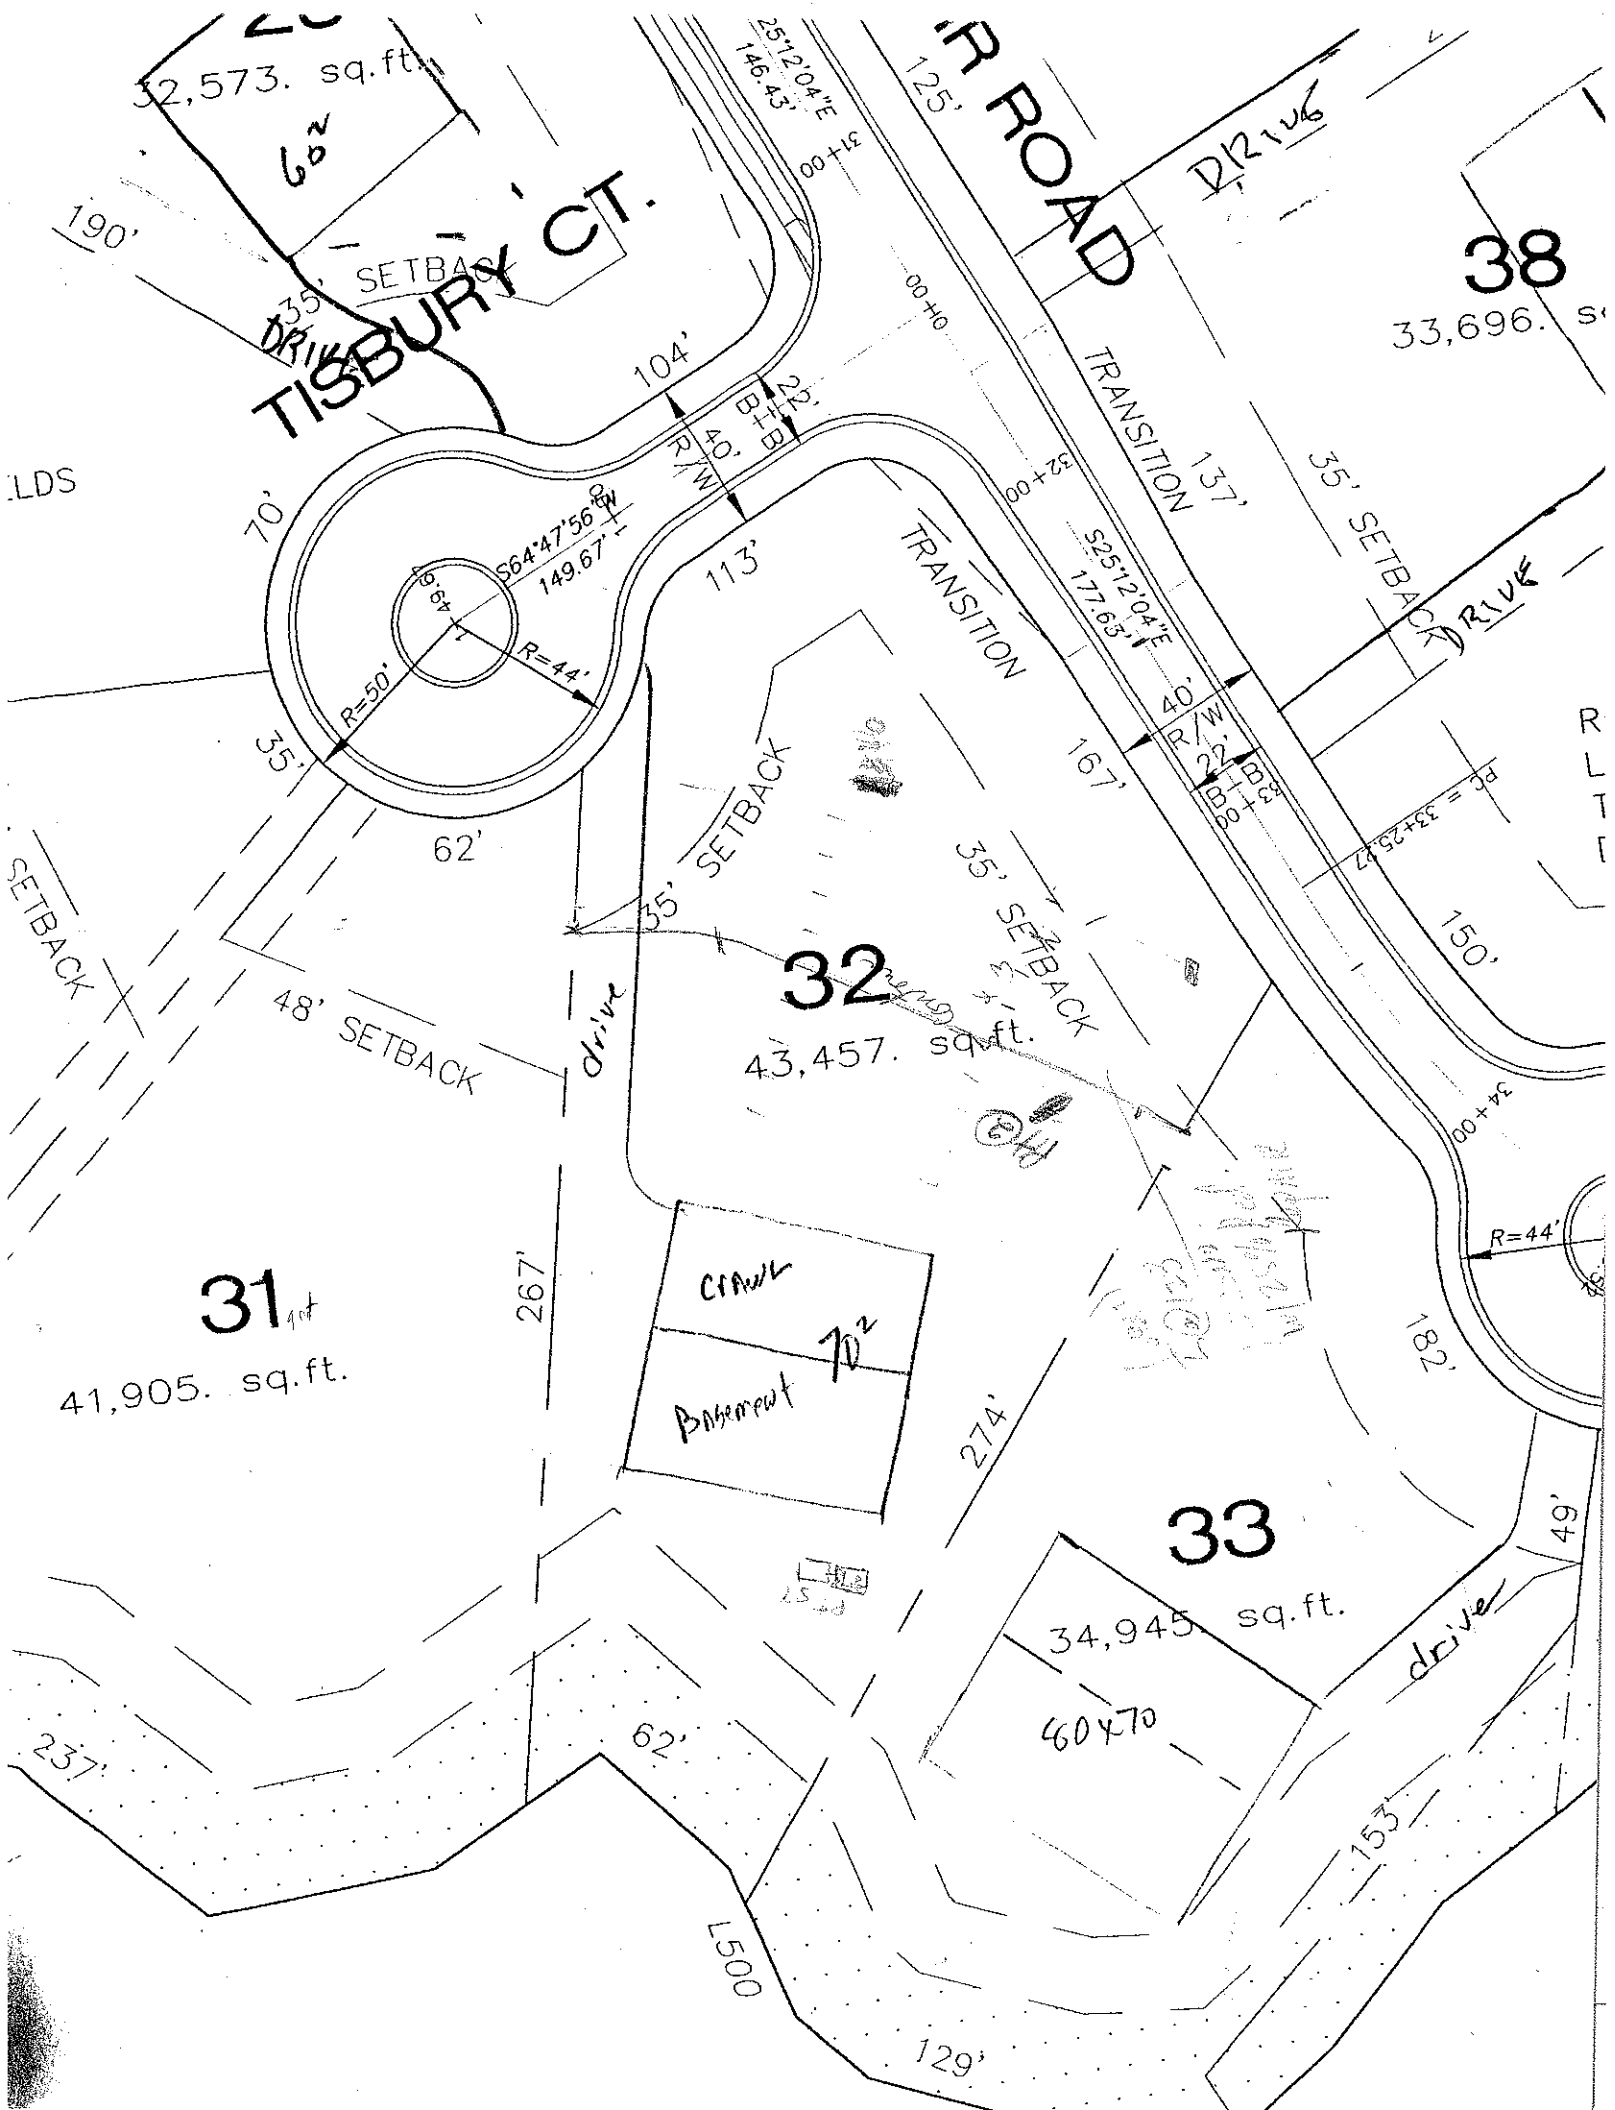
SOIL/SITE EVALUATION
for ON-SITE WASTEWATER SYSTEM

OWNER: CRT APPLICANT: _____
ADDRESS: _____ APPLICATION DATE: _____ DATE EVALUATED: 8-7-98
PROPOSED FACILITY: _____ PROPOSED DESIGN FLOW (.1949): _____ PROPERTY SIZE: _____
LOCATION OF SITE: Lot 37 phase 1B The Pt. PROPERTY RECORDED: _____
WATER SUPPLY: ☐ Private ☐ Public ☐ Well ☐ Spring ☐ Other _____
EVALUATION METHOD: ☐ Auger Boring ☐ Pit ☐ Cut
TYPE OF WASTEWATER: ☐ Sewage ☐ Industrial Process ☐ Mixed

PROFILE #	1940 LANDSCAPE POSITION/ SLOPE %	HORIZON DEPTH (IN.)	SOIL MORPHOLOGY (.1941) .1941 STRUCTURE/ TEXTURE	SOIL MORPHOLOGY (.1941) .1941 CONSISTENCE/ MINERALOGY	OTHER PROFILE FACTORS .1942 SOIL WETNESS/ COLOR	OTHER PROFILE FACTORS .1943 SOIL DEPTH	OTHER PROFILE FACTORS .1956 SAPRO CLASS	OTHER PROFILE FACTORS .1944 RESTR HORIZ	PROFILE CLASS & LTAR
1	#46 TC3	0-12	weak fine subsl	fri sssp					B .25
		12-47	wk fsbk, gr C	common fy k mottles fsp					
2		0-10	sgr fine	fr sp					B .37
		10-43	wk fsbk gr cl	fr sssp					
3									
4									

DESCRIPTION	INITIAL SYSTEM	REPAIR SYSTEM
Available Space (.1945)		
System Type(s)		
Site LTAR		

OTHER FACTORS (.1946): _____
SITE CLASSIFICATION (.1948): _____
EVALUATED BY: _____
OTHER(S) PRESENT: _____


32,573. sq.ft.
60'
190'
35' SETBACK
DRIVE
TISBURY CT.
104'
25'
R/W
40'
B+B
70'
S64°47'56"W
149.67'
R=50'
R=44'
35'
62'
SETBACK
48' SETBACK
drive
25°12'04"E
146.43'
00+00
125'
R ROAD
DRIVE
38
33,696.
TRANSITION
137'
35' SETBACK
DRIVE
32+00
S25°12'04"E
177.63'
40'
R/W
22'
B+B
30+83
PC = 33+25.47
150'
113'
TRANSITION
167'
35' SETBACK
35' SETBACK
35'
32
43,457. sq.ft.
34+00
R=44'
182'
274'
267'
31
41,905. sq.ft.
crawl
Basement
33
34,945 sq.ft.
60x70
drive
49'
237'
62'
153'
L500
129'