DIVISION OF ENVIRONMENTAL HEALTH
ON-SITE WASTEWATER SECTION

PROPERTY ID #: _____
COUNTY: _____

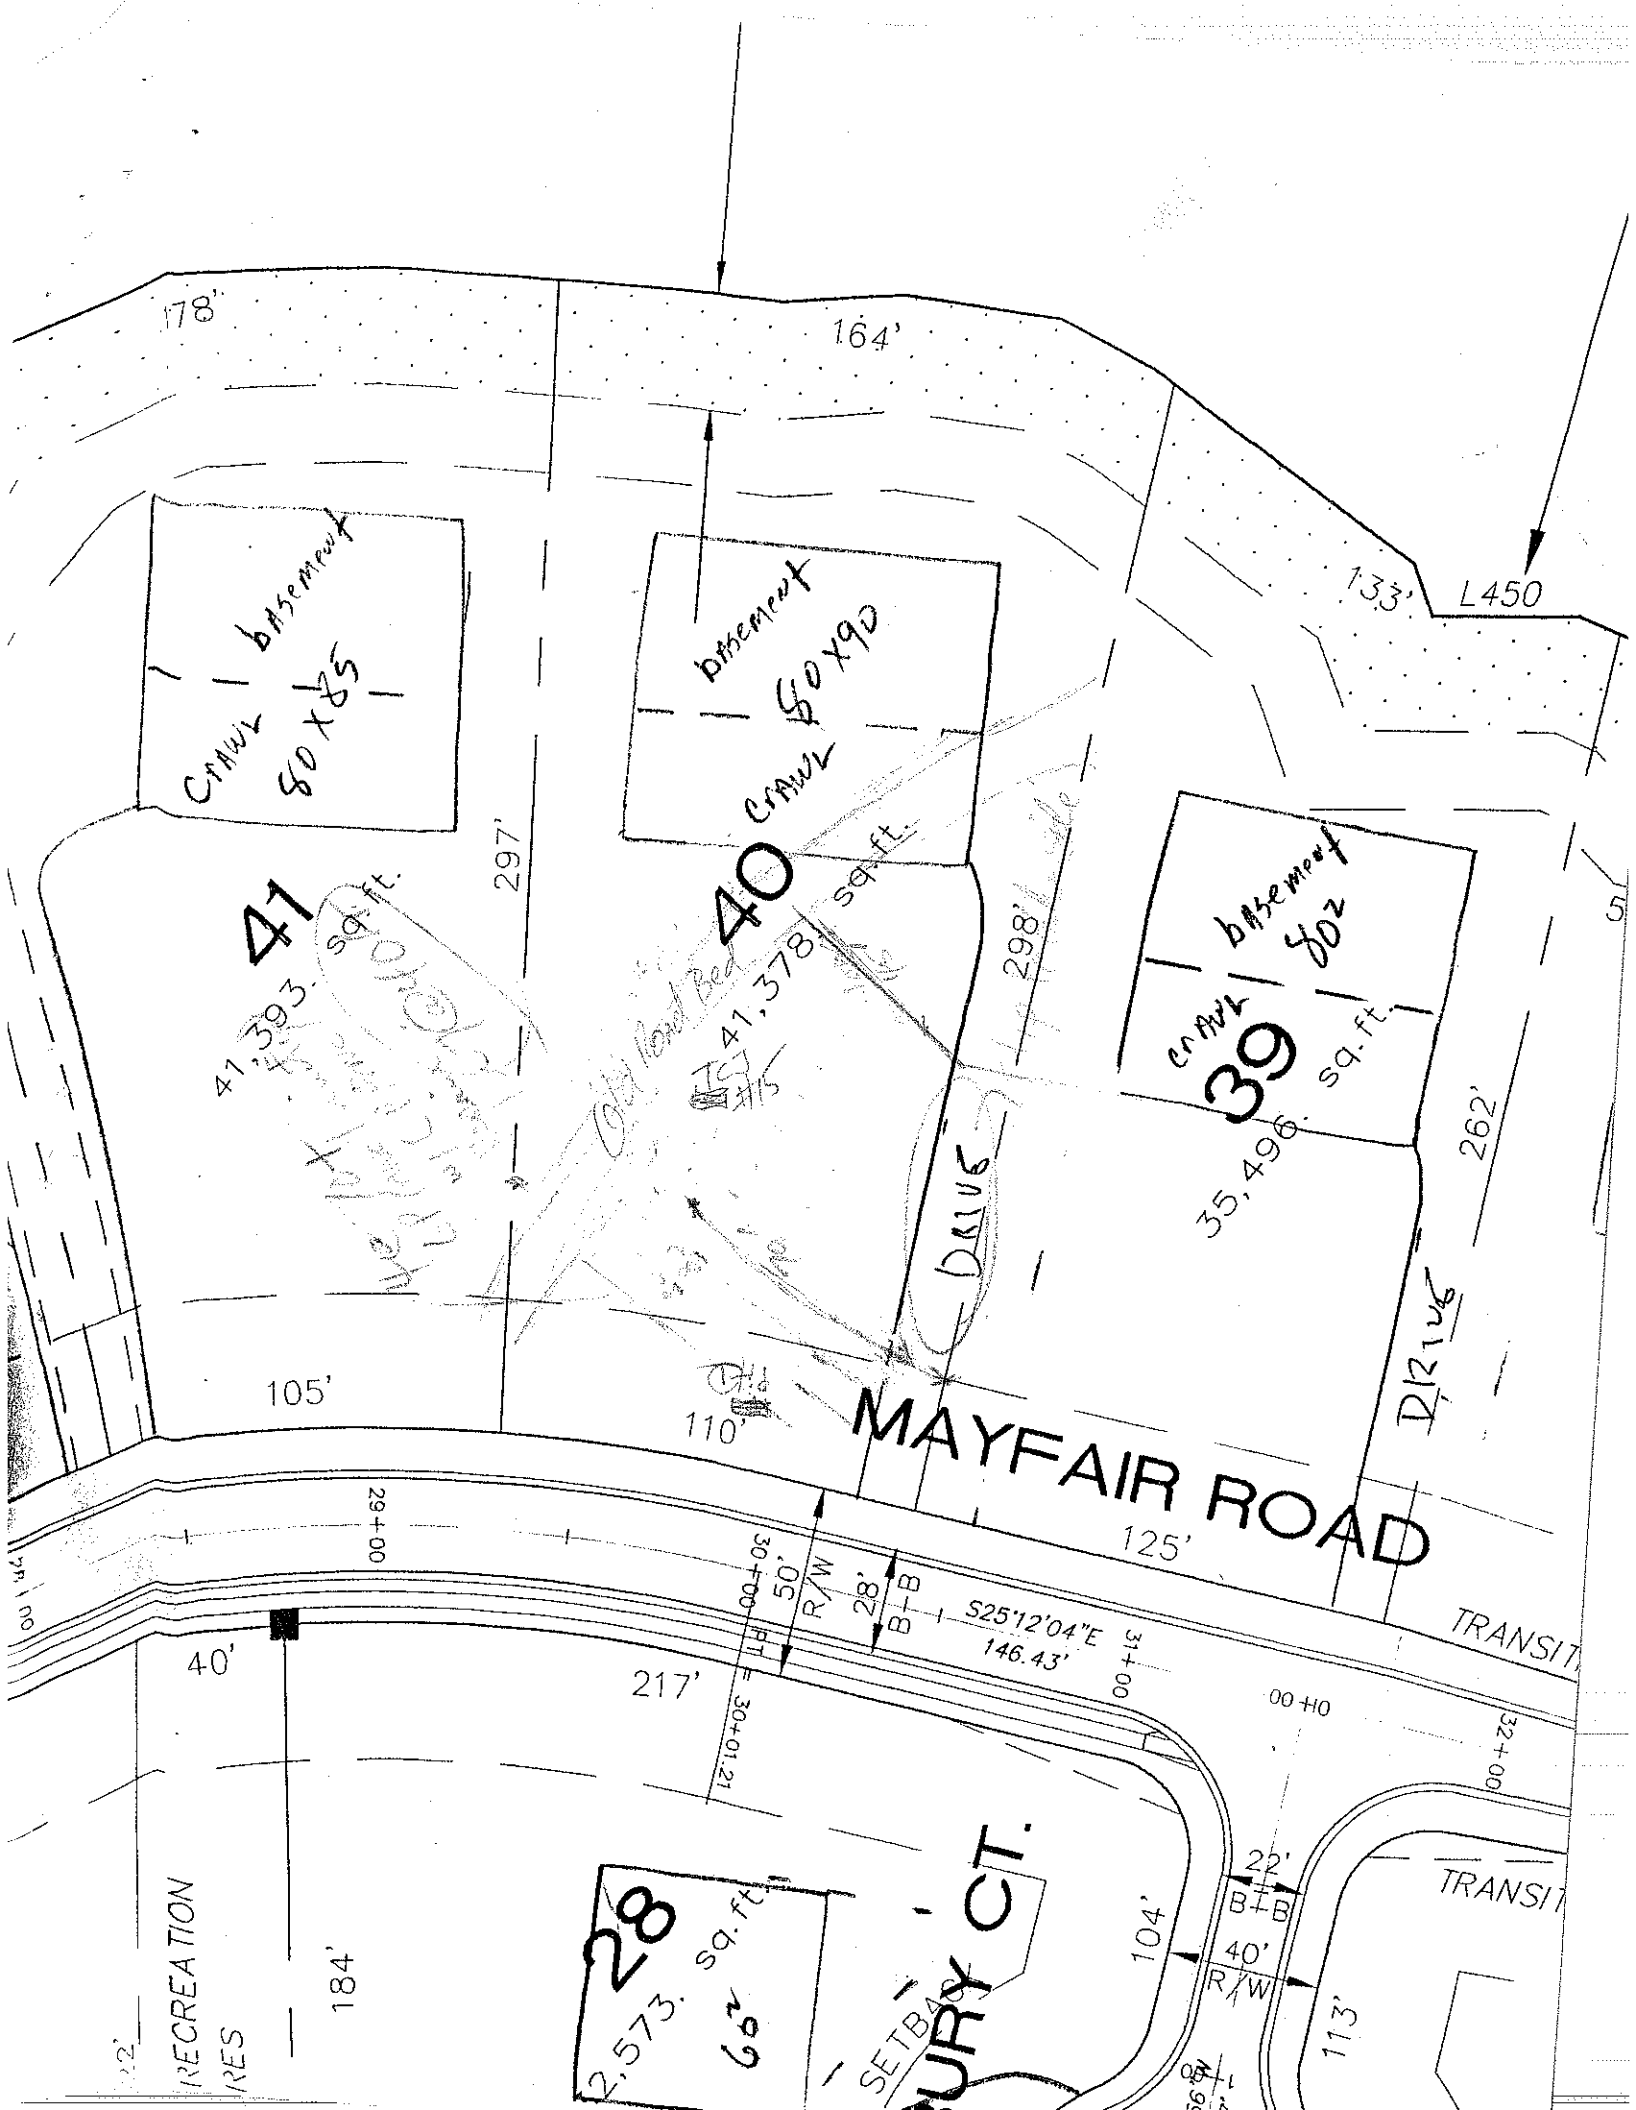
SOIL/SITE EVALUATION
for ON-SITE WASTEWATER SYSTEM

OWNER: CRI APPLICANT: _____
ADDRESS: _____ APPLICATION DATE: _____ DATE EVALUATED: 8-10-98
PROPOSED FACILITY: _____ PROPOSED DESIGN FLOW (.1949): _____ PROPERTY SIZE: _____
LOCATION OF SITE: Lot 40, The Pointe / B PROPERTY RECORDED: _____
WATER SUPPLY: ☐ Private ☐ Public ☐ Well ☐ Spring ☐ Other _____
EVALUATION METHOD: ☐ Auger Boring ☐ Pit ☐ Cut
TYPE OF WASTEWATER: ☐ Sewage ☐ Industrial Process ☐ Mixed

PROFILE #	.1940 LANDSCAPE POSITION/ SLOPE %	HORIZON DEPTH (IN.)	SOIL MORPHOLOGY (.1941) .1941 STRUCTURE/ TEXTURE	.1941 CONSISTENCE/ MINERALOGY	OTHER PROFILE FACTORS .1942 SOIL WETNESS/ COLOR	.1943 SOIL DEPTH	.1956 SAPRO CLASS	.1944 RESTR HORIZ	PROFILE CLASS & LTAR
1		0-6	ch						PS .3
		6-23	AB RC	f SP SW					
		23-48	SAB/MB RCL	fr SS SW					
			fauna: fiddler, bait sq						
2	HK 10-15	0-14	MM MB RC	f-SP					PS .3
		14-55	mfSAB RCL	fr SS SP					
3									
4									

DESCRIPTION	INITIAL SYSTEM	REPAIR SYSTEM
Available Space (.1945)		
System Type(s)		
Site LTAR		

OTHER FACTORS (.1946): _____
SITE CLASSIFICATION (.1948): _____
EVALUATED BY: _____
OTHER(S) PRESENT: _____


178'
164'
133'
L450
1 basement
crawl
60x85
basement
60x90
crawl
basement
60
crawl
39
sq.ft.
35,496
41
41,393 sq.ft.
40
41,378 sq.ft.
297'
298'
262'
105'
110'
125'
MAYFAIR ROAD
Drive
Drive
Old Road Bed
29+00
30+00
30+01.21
50' R/W
28' B-B
S25°12'04"E
146.43'
51+00
00+10
32+00
TRANSIT
40'
217'
184'
104'
22' B-B
40' R/W
113'
28
2,573. sq.ft.
60'
SETBACK
CT.
RECREATION
RES