DEPARTMENT OF ENVIRONMENT, HEALTH, AND NATURAL RESOURCES
DIVISION OF ENVIRONMENTAL HEALTH
ON-SITE WASTEWATER SECTION

PROPERTY ID #: _____
COUNTY: _____

SOIL/SITE EVALUATION
for ON-SITE WASTEWATER SYSTEM

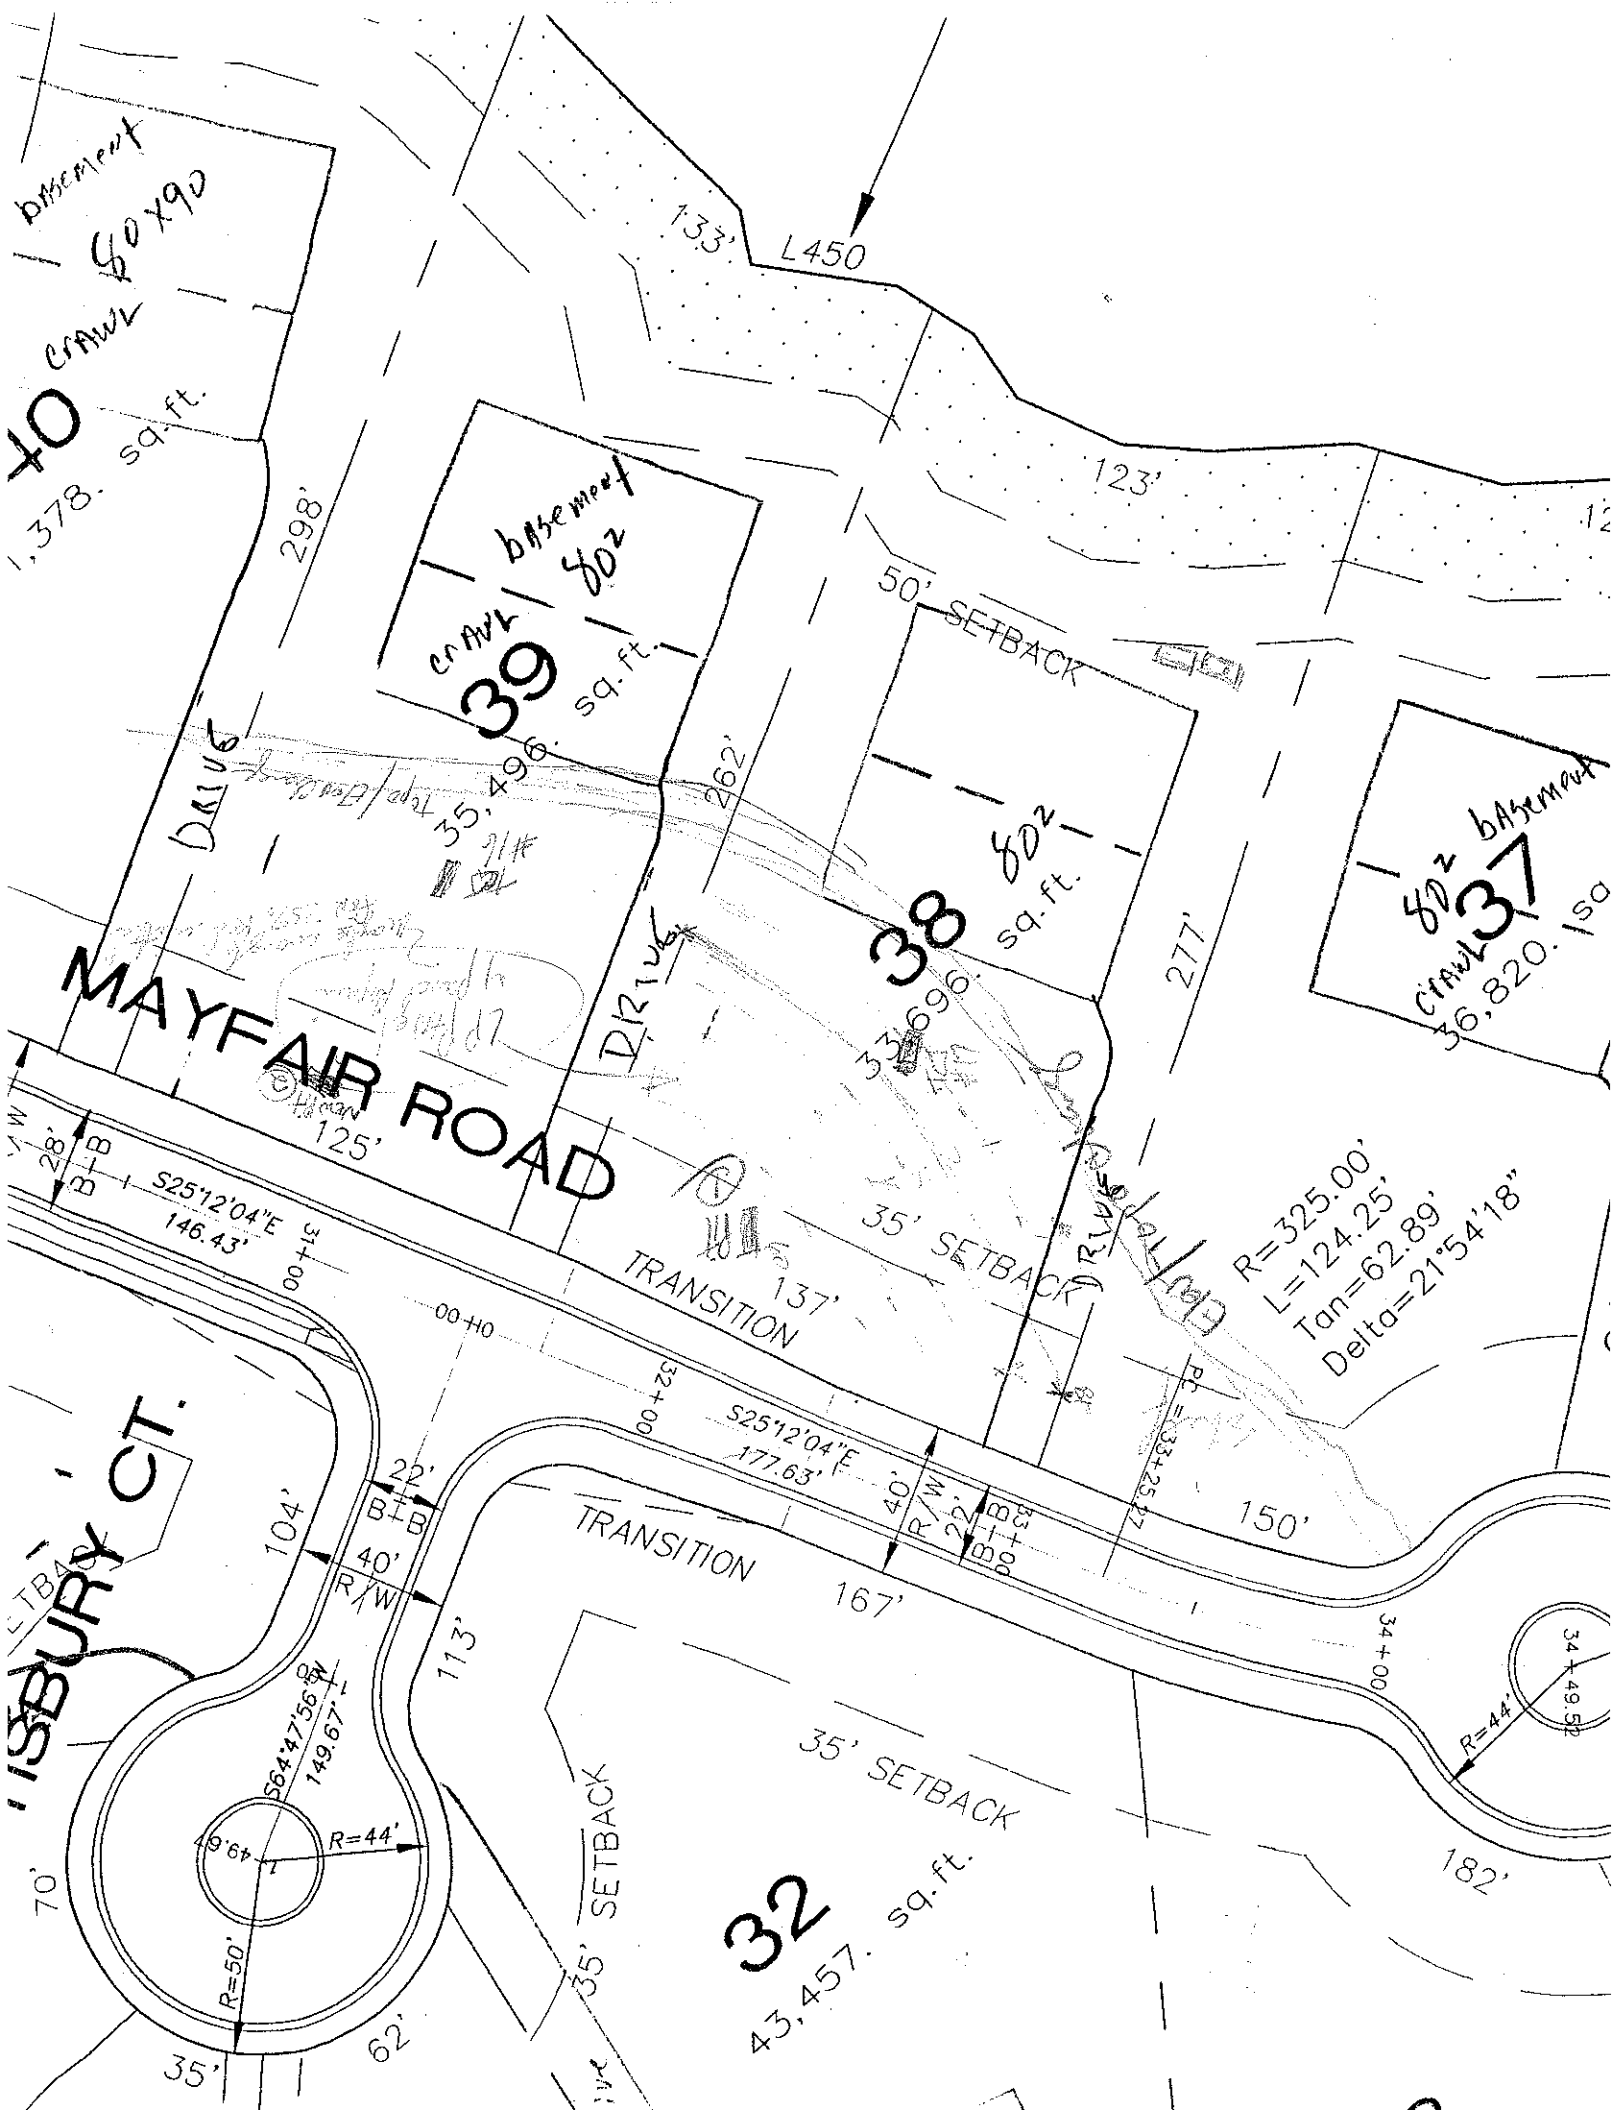
OWNER: CCI APPLICANT: _____
ADDRESS: _____ APPLICATION DATE: _____ DATE EVALUATED: 8-16-98
PROPOSED FACILITY: _____ PROPOSED DESIGN FLOW (.1949): _____ PROPERTY SIZE: _____
LOCATION OF SITE: Lot 38 phase 1B The Pond PROPERTY RECORDED: _____
WATER SUPPLY: ☐ Private ☐ Public ☐ Well ☐ Spring ☐ Other _____
EVALUATION METHOD: ☐ Auger Boring ☐ Pit ☐ Cut
TYPE OF WASTEWATER: ☐ Sewage ☐ Industrial Process ☐ Mixed

PROFILE #	.1940 LANDSCAPE POSITION/ SLOPE %	HORIZON DEPTH (IN.)	SOIL MORPHOLOGY (.1941) .1941 STRUCTURE/ TEXTURE	.1941 CONSISTENCE/ MINERALOGY	OTHER PROFILE FACTORS .1942 SOIL WETNESS/ COLOR	.1943 SOIL DEPTH	.1956 SAPRO CLASS	.1944 RESTR HORIZ	PROFILE CLASS & LTAR
1		0-5	sl						PS .3
		5-21	mfsbk c	fr sp					
		21-34	mfsbk cl	fr ss sp					
			fg mabk sp						
2	TC #17	0-6	gr sl	fr					PS .3+
		6-34	mfsbk rc	fr ss sp					
		34-50	mfsbk cl	fr ss sp					
3									
4									

DESCRIPTION	INITIAL SYSTEM	REPAIR SYSTEM
Available Space (.1945)		
System Type(s)		
Site LTAR		

OTHER FACTORS (.1946): _____
SITE CLASSIFICATION (.1948): _____

EVALUATED BY: _____
OTHER(S) PRESENT: _____


basement
60x90
crawl
40
1,378. sq.ft.
298'
133'
L450
basement
crawl
60
39
sq.ft.
35,496.
262'
123'
50' SETBACK
60
sq.ft.
38
33,696.
277'
60 basement
crawl
37
36,820. sq
MAYFAIR ROAD
125'
28'
B-B
S25°12'04"E
146.43'
00+00
00+40
TRANSITION
137'
35' SETBACK
R=325.00'
L=124.25'
Tan=62.89'
Delta=21°54'18"
32+00
S25°12'04"E
177.63'
40'
R/W
22'
B-B
33+25.37
150'
ISBURY CT.
104'
22'
B-B
40'
R/W
TRANSITION
167'
113'
S64°47'56"W
149.67'
R=44'
49.64'
R=50'
70'
35'
62'
35' SETBACK
32
43,457. sq.ft.
34+49.52
R=44'
182'