DEPARTMENT OF ENVIRONMENT, HEALTH, AND NATURAL RESOURCES
DIVISION OF ENVIRONMENTAL HEALTH
ON-SITE WASTEWATER SECTION

PROPERTY ID #: _____
COUNTY: _____

# SOIL/SITE EVALUATION
## *for* ON-SITE WASTEWATER SYSTEM

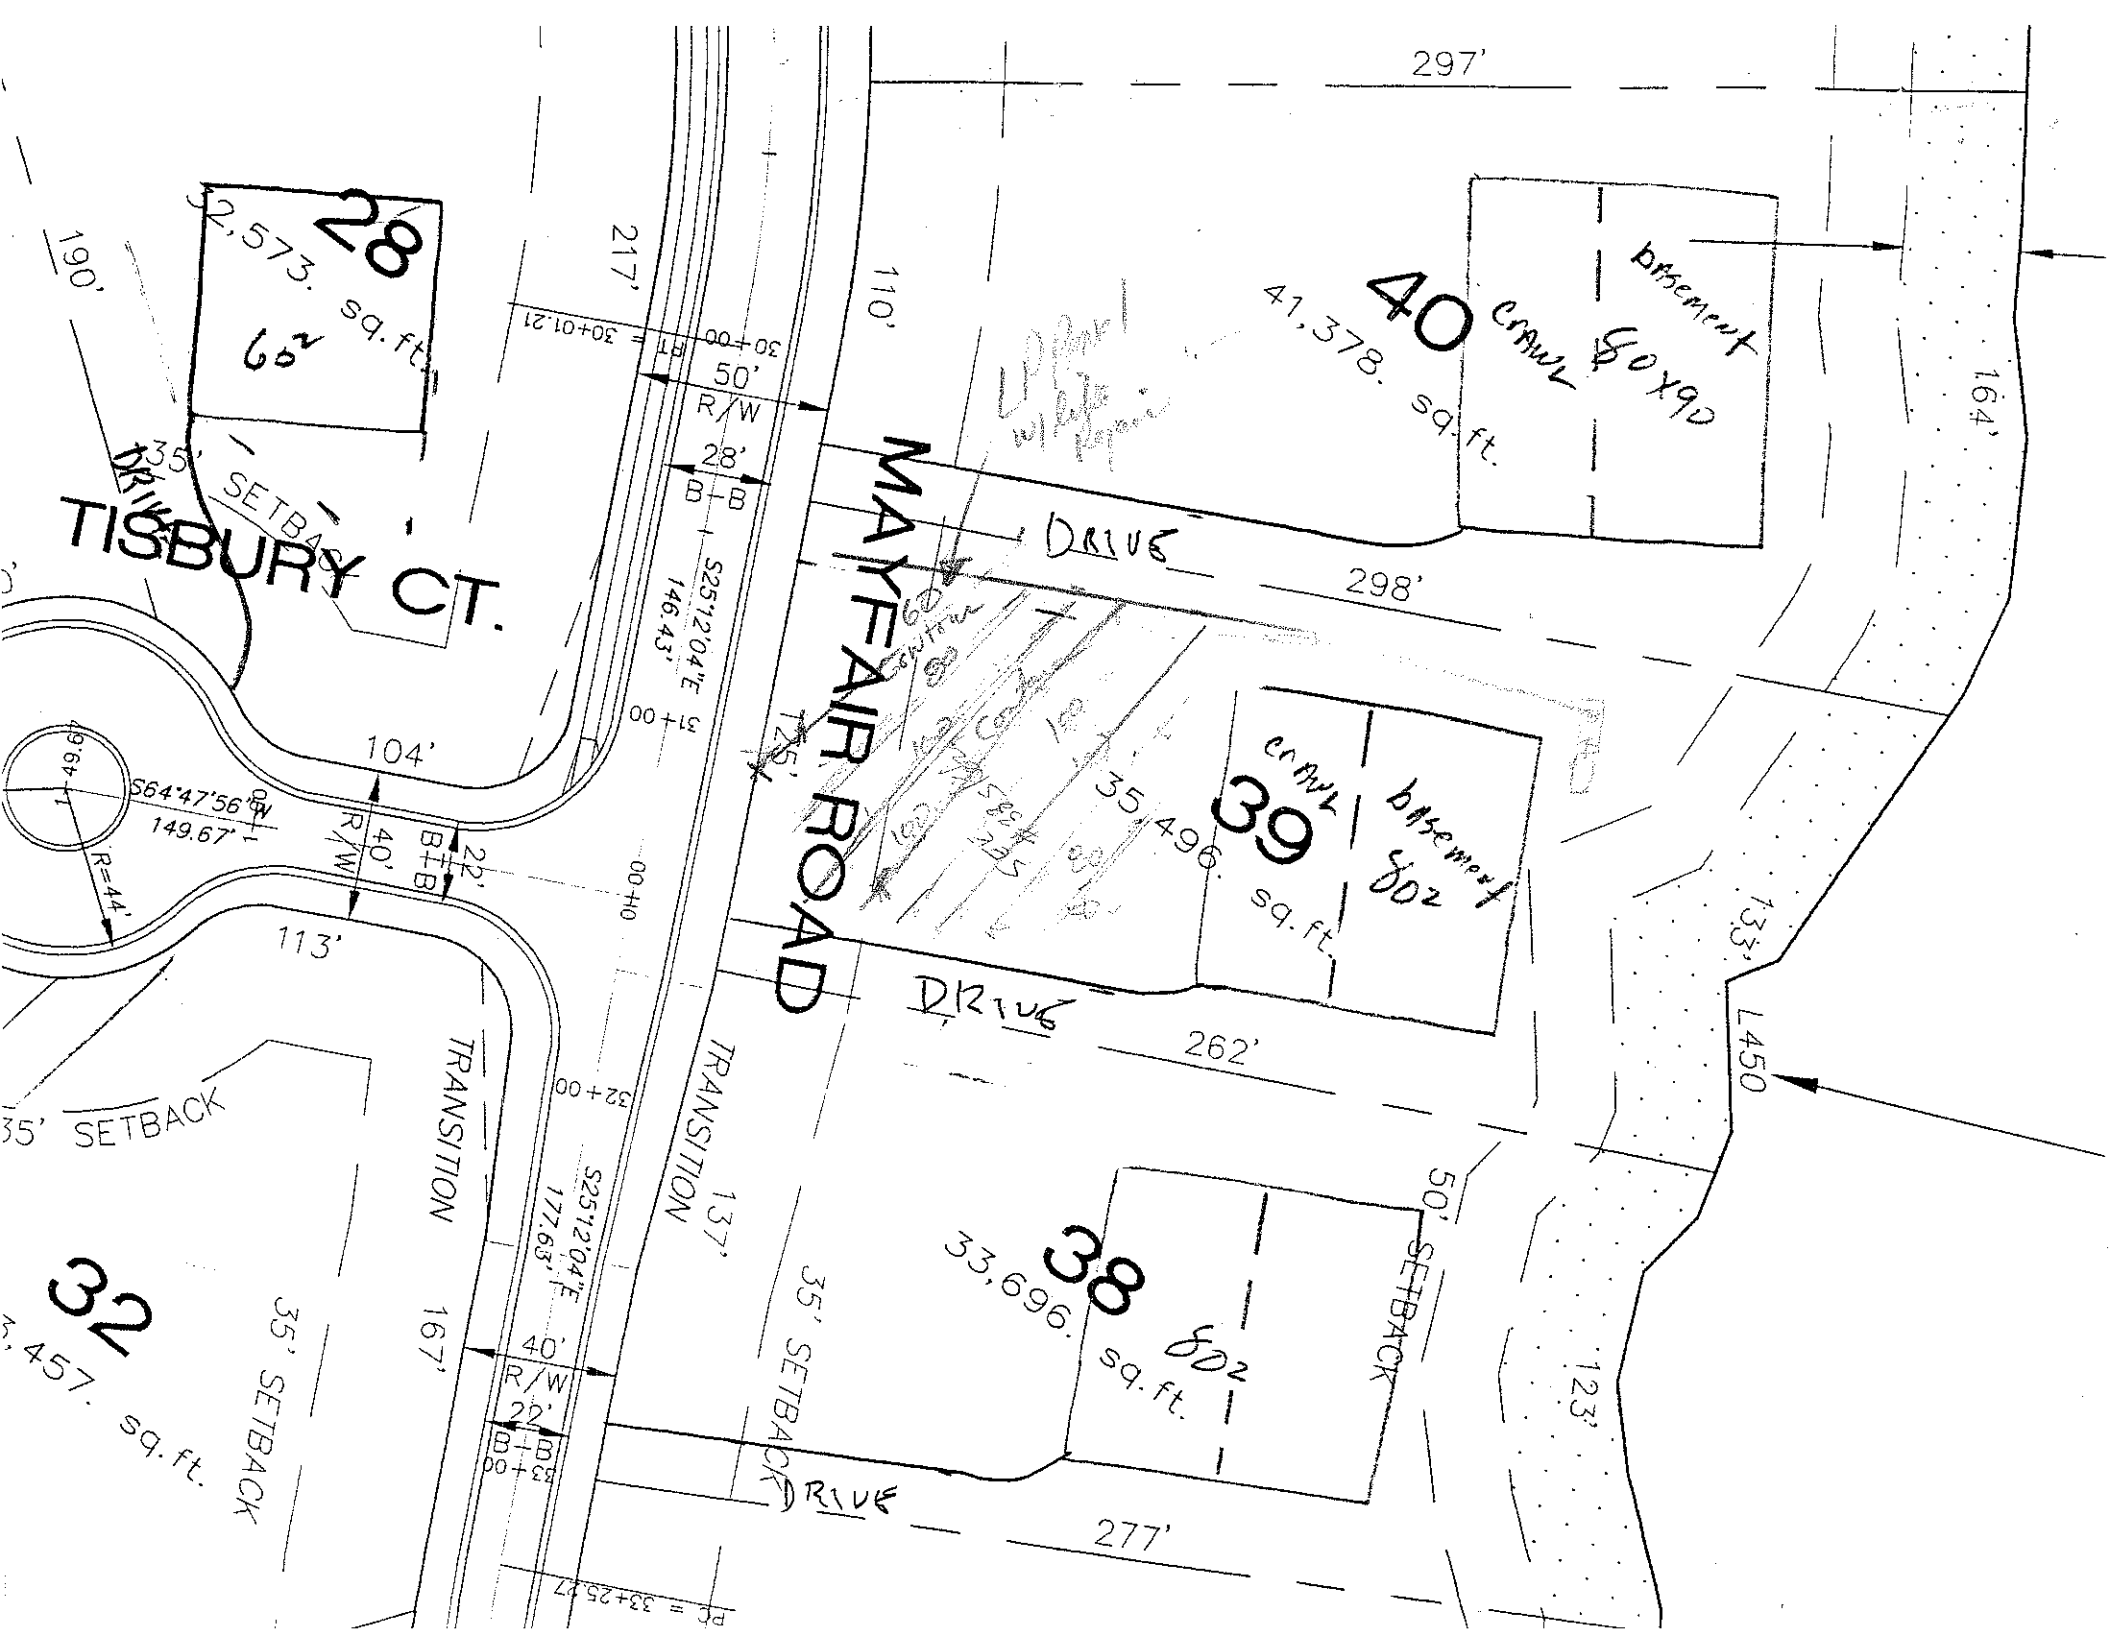
OWNER: CRL APPLICANT: _____
ADDRESS: _____ APPLICATION DATE: _____ DATE EVALUATED: 8-10-98
PROPOSED FACILITY: _____ PROPOSED DESIGN FLOW (.1949): _____ PROPERTY SIZE: _____
LOCATION OF SITE: Lot 39 phase 1B The Pointe PROPERTY RECORDED: _____
WATER SUPPLY: ☐ Private ☐ Public ☐ Well ☐ Spring ☐ Other _____
EVALUATION METHOD: ☐ Auger Boring ☐ Pit ☐ Cut
TYPE OF WASTEWATER: ☐ Sewage ☐ Industrial Process ☐ Mixed

| PROFILE # | .1940 LANDSCAPE POSITION/ SLOPE % | HORIZON DEPTH (IN.) | SOIL MORPHOLOGY (.1941) .1941 STRUCTURE/ TEXTURE | .1941 CONSISTENCE/ MINERALOGY | OTHER PROFILE FACTORS .1942 SOIL WETNESS/ COLOR | .1943 SOIL DEPTH | .1956 SAPRO CLASS | .1944 RESTR HORIZ | PROFILE CLASS & LTAR |
|---|---|---|---|---|---|---|---|---|---|
| 1 | H/k TC | 0-5 | brn scl | fr | | | | | PS -3 |
| | | 5-29 | m-sbk rc | fi sp | | | | | |
| | | 29-57 | m-sbk rcl | fi sp | | | | | |
| | | | | | | | | | |
| | | | | | | | | | |
| 2 | | 0-7 | gy brn scl | fr | | | | | PS -3 @ 24" |
| | | 7-21 | sbk rc | fi sp sso | | | | | |
| | | 21-40 | wk Bt/gy rcl | fi fr ss sp sap | | | | | |
| | | | | | | | | | |
| | | | | | | | | | |
| 3 | | | | | | | | | |
| | | | | | | | | | |
| | | | | | | | | | |
| | | | | | | | | | |
| | | | | | | | | | |
| 4 | | | | | | | | | |
| | | | | | | | | | |
| | | | | | | | | | |
| | | | | | | | | | |
| | | | | | | | | | |

| DESCRIPTION | INITIAL SYSTEM | REPAIR SYSTEM |
|---|---|---|
| Available Space (.1945) | | |
| System Type(s) | | |
| Site LTAR | | |

OTHER FACTORS (.1946): _____
SITE CLASSIFICATION (.1948): _____

EVALUATED BY: _____
OTHER(S) PRESENT: _____


297'
28
2,573. sq. ft.
60'
190'
217'
30+00 PT = 30+01.21
50' R/W
28' B+B
35' SETBACK
TISBURY CT.
S25°12'04"E 146.43'
31+00
104'
S64°47'56"W 149.67'
49.64'
R=44'
40' R/W
22' B+B
30+00
113'
32+00
35' SETBACK
TRANSITION
167'
S25°12'04"E 177.63'
40' R/W
22' B+B
33+00
PT = 33+25.27
3,457. sq. ft.
MAYFAIR ROAD
110'
40
41,378. sq. ft.
crawl
basement 60x90
DRIVE
298'
60' Centerline
125'
39
35,496. sq. ft.
crawl
basement 60x
DRIVE
262'
TRANSITION
137'
35' SETBACK
38
33,696. sq. ft.
60x
50' SETBACK
DRIVE
277'
164'
133'
123'
L450