IREDELL COUNTY HEALTH DEPARTMENT *ENVIRONMENTAL HEALTH DIVISION:*

SITE PLAN WORKSHEET

SEE THE "SAMPLE SITE PLAN" BELOW. *INCOMPLETE SITE PLANS WILL BE RETURNED TO YOU FOR COMPLETION AND MAY RESULT IN A DELAY IN THE ISSUANCE OF YOUR SEPTIC SYSTEM PERMIT!!!*

Place an (X) beside each item as you complete the site plan:

X **Property Line measurements are clearly identified...** X **All proposed structures are indicated...**

SHOW: proposed house or business footprint, wells, water lines, patios, pools and decks, and any other item that will occupy space on the site


X **Front and side setbacks from property line...** X **Preferred driveway location and configuration, preferred well location...**

X **Area you prefer your septic system to be placed...** ↳ EXISTING X **North arrow, or other sufficient indicator of direction...** ↳ EXISTING

Circle N/A on the following if appropriate:

X **Location of septic systems and wells within 100' of your property... N/A**

X **Location of easements and rights of ways on your property... N/A** ____ **Location of any designated wetlands on the property... (N/A)**

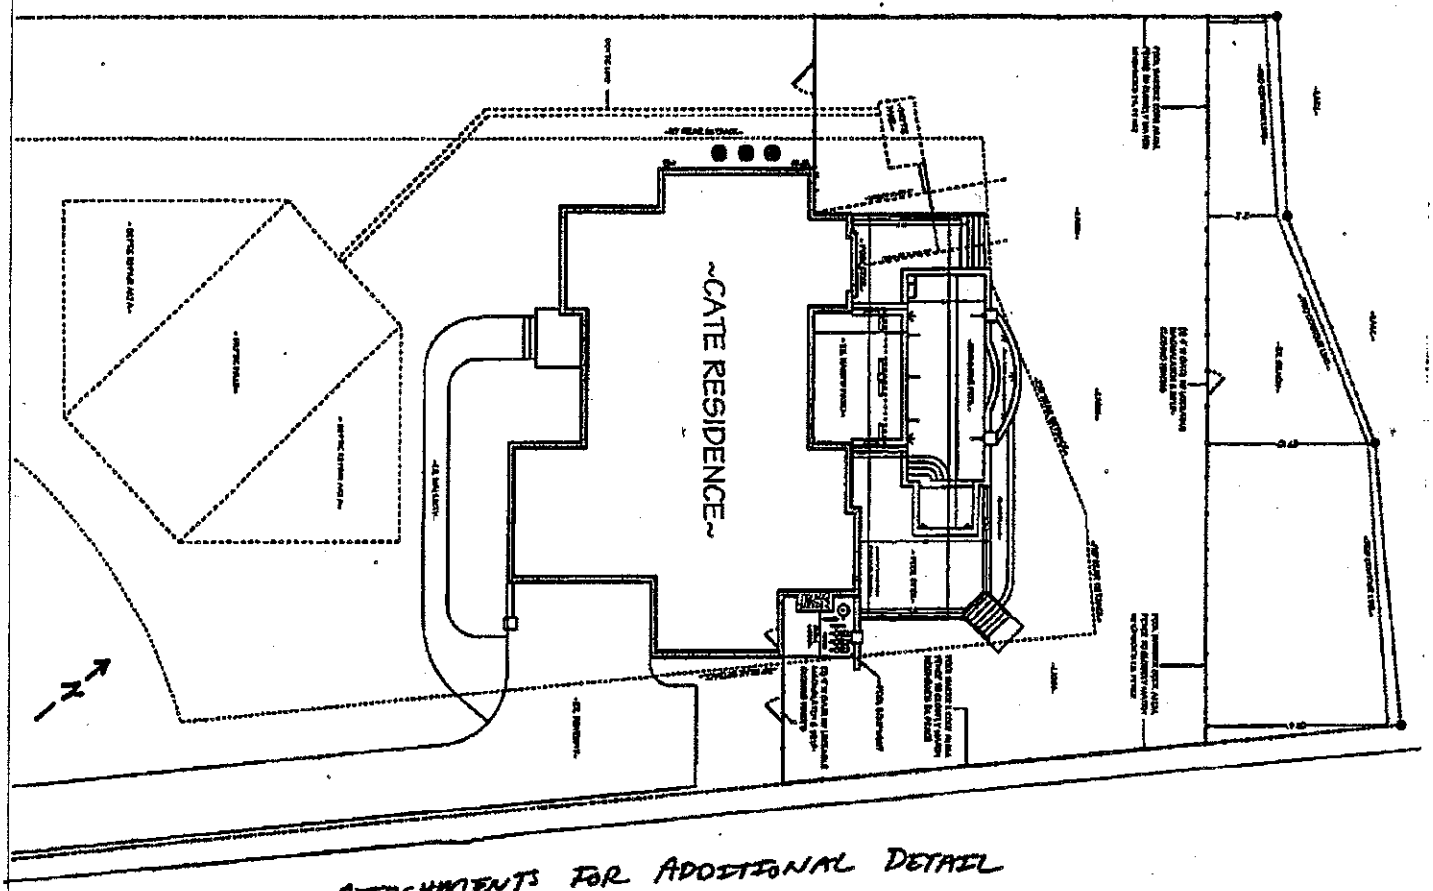

SEE ATTACHMENTS FOR ADDITIONAL DETAIL

Signature: _____

REQUIRED **property owner or owner's legal representative signature.**

_____

DATE