DEPARTMENT OF ENVIRONMENT, HEALTH, AND NATURAL RESOURCES
DIVISION OF ENVIRONMENTAL HEALTH
ON-SITE WASTEWATER SECTION

PROPERTY ID #: _____
COUNTY: _____

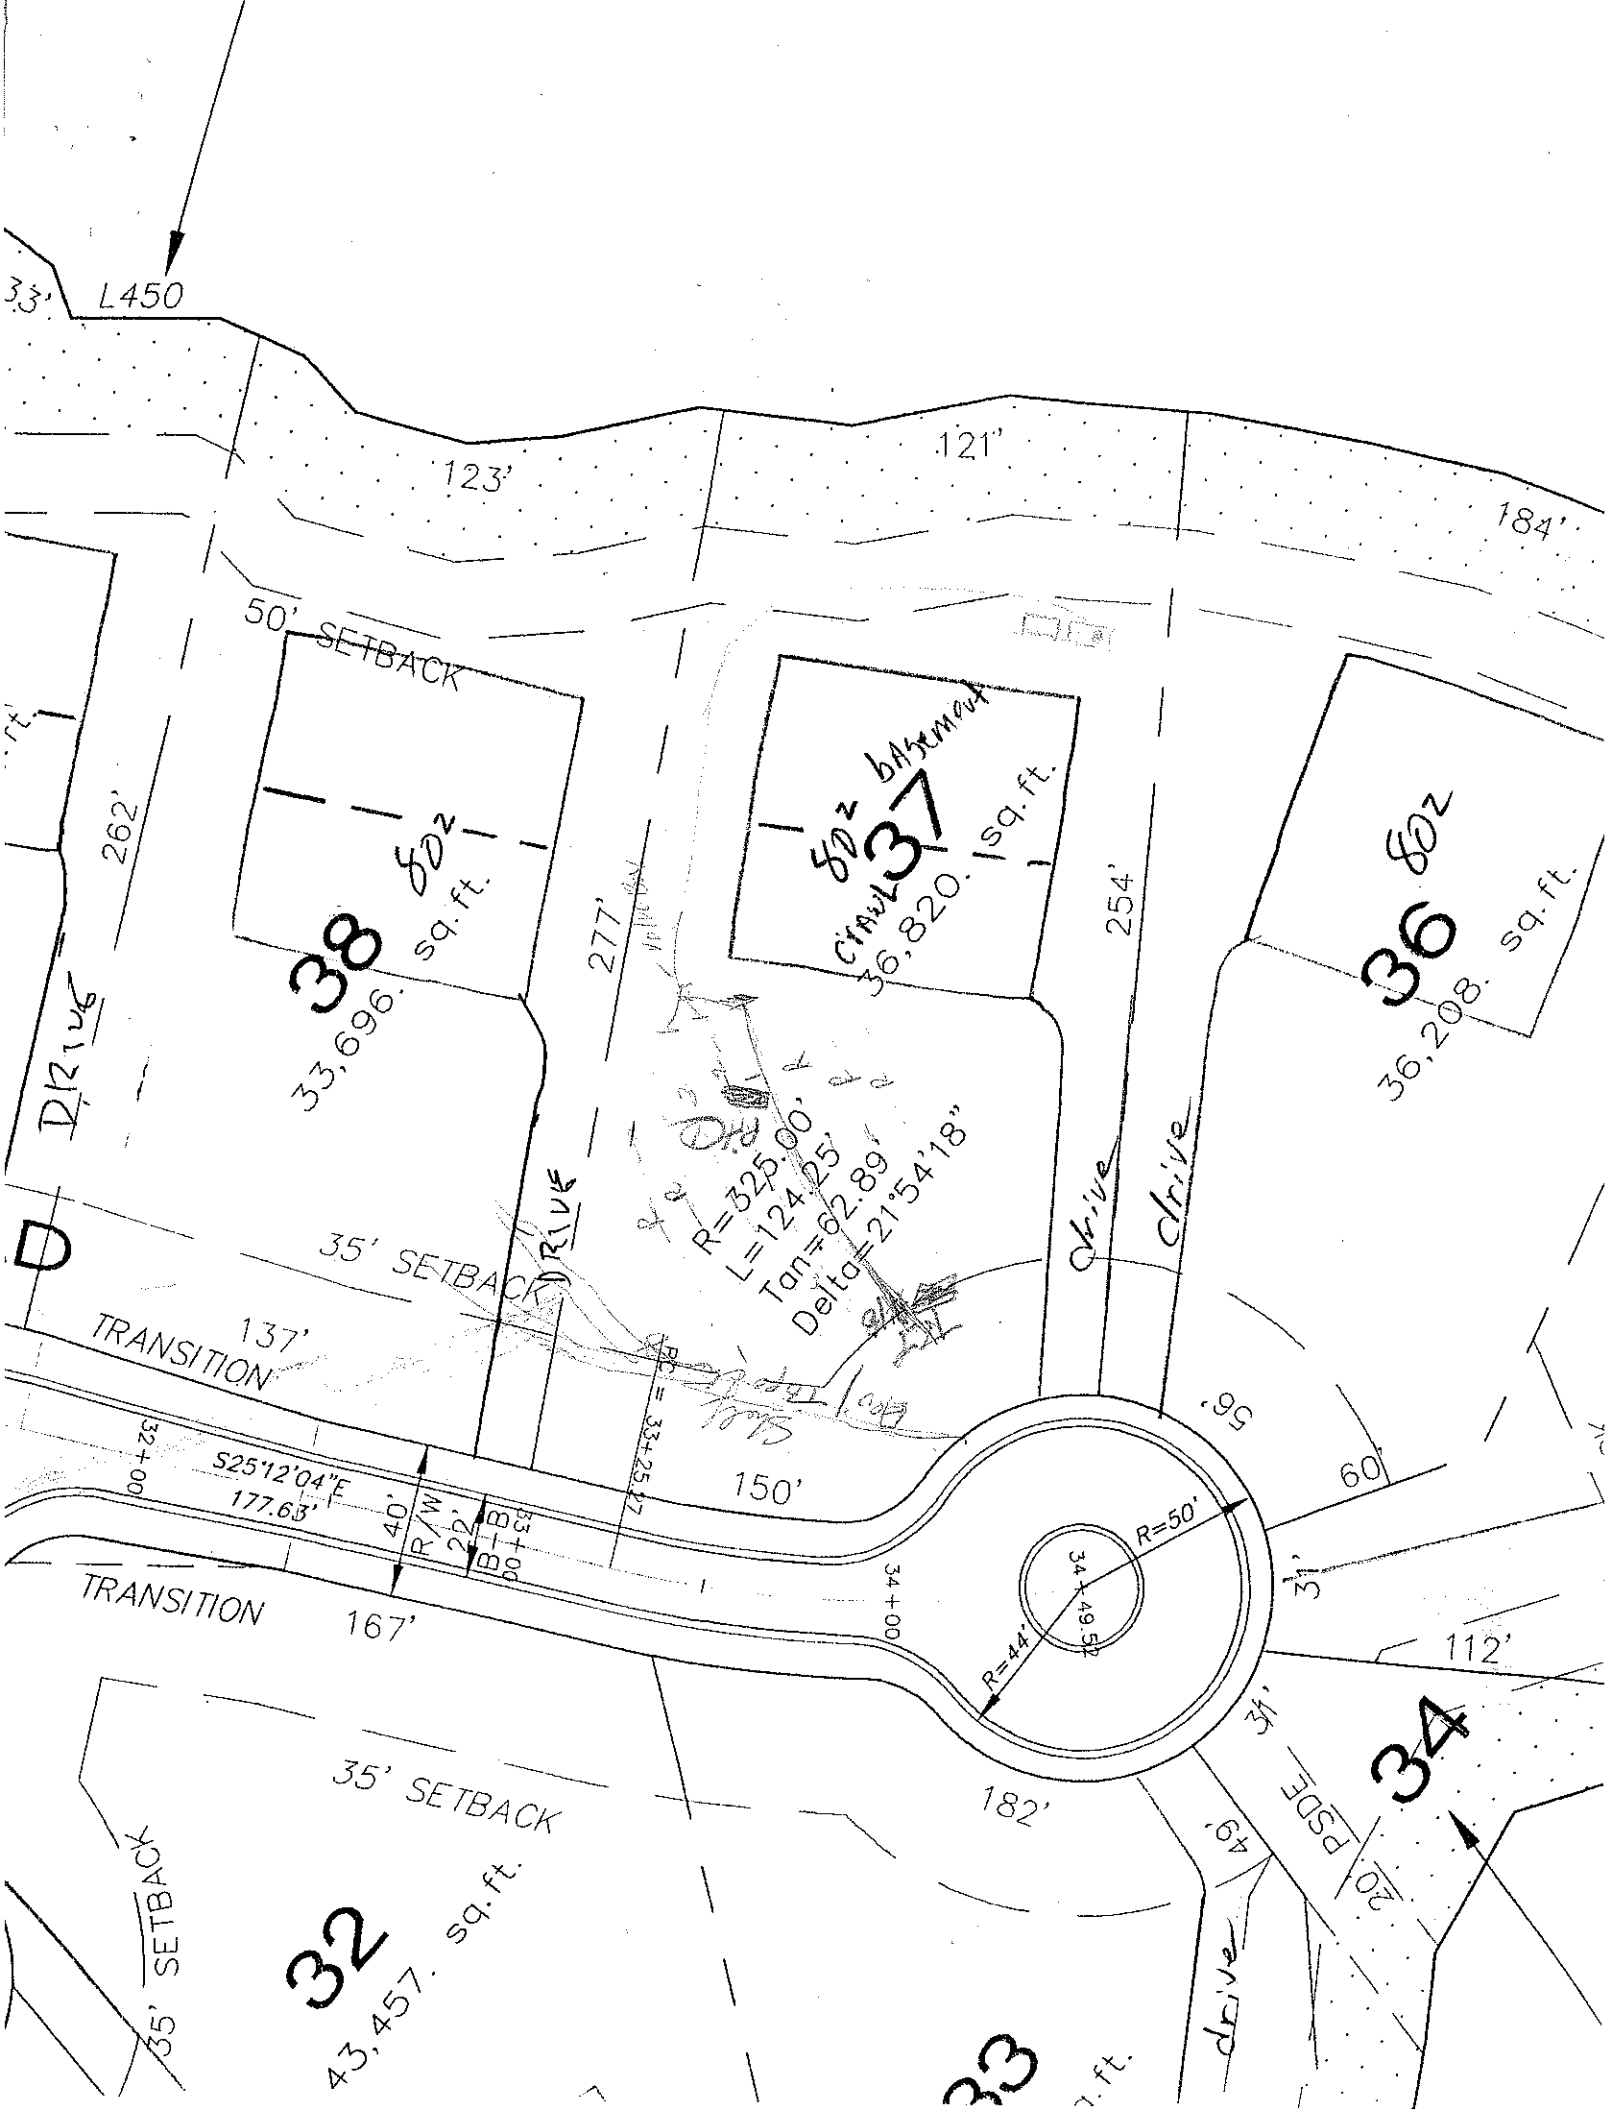
SOIL/SITE EVALUATION
for ON-SITE WASTEWATER SYSTEM

OWNER: CRT APPLICANT: _____
ADDRESS: _____ APPLICATION DATE: _____ DATE EVALUATED: 2-10-98
PROPOSED FACILITY: _____ PROPOSED DESIGN FLOW (.1949): _____ PROPERTY SIZE: _____
LOCATION OF SITE: Lot 37, The Pointe, 1B PROPERTY RECORDED: _____
WATER SUPPLY: ☐ Private ☐ Public ☐ Well ☐ Spring ☐ Other _____
EVALUATION METHOD: ☐ Auger Boring ☐ Pit ☐ Cut
TYPE OF WASTEWATER: ☐ Sewage ☐ Industrial Process ☐ Mixed

PROFILE #	.1940 LANDSCAPE POSITION/ SLOPE %	HORIZON DEPTH (IN.)	SOIL MORPHOLOGY (.1941) .1941 STRUCTURE/ TEXTURE	SOIL MORPHOLOGY (.1941) .1941 CONSISTENCE/ MINERALOGY	OTHER PROFILE FACTORS .1942 SOIL WETNESS/ COLOR	.1943 SOIL DEPTH	.1956 SAPRO CLASS	.1944 RESTR HORIZ	PROFILE CLASS & LTAR
1		0-5	gr brn sdl	fri					PS .3
		5-33	sdl tan cl	fri sso sop					
		33-46	wht sdl cl	fri sso					
2	TCJ #18	0-8	sdl	fri					PS .37
		8-60	wht sdl cl/l	fri sso					
3									
4									

DESCRIPTION	INITIAL SYSTEM	REPAIR SYSTEM
Available Space (.1945)		
System Type(s)		
Site LTAR		

OTHER FACTORS (.1946): _____
SITE CLASSIFICATION (.1948): _____
EVALUATED BY: _____
OTHER(S) PRESENT: _____


L450
123'
121'
184'
50' SETBACK
262'
277'
254'
38
60' x
33,696. sq. ft.
37
60' x basement
crawl
36,820. sq. ft.
36
60'
36,208. sq. ft.
Drive
Drive
Drive
R=325.00'
L=124.25'
Tan=62.89'
Delta=21°54'18"
35' SETBACK
137'
TRANSITION
S25°12'04"E
177.63'
32+00
40' R/W
22' B-B
33+25.47
150'
56'
60'
R=50'
34+49.56
31'
34+00
R=44'
TRANSITION
167'
112'
35' SETBACK
182'
64'
PSDE
20'
34
35' SETBACK
32
43,457. sq. ft.
33