DIVISION OF ENVIRONMENTAL HEALTH
ON-SITE WASTEWATER SECTION

PROPERTY ID #: _____
COUNTY: _____

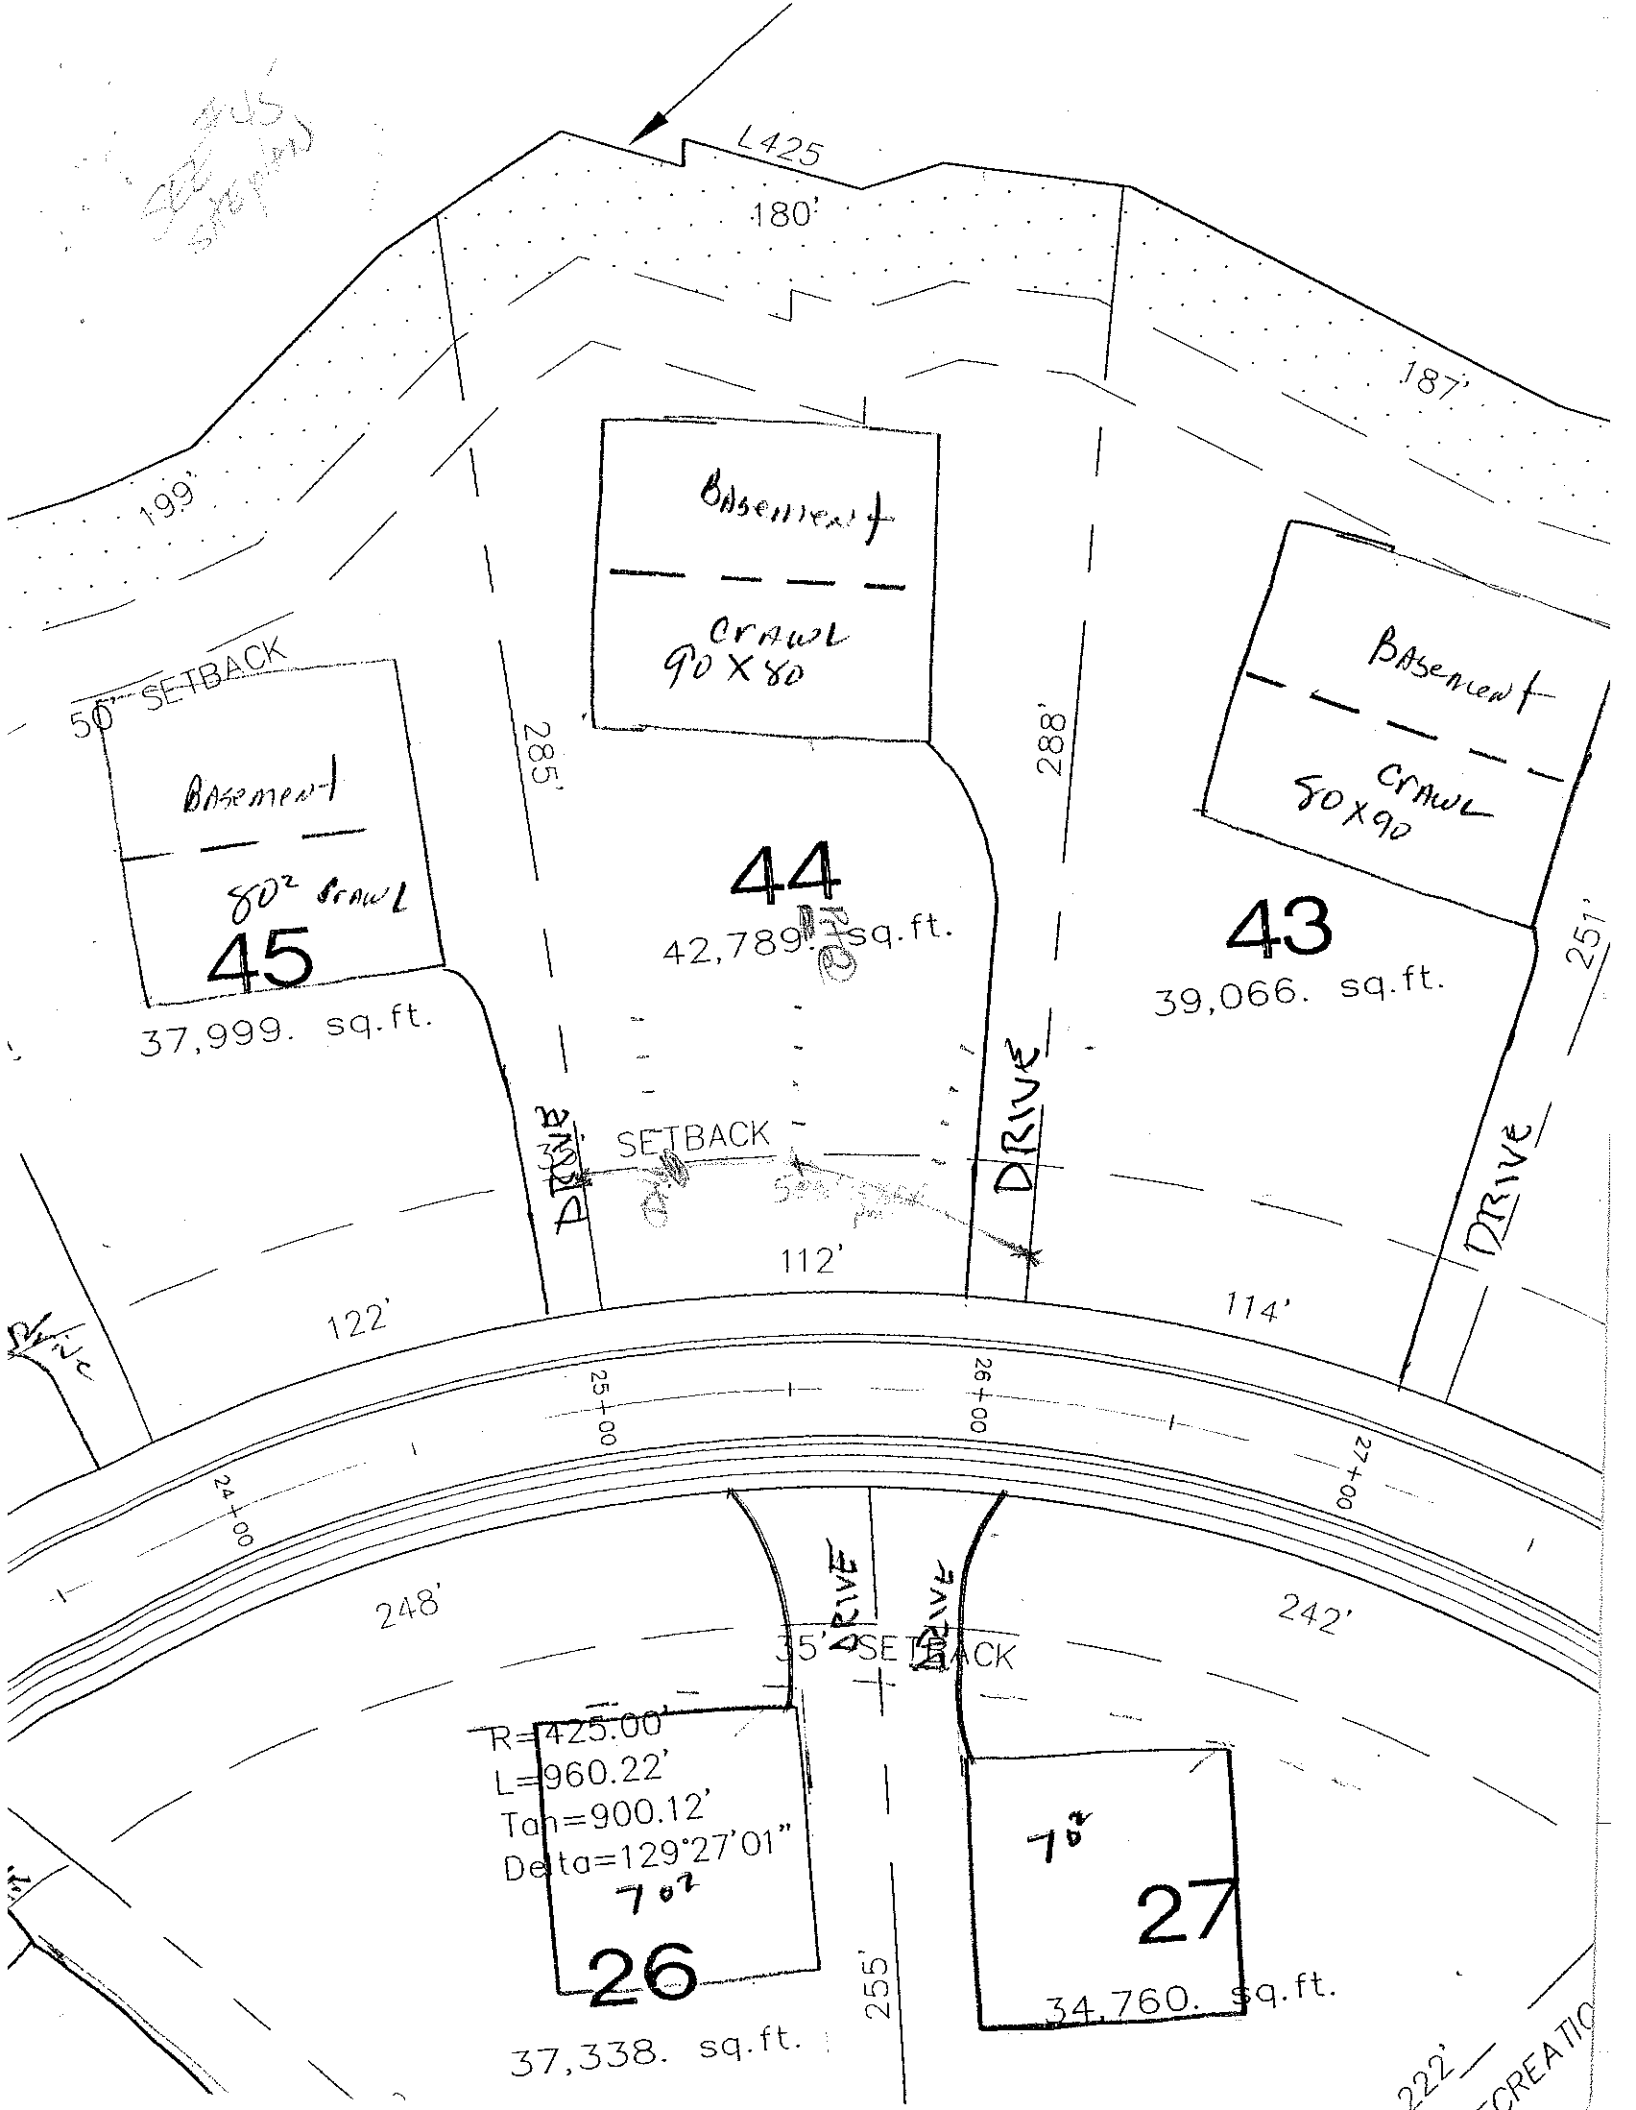
SOIL/SITE EVALUATION
for ON-SITE WASTEWATER SYSTEM

OWNER: CPL APPLICANT: _____
ADDRESS: _____ APPLICATION DATE: _____ DATE EVALUATED: 8-6-98
PROPOSED FACILITY: _____ PROPOSED DESIGN FLOW (.1949): _____ PROPERTY SIZE: _____
LOCATION OF SITE: Lot 44 phase 1B The Point PROPERTY RECORDED: _____
WATER SUPPLY: ☐ Private ☐ Public / ☐ Well ☐ Spring ☐ Other _____
EVALUATION METHOD: ☐ Auger Boring ☐ Pit ☐ Cut
TYPE OF WASTEWATER: ☐ Sewage ☐ Industrial Process ☐ Mixed

PROFILE #	.1940 LANDSCAPE POSITION/ SLOPE %	HORIZON DEPTH (IN.)	SOIL MORPHOLOGY (.1941) STRUCTURE/ TEXTURE	SOIL MORPHOLOGY (.1941) CONSISTENCE/ MINERALOGY	OTHER PROFILE FACTORS .1942 SOIL WETNESS/ COLOR	.1943 SOIL DEPTH	.1956 SAPRO CLASS	.1944 RESTR HORIZ	PROFILE CLASS & LTAR
1		0-6	gr brn sl	fr					PS -3
		6-32	NB/SAB RC	fr sl sticky					
		32-54	wk fragi mod subangular blky	fr sl sticky sl plastic					
2	Flat Top Hill	0-5	gr brn sl	fr					PS 5 @ 42"
		5-33	SAB RC/CL	fr sl sticky sl plastic					
		33-43	wk fragi mod subangular blky	fr sticky sl plastic					
		43-54	SAP/BR mix	fr sticky sl plastic					
3									
4									

DESCRIPTION	INITIAL SYSTEM	REPAIR SYSTEM
Available Space (.1945)		
System Type(s)		
Site LTAR		

OTHER FACTORS (.1946): _____
SITE CLASSIFICATION (.1948): _____
EVALUATED BY: _____
OTHER(S) PRESENT: _____


L425
180'
199'
187'
Basement
CRAWL
90 X 80
50' SETBACK
Basement
80² CRAWL
45
37,999. sq.ft.
285'
288'
44
42,789. sq.ft.
Basement
CRAWL
80 X 90
43
39,066. sq.ft.
251'
DRIVE
DRIVE
DRIVE
SETBACK
112'
122'
114'
25+00
26+00
24+00
27+00
248'
242'
35' SETBACK
R=425.00'
L=960.22'
Tan=900.12'
Delta=129°27'01"
70²
26
37,338. sq.ft.
255'
70²
27
34,760. sq.ft.
222'