DIVISION OF ENVIRONMENTAL HEALTH
ON-SITE WASTEWATER SECTION

PROPERTY ID #: _____
COUNTY: _____

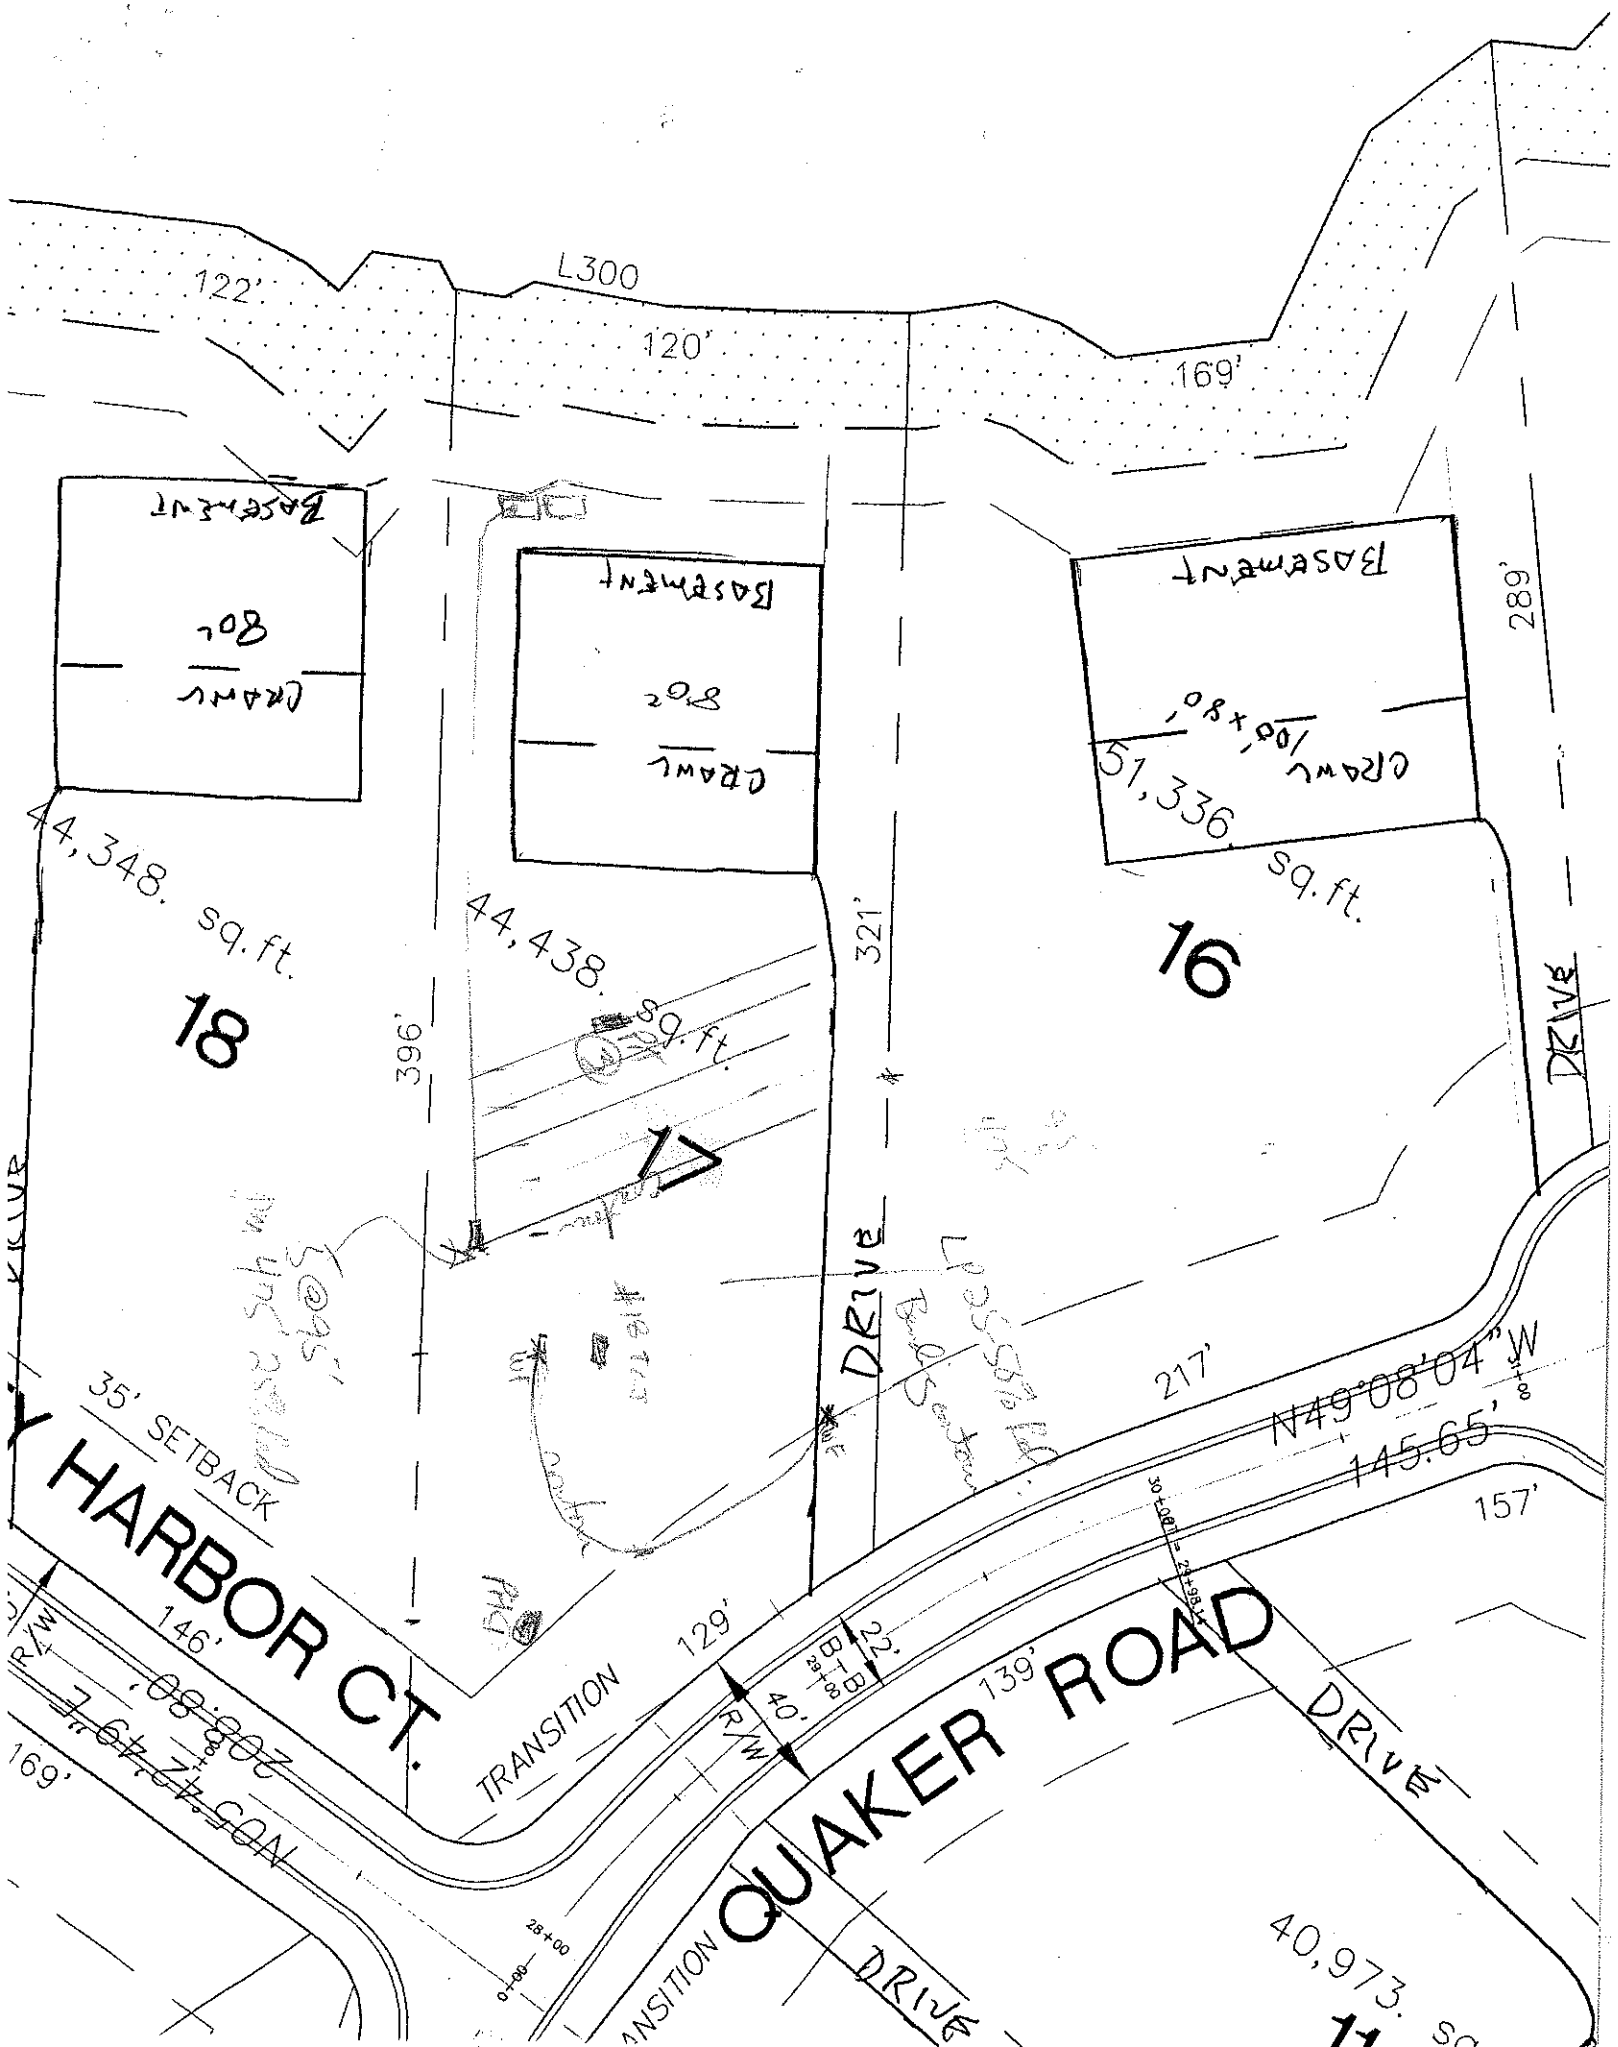
SOIL/SITE EVALUATION
for ON-SITE WASTEWATER SYSTEM

OWNER: CRI APPLICANT: _____
ADDRESS: _____ APPLICATION DATE: _____ DATE EVALUATED: 7-17-98
PROPOSED FACILITY: _____ PROPOSED DESIGN FLOW (.1949): _____ PROPERTY SIZE: _____
LOCATION OF SITE: Lot 19 phase 10 The Pt PROPERTY RECORDED: _____
WATER SUPPLY: ☐ Private ☐ Public ☐ Well ☐ Spring ☐ Other _____
EVALUATION METHOD: ☐ Auger Boring ☐ Pit ☐ Cut
TYPE OF WASTEWATER: ☐ Sewage ☐ Industrial Process ☐ Mixed

PROFILE #	.1940 LANDSCAPE POSITION/ SLOPE %	HORIZON DEPTH (IN.)	SOIL MORPHOLOGY (.1941) .1941 STRUCTURE/ TEXTURE	.1941 CONSISTENCE/ MINERALOGY	OTHER PROFILE FACTORS .1942 SOIL WETNESS/ COLOR	.1943 SOIL DEPTH	.1956 SAPRO CLASS	.1944 RESTR HORIZ	PROFILE CLASS & LTAR
1		0-6	brn sil						PS .25
		6-48	MHRB rock	45p few white mica/brown					
2	#13 TS:	0-12	Q brn sl/fsl fr						PS .3
		12-47	MHRB RC/scl	few-mod prominent 45p					
3		0-6	(dark) brown brn sl/scl						PS .3
		6-36	SPR rock/scl 45p						
		36-48	Bedrock/rock fr 45p						
4									

DESCRIPTION	INITIAL SYSTEM	REPAIR SYSTEM
Available Space (.1945)		
System Type(s)		
Site LTAR		

OTHER FACTORS (.1946): _____
SITE CLASSIFICATION (.1948): _____
EVALUATED BY: _____
OTHER(S) PRESENT: _____


L300
122'
120'
169'
289'
321'
396'
44,348. sq. ft.
18
44,438. sq. ft.
51,336 sq. ft.
16
DRIVE
DRIVE
DRIVE
DRIVE
35' SETBACK
146'
129'
TRANSITION
40' R/W
139'
217'
N49°08'04"W
145.65'
157'
169'
HARBOR CT.
QUAKER ROAD
40,973.