Submitted to H.O. 10/7/93 DRH

SITE DEVELOPMENT PLAN

PREPARED BY:

DELTA LAND SERVICES, INC.

6033 FLORENCE AVENUE, SUITE 100
CHARLOTTE, NORTH CAROLINA 28212
(704) 536-6190


SCALE: 1" = 50'

At blueprint walk customer wanted home moved over to right 5'. Rick told me 7-21-93 that he moved the home over to right 5 more feet than shown here.

When Delta does perm stake they will notice 5' difference.

lynn

mailed this to Chris at Delta 7-23-93

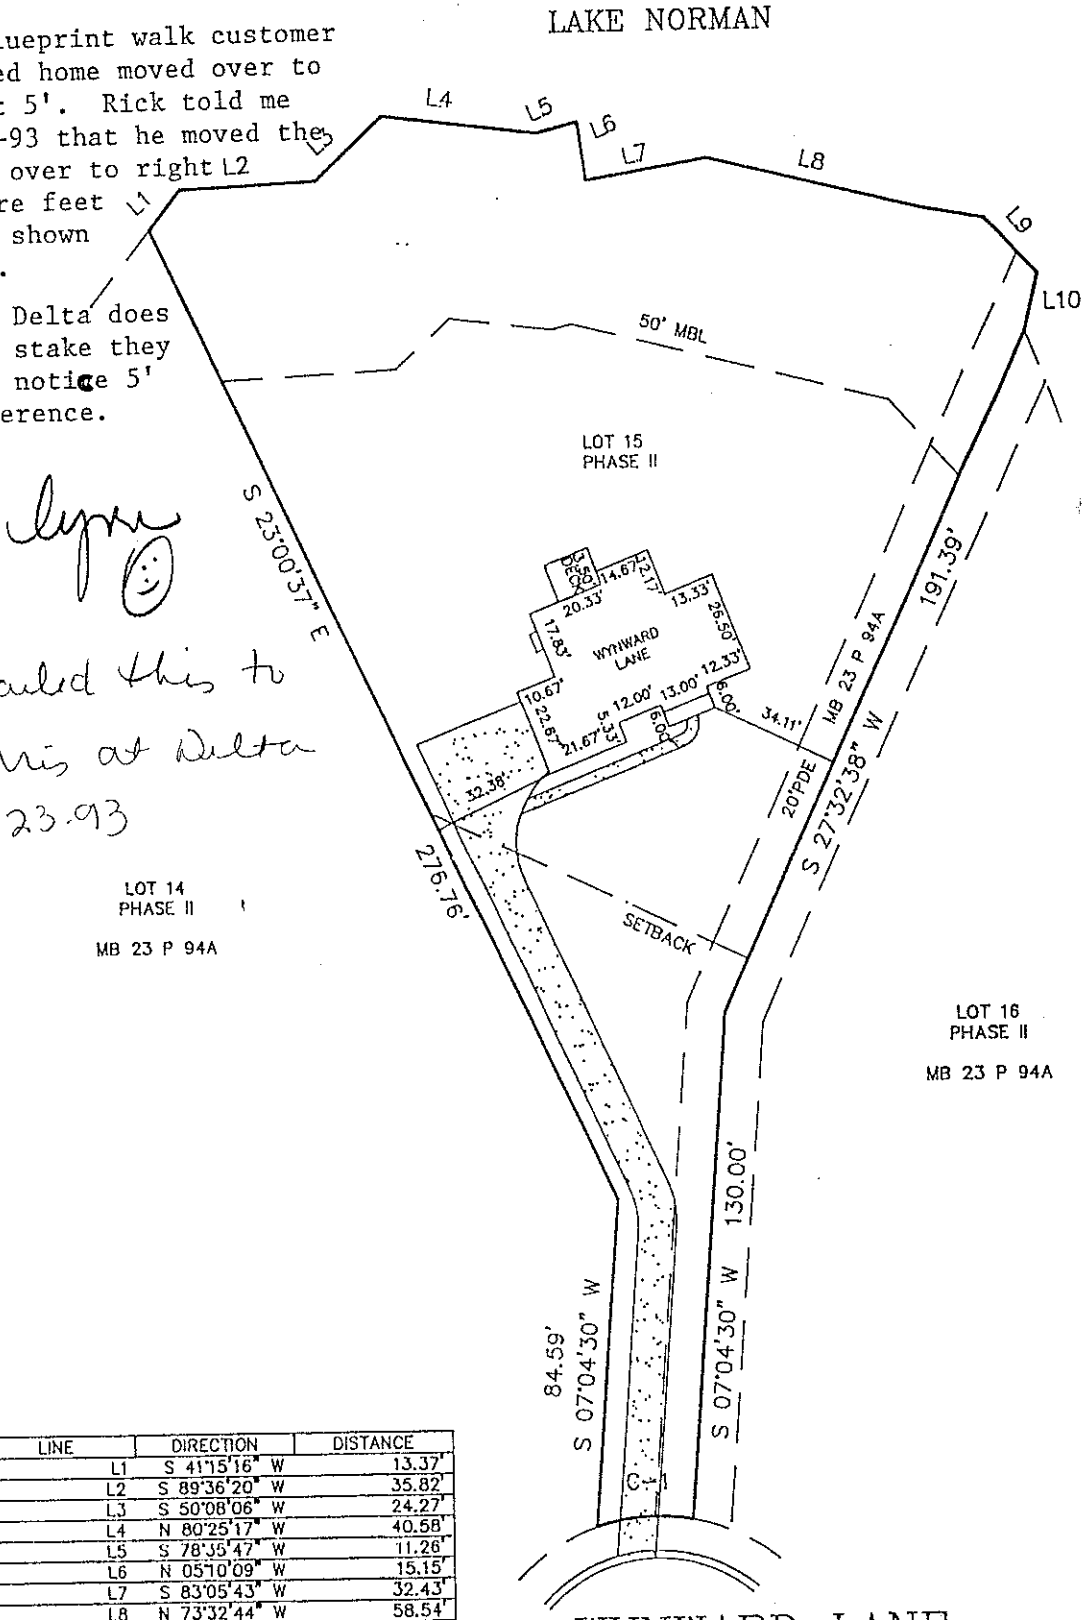

LINE	DIRECTION	DISTANCE
L1	S 41°15'16" W	13.37'
L2	S 89°36'20" W	35.82'
L3	S 50°08'06" W	24.27'
L4	N 80°25'17" W	40.58'
L5	S 78°35'47" W	11.26'
L6	N 05°10'09" W	15.15'
L7	S 83°05'43" W	32.43'
L8	N 73°32'44" W	58.54'