14357

IREDELL COUNTY HEALTH DEPARTMENT

IMPROVEMENT PERMIT AND CERTIFICATE OF COMPLETION / OPERATIONS PERMIT

OWNER OR CONTRACTOR M I Homes DATE 4/13/92 PERMIT NO. 26-23-A-35

PHONE: Business 376-9800 Home

LOCATION Isle of Pines Rd, TR into Pinedale to cul de sac lot on (L) of cul de sac S.R. No.

SUBDIVISION NAME Pinedale LOT NO. 35 SECTION OR BLOCK NO. 1

House ☑ Mobile Home ☐ Business ☐ Other

No. Bedrooms 4 No. Bathrooms 2.5

Garbage Disposal Unit Yes ☑ No ☐

Auto. Dishwasher Yes ☑ No ☐

Auto. Wash. Machine Yes ☑ No ☐

Lot Area 20,000 FT²

Soil Characteristics P - c / ss - sF


Application Rate .35

Topography 2-3

Depth to Water Table > 48"

Rock or other impervious formations None observed.

Basement with Plumbing ____ Basement without Plumbing ✓ No Basement ✓ Crawl Space

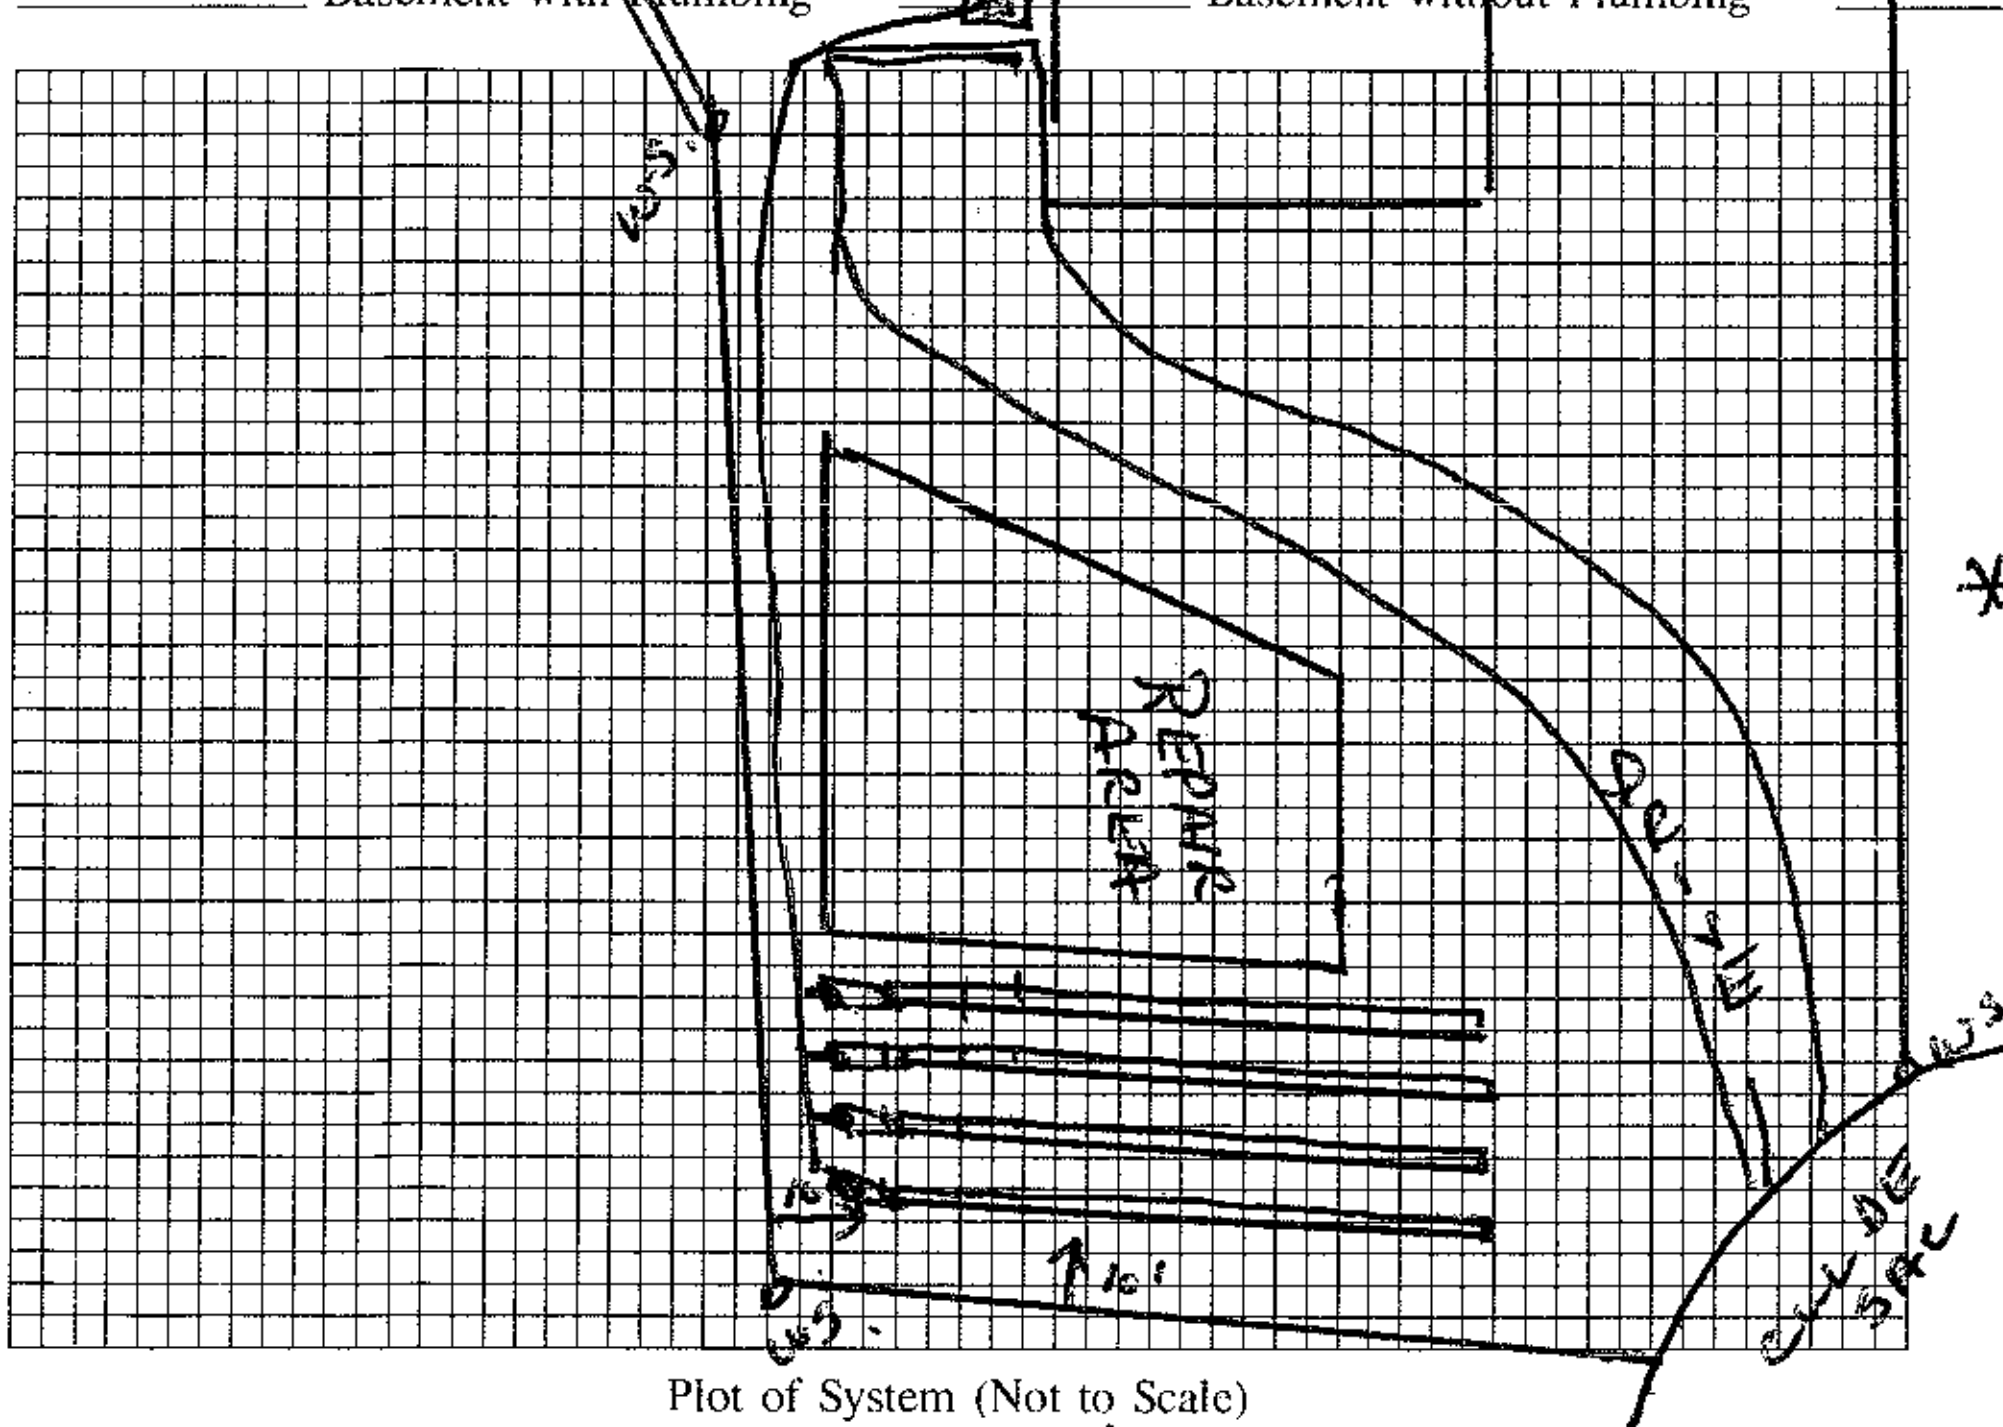

Plot of System (Not to Scale)

Size of Tank 1250 / 1250 Gals.

Nitrification Field:

No. of Lines 4 @ 60' x 2'

Sq. Ft. 1200 Linear Ft. 240*

Depth of Stone in Lines

Water Supply: Individual ☐ Public ☑ Comm System

*16" Prefabricated Permeable Panels

Installed by

I understand and agree to install a septic tank system as specified on this Improvement Permit.

Signed: X [signature]

(IMPROVEMENT PERMIT IS VALID FOR 60 MONTHS FROM DATE OF ISSUE.)

IMPROVEMENT PERMIT BY Wesley Sparks RS.

COMMENTS 1 1/2" PVC Pressure Supply Manifold to gate valves at beginning of each lateral, 1 1/4 PVC with 3/16" hole on 5' centers - turn holes up. Run trenches on slope contour in direction shown. Drainlines 10' inside p/l's.

System installed as specified on this permit 8/19/92 by Orbison DPH (waiting on maintenance agreement)

CERTIFICATE OF COMPLETION BY DATE

EXISTING SYSTEM CHECKED BY DATE

CONSTRUCTION MUST COMPLY WITH ALL OTHER APPLICABLE STATE AND LOCAL REGULATIONS

Permit is VOID if any unauthorized changes are made in installation of system, and/or if any unapproved changes are made to the site, and/or if any false information is supplied toward securing Improvement Permit.

Health Dept. Copy: White Inspection Dept. Copy: Yellow Sanitarian's Copy: Pink Owner's Copy: Gold