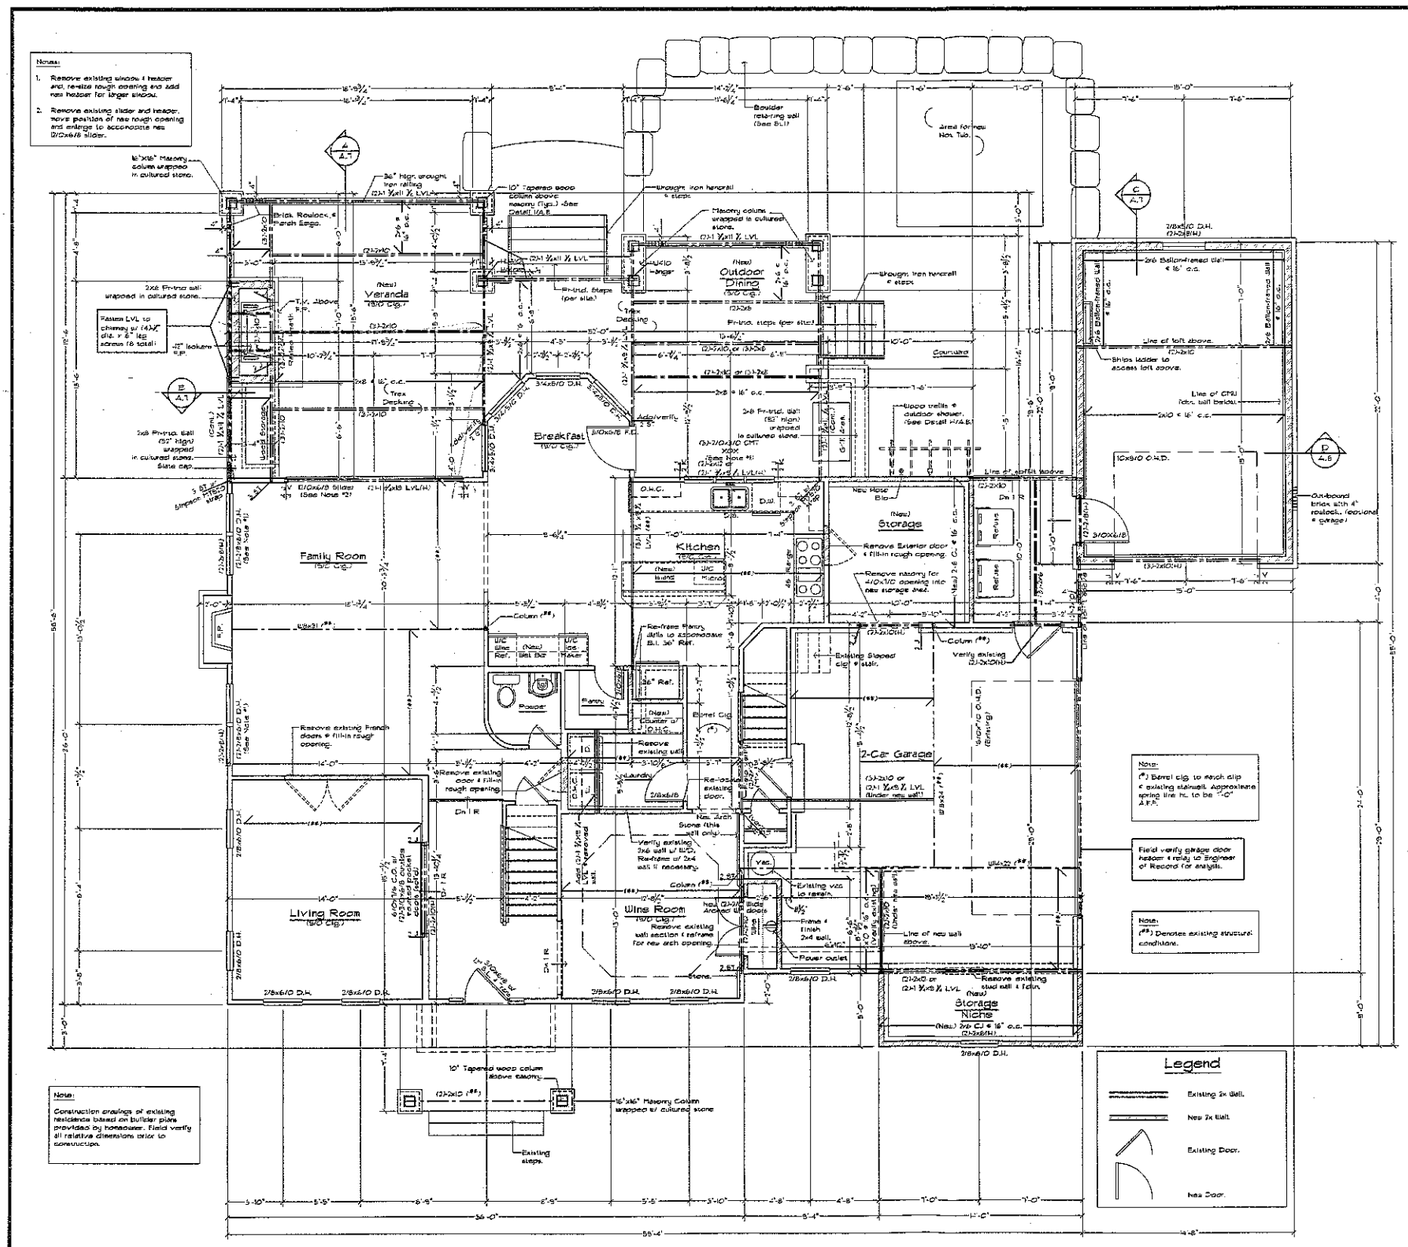


1
Scale: 1/4" = 1'-0"

Main Level Plan (Existing w/ Remodel & Addition)

David O'Bryan - Design
www.davidobryan.com

140 Lavender Bloom Loop
Mooresville, NC 28115

(704) 796-5747

Renovation & Addition:

156 Waterford Drive
Davidson Township
Iredell County, NC

Main Level Plan

Revision Date:
1.
2.
3.
4.
5.

9/26/11

1108015

Scale: 1/4" = 1'-0"


A.2

NO Door.

Acknowledgement Of Plans Submittal ONLY

Date 3/20/12

Date

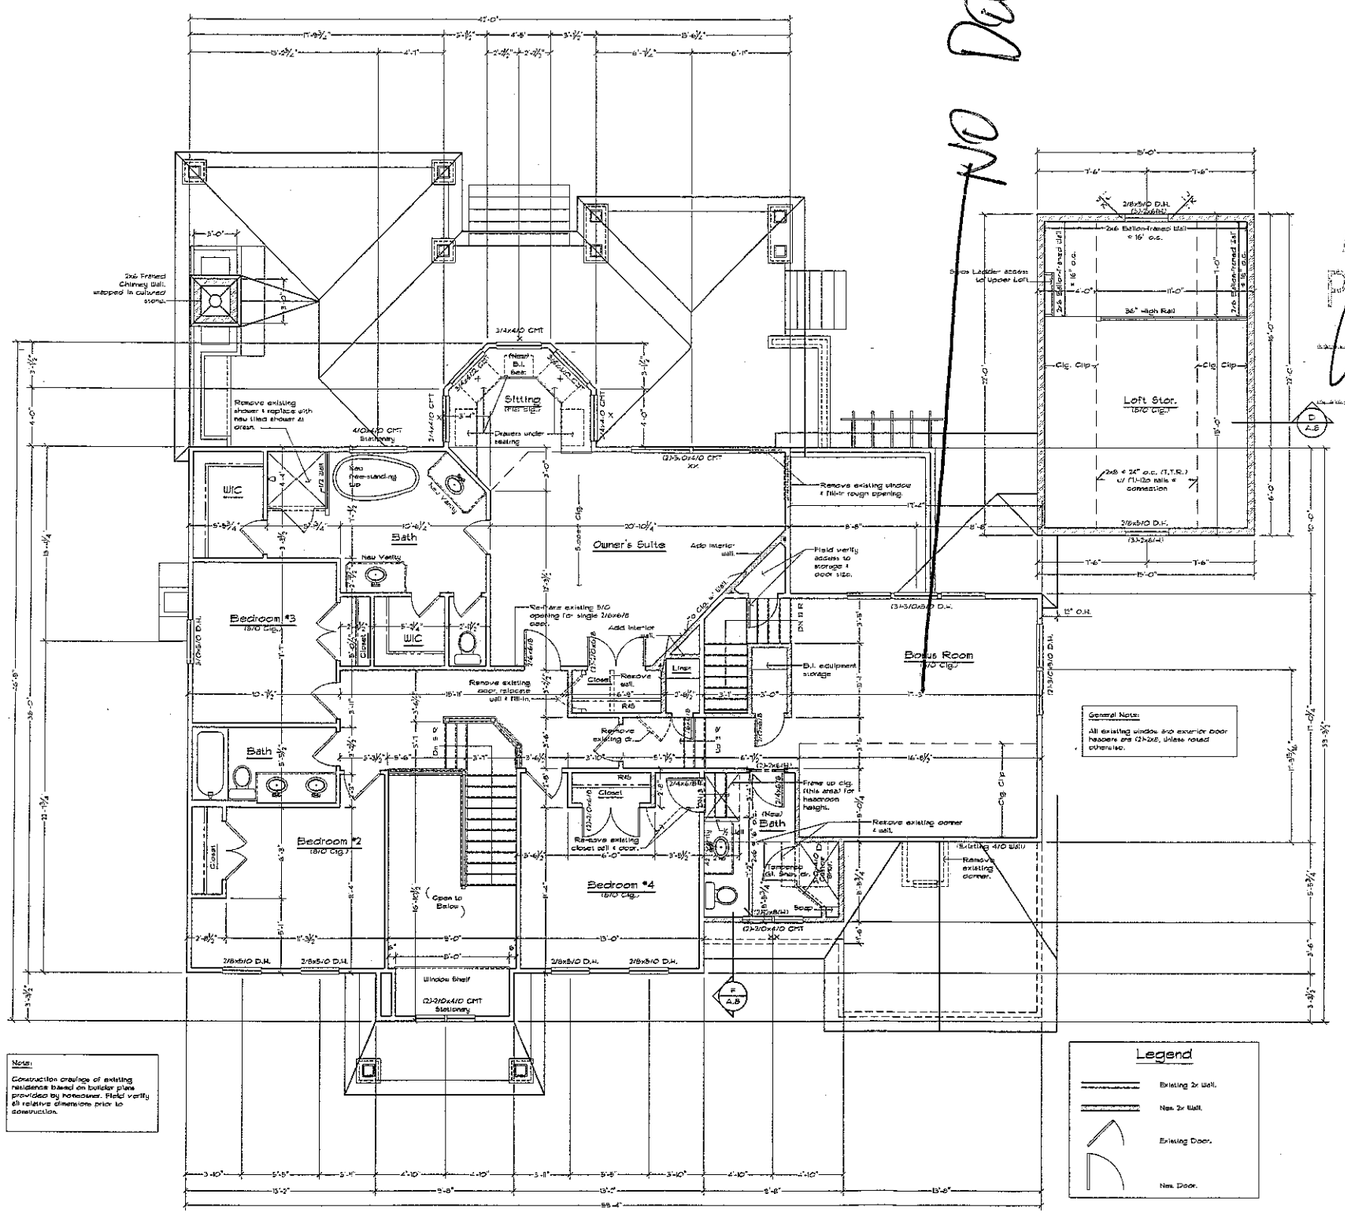

1
Scale: 1/4" = 1'-0"

Upper Level Plan (Existing w/ Remodel & Addition)

David O'Bryan Design
www.davidobryan.com
140 Lavender Bloom Loop
Mooresville, NC 28115
(704) 796-5747

Renovation & Addition:

156 Waterford Drive
Davidson Township
Iredell County, NC

Upper Level Plan

Revision Date:
1.
2.
3.
4.
5.

9/26/11

1108015

Scale: 1/4" = 1'-0"

A.3