IREDELL COUNTY HEALTH DEPARTMENT *ENVIRONMENTAL HEALTH DIVISION*:

SITE PLAN WORKSHEET

SEE THE "SAMPLE SITE PLAN" BELOW. ***INCOMPLETE SITE PLANS WILL BE RETURNED TO YOU FOR COMPLETION AND MAY RESULT IN A DELAY IN THE ISSUANCE OF YOUR SEPTIC SYSTEM PERMIT!!!***

Place an (X) beside each item as you complete the site plan:

____ Property Line measurements are clearly identified... **____ All proposed structures are indicated...**

SHOW: proposed house or business footprint, wells, water lines, patios, pools and decks, and any other item that will occupy space on the site


____ Front and side setbacks from property line... **____ Preferred driveway location and configuration, preferred well location...**

____ Area you prefer your septic system to be placed... **____ North arrow, or other sufficient indicator of direction...**

Circle N/A on the following if appropriate:

____ Location of septic systems and wells within 100' of your property. N/A

____ Location of easements and rights of ways on your property... N/A **____ Location of any designated wetlands on the property... N/A**

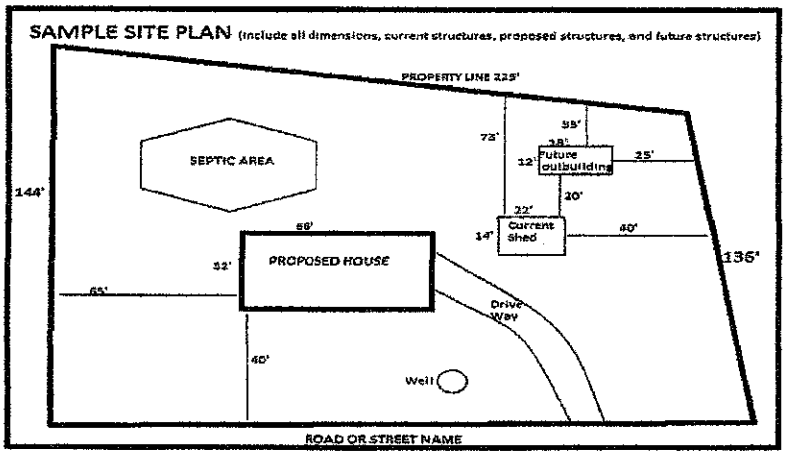

USE THIS SPACE TO DRAW YOUR SITE PLAN

SEE ATTACHED

Signature: _____

REQUIRED **property owner or owner's legal representative signature.**


8-31-15

DATE

REED SAPP - 104 WATERHOUSE SEPTIC SITE PLAN

PROJECT 15-123 SEPT. 7, 2015

1"=40'

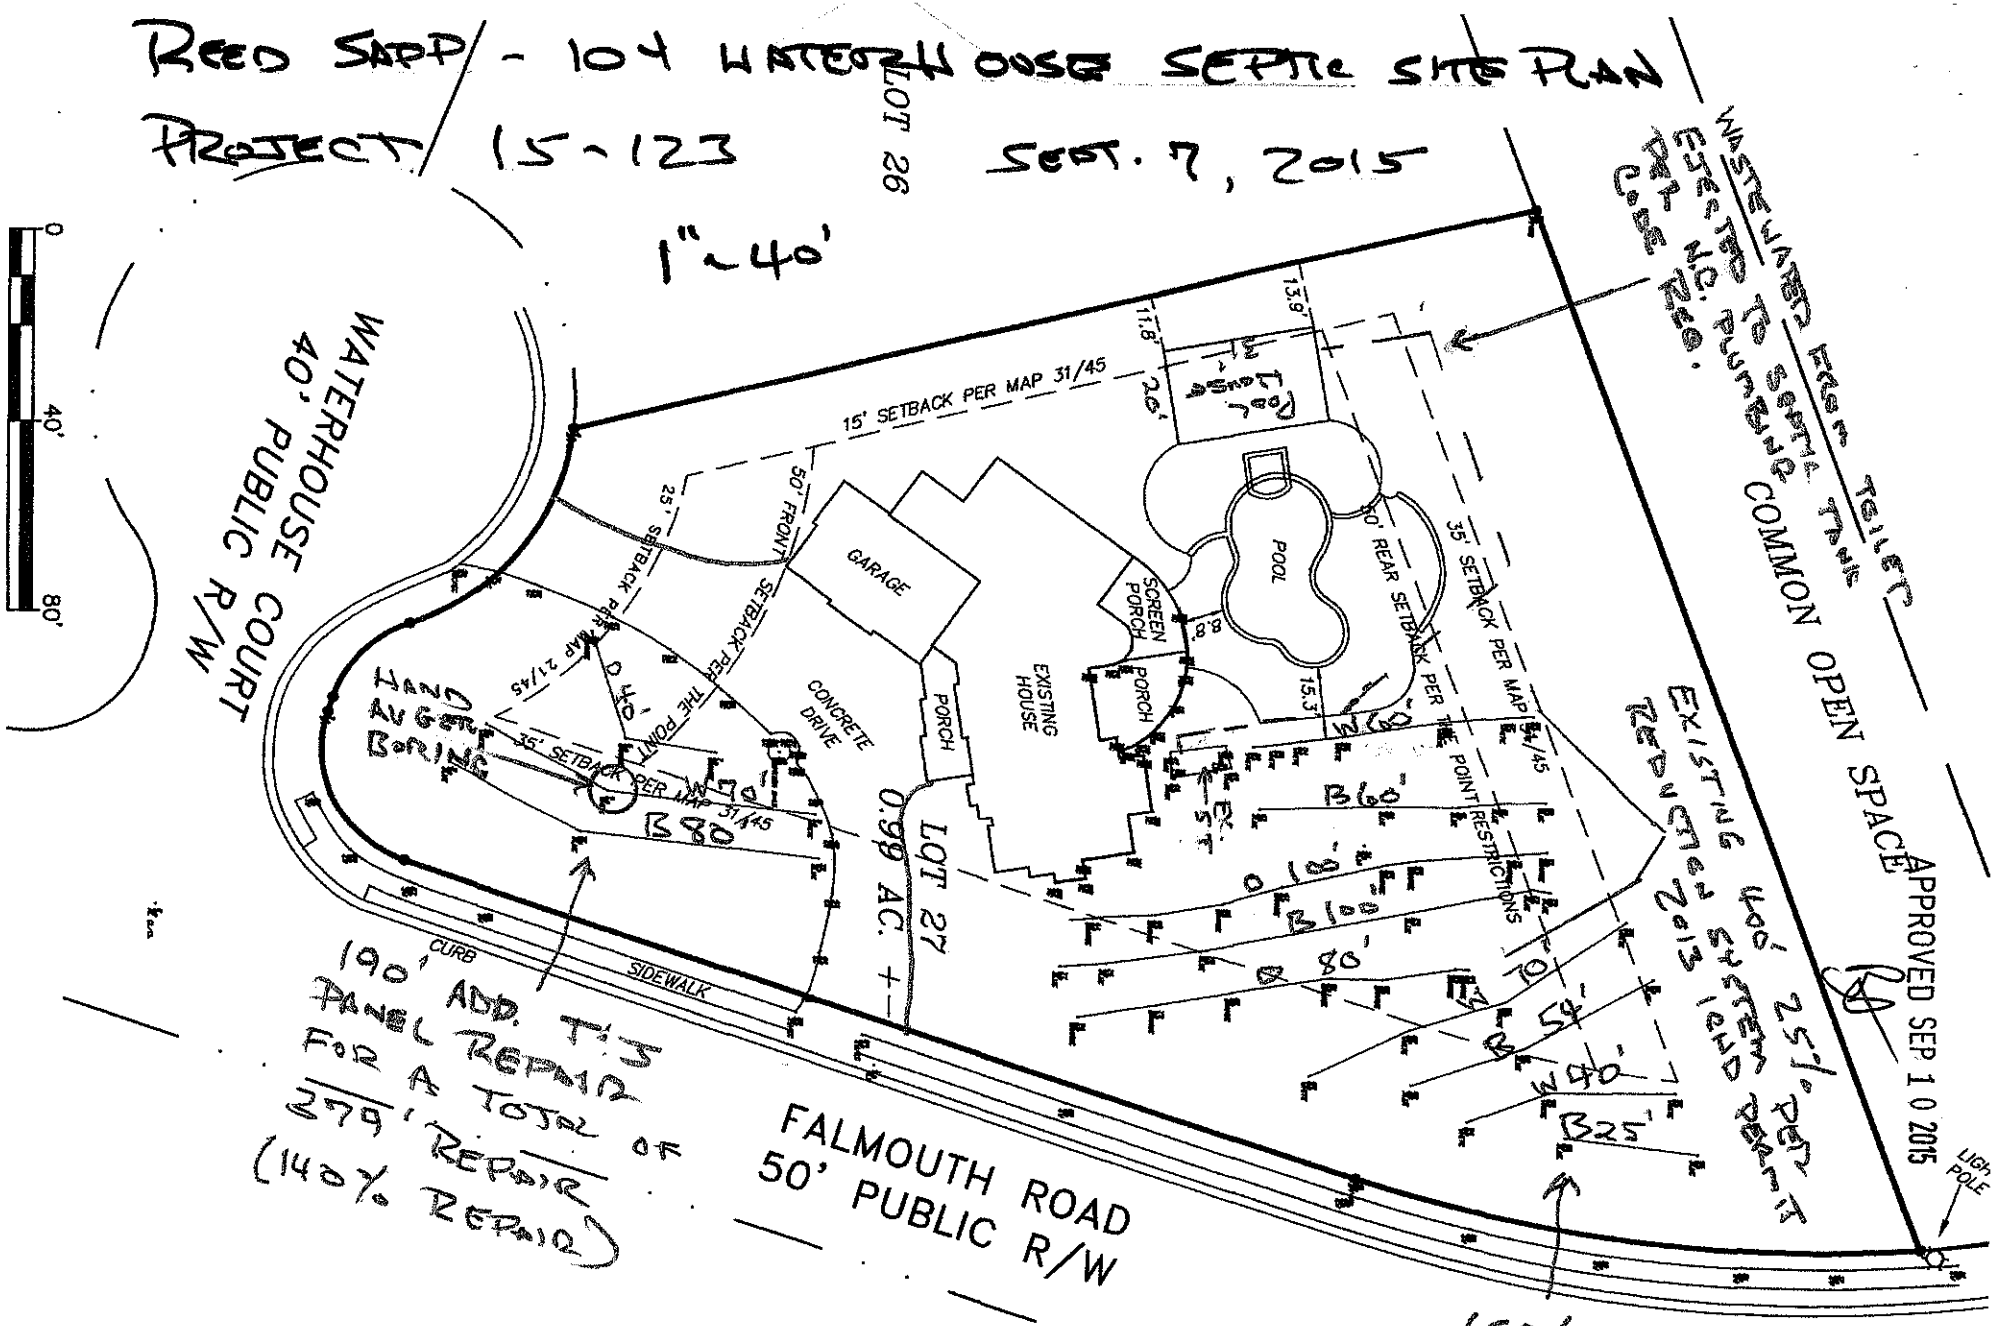

* SITE PLAN MUST ACCOMPANY PENNIKER SOIL CONSULTING WRITTEN REPORT DATED 9-7-15