DIVISION OF ENVIRONMENTAL HEALTH
ON-SITE WASTEWATER SECTION

PROPERTY ID #: _____
COUNTY: _____

SOIL/SITE EVALUATION
for ON-SITE WASTEWATER SYSTEM

OWNER: CRT APPLICANT: _____
ADDRESS: _____ APPLICATION DATE: _____ DATE EVALUATED: 3-20-98
PROPOSED FACILITY: _____ PROPOSED DESIGN FLOW (.1949): _____ PROPERTY SIZE: _____
LOCATION OF SITE: Lot 93 The Knoll PROPERTY RECORDED: _____
WATER SUPPLY: ☐ Private ☐ Public ☐ Well ☐ Spring ☐ Other _____
EVALUATION METHOD: ☐ Auger Boring ☐ Pit ☐ Cut
TYPE OF WASTEWATER: ☐ Sewage ☐ Industrial Process ☐ Mixed

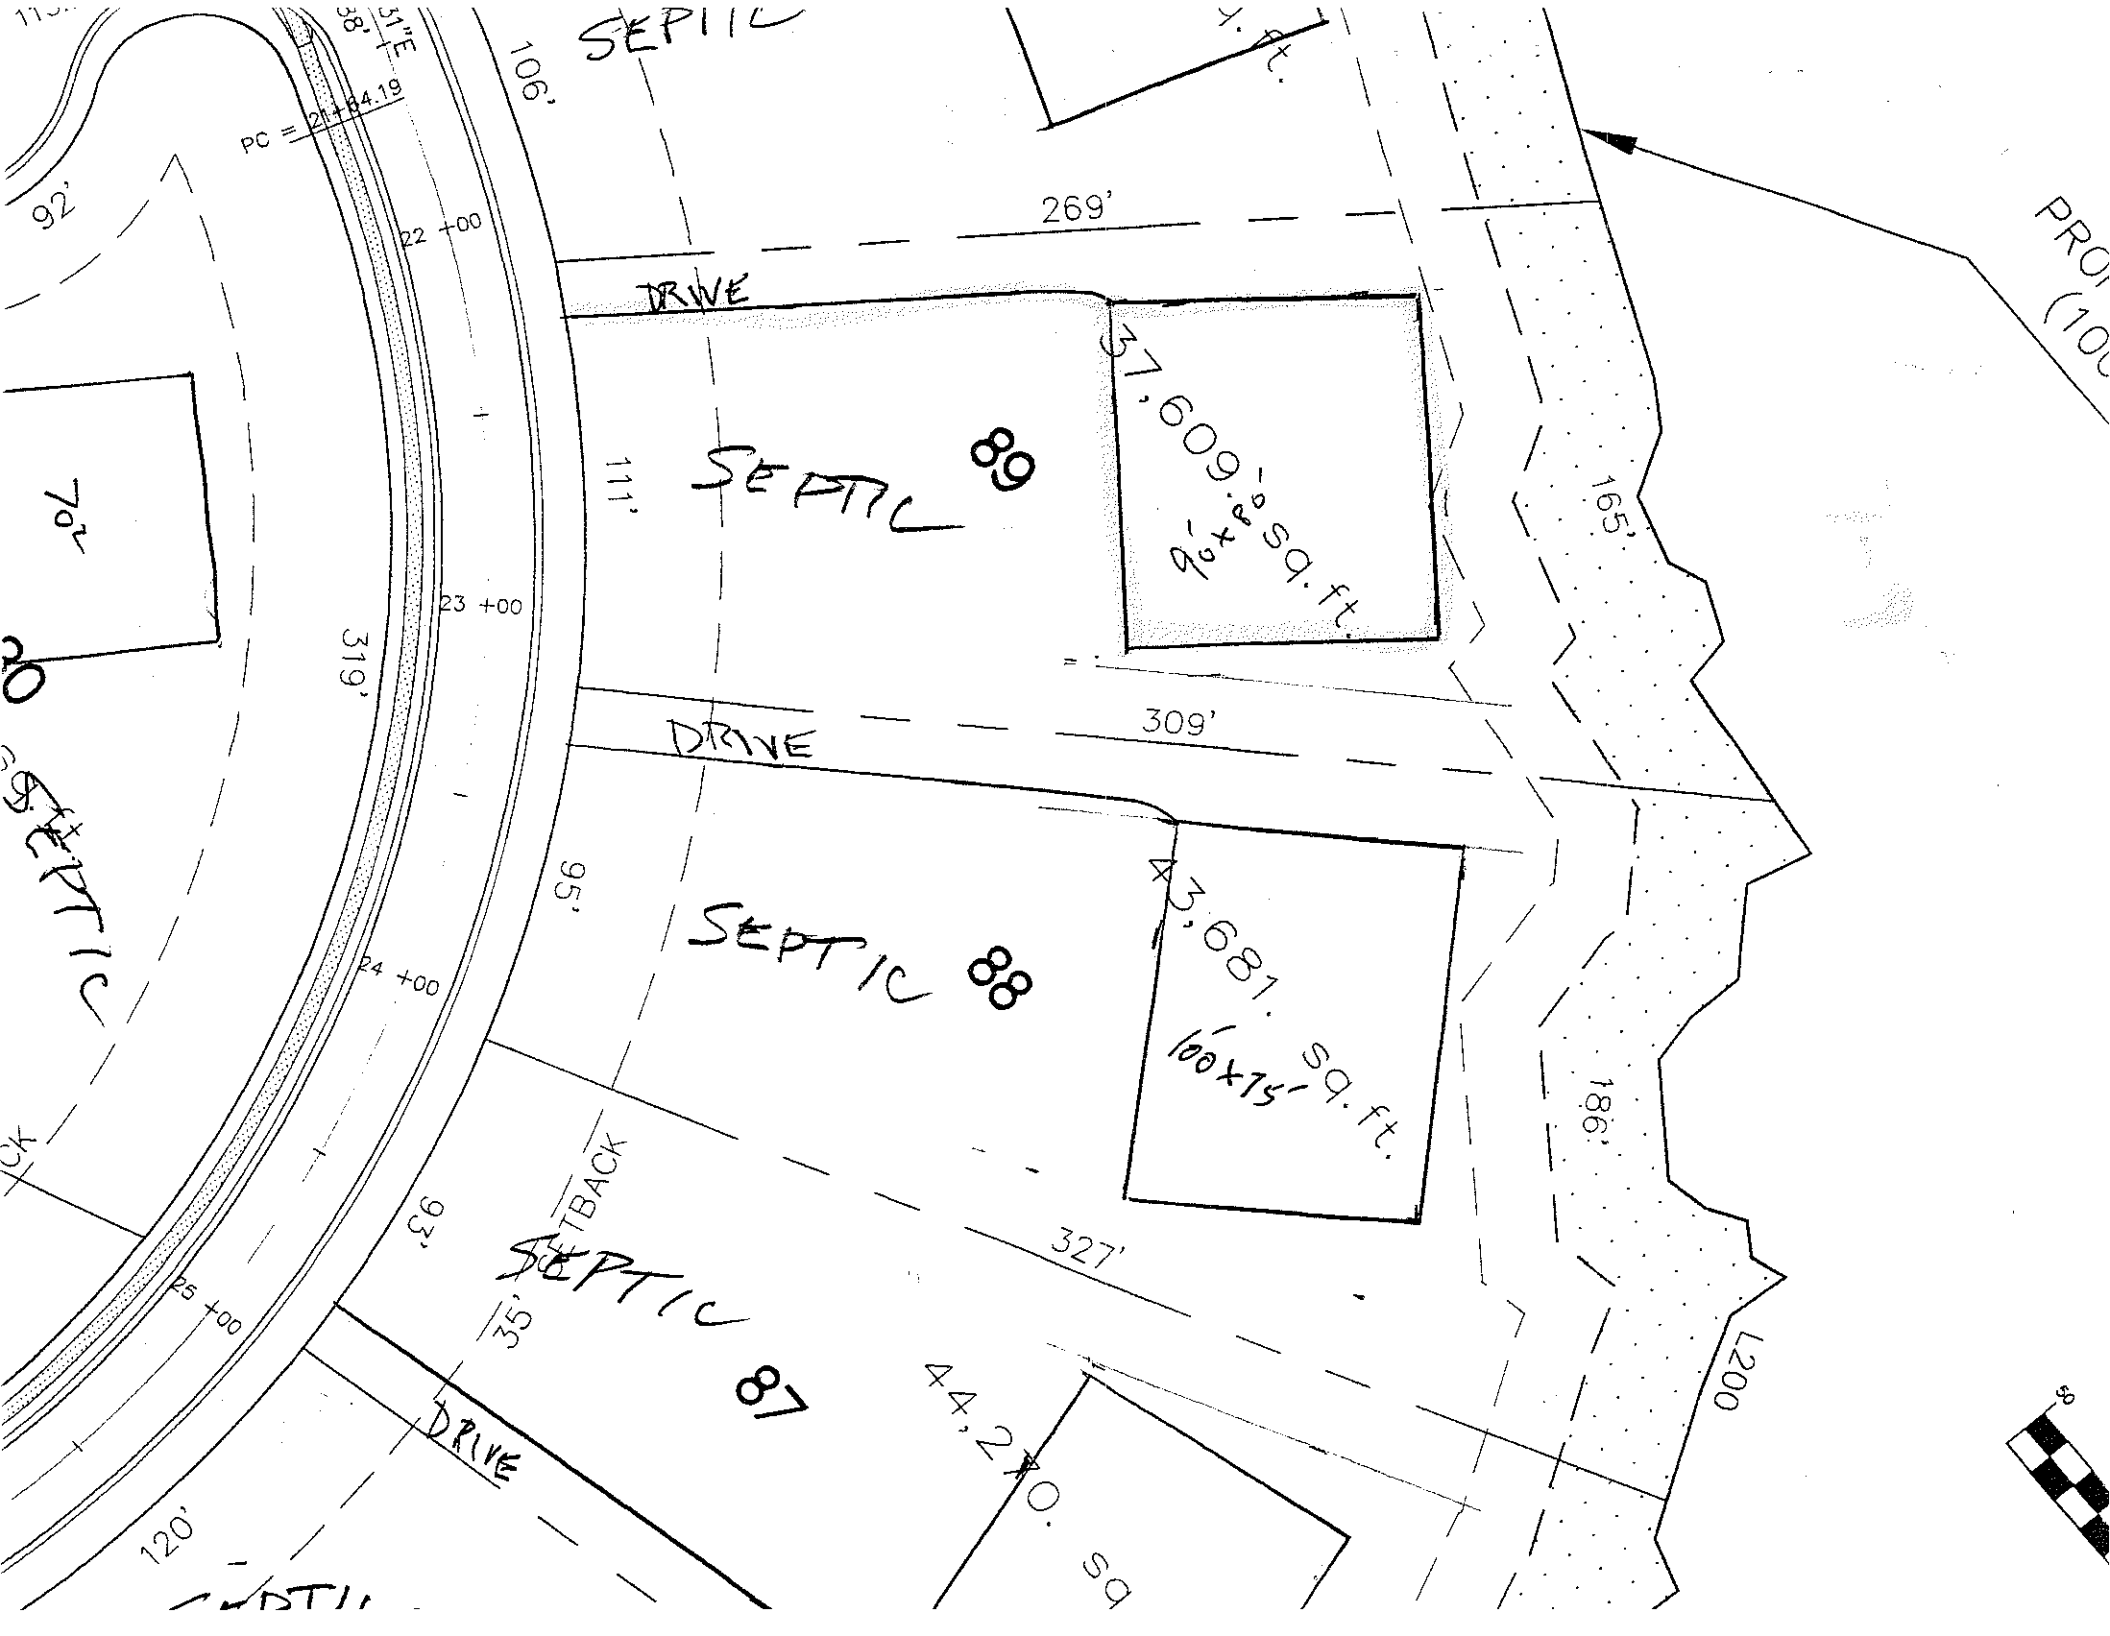
Now Lot 89

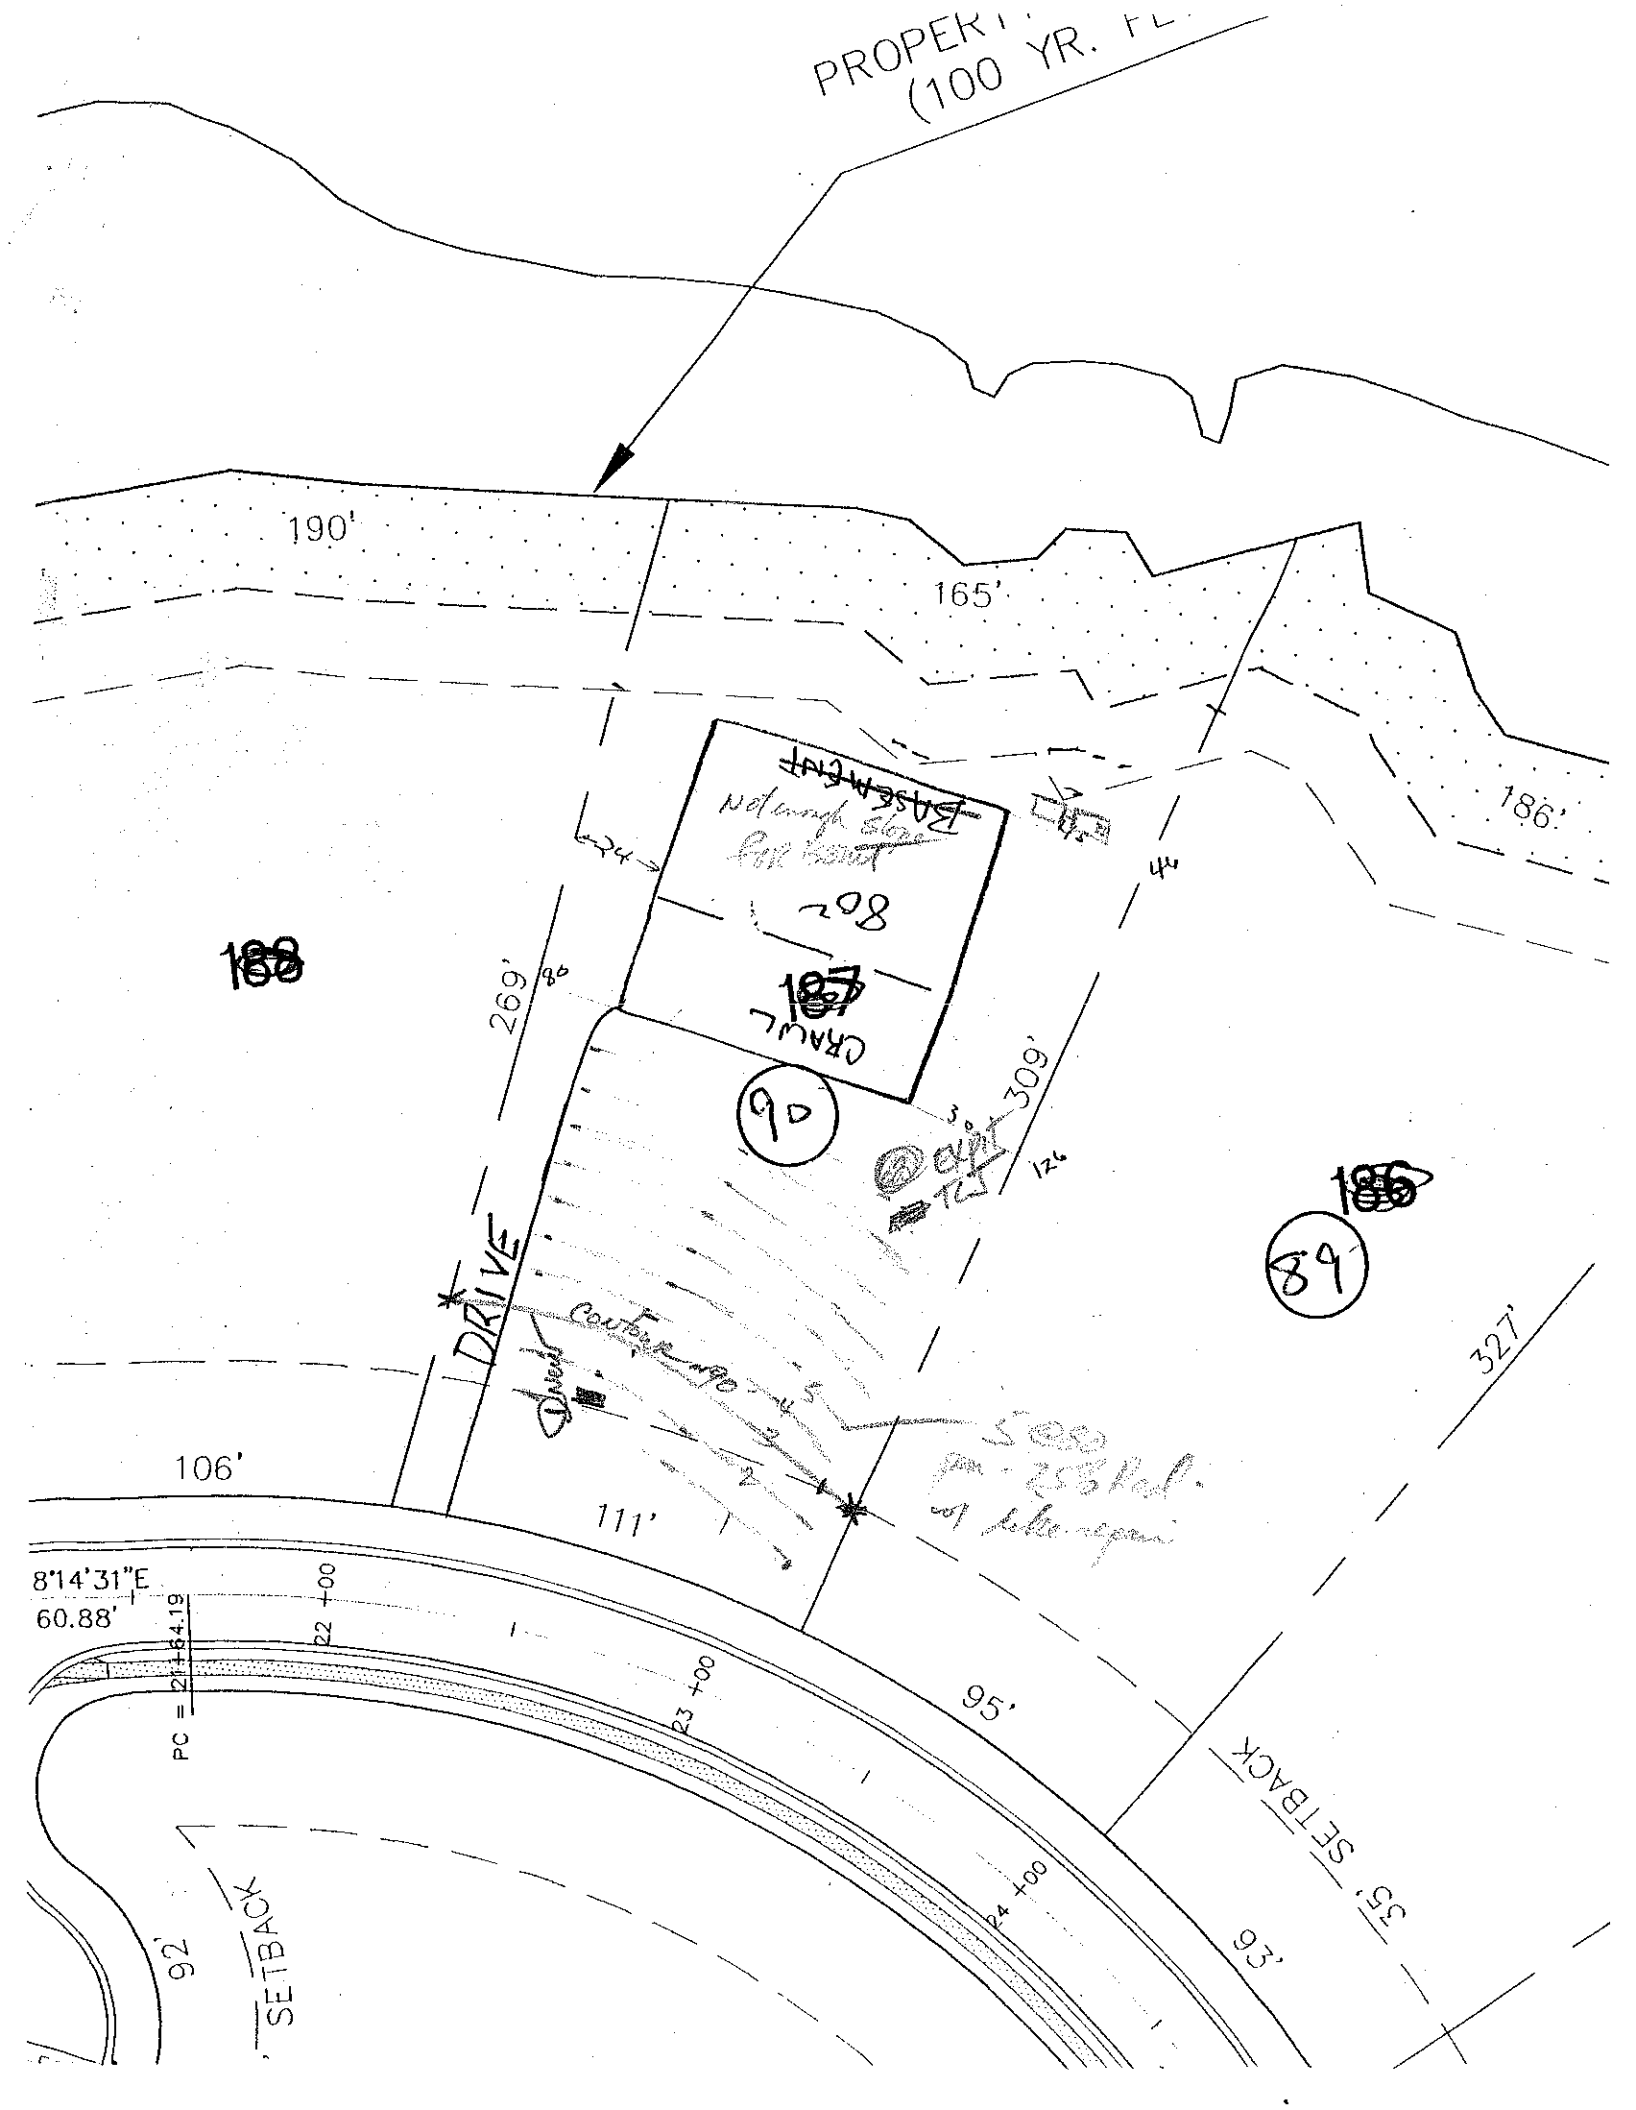
PROFILE #	1940 LANDSCAPE POSITION/ SLOPE %	HORIZON DEPTH (IN.)	SOIL MORPHOLOGY (1941) 1941 STRUCTURE/ TEXTURE	1941 CONSISTENCE/ MINERALOGY	OTHER PROFILE FACTORS 1942 SOIL WETNESS/ COLOR	1943 SOIL DEPTH	1956 SAPRO CLASS	1944 RESTR HORIZ	PROFILE CLASS & LTAR
1		0-24	vm sah R e	lfsp sscp fsvpmg cnf fg					PS .25-.5
		24-48	wk Lsah R&C	fi ssgr sbdy					
			water seeping in pit from loy sat'd zone						
			Rain earlier that AM (5:30-6 AM)						
2		0-9	scl	fi					PS .5
		9-48	wk sah gr e	vfi sscp sbdy					
3									
4									

DESCRIPTION	INITIAL SYSTEM	REPAIR SYSTEM
Available Space (.1945)		
System Type(s)		
Site LTAR		

OTHER FACTORS (.1946): _____
SITE CLASSIFICATION (.1948): _____

EVALUATED BY: _____
OTHER(S) PRESENT: _____


SEPTIC
106'
PC = 21+84.19
92'
22 +00
269'
DRIVE
37,609 sq. ft.
90'x80'
SEPTIC 89
111'
165'
23 +00
319'
309'
DRIVE
43,681 sq. ft.
100'x75'
SEPTIC 88
95'
186'
24 +00
SETBACK
93'
SEPTIC 87
327'
1200
25 +00
DRIVE
120'
44,210 sq


PROPERTY
(100 YR. FL
190'
165'
186'
269'
309'
327'
106'
111'
95'
93'
92'
35' SETBACK
SETBACK
DRIVE
90
89
8°14'31"E
60.88'
PC = 21+64.19
22+00
23+00
24+00