DIVISION OF ENVIRONMENTAL HEALTH
ON-SITE WASTEWATER SECTION

PROPERTY ID #: _____
COUNTY: _____

SOIL/SITE EVALUATION
for ON-SITE WASTEWATER SYSTEM

OWNER: CRJ APPLICANT: _____
ADDRESS: _____ APPLICATION DATE: _____ DATE EVALUATED: 3-20-98
PROPOSED FACILITY: _____ PROPOSED DESIGN FLOW (.1949): _____ PROPERTY SIZE: _____
LOCATION OF SITE: Lot 94 The Pointe PROPERTY RECORDED: _____
WATER SUPPLY: ☐ Private ☐ Public ☐ Well ☐ Spring ☐ Other _____
EVALUATION METHOD: ☐ Auger Boring ☐ Pit ☐ Cut
TYPE OF WASTEWATER: ☐ Sewage ☐ Industrial Process ☐ Mixed

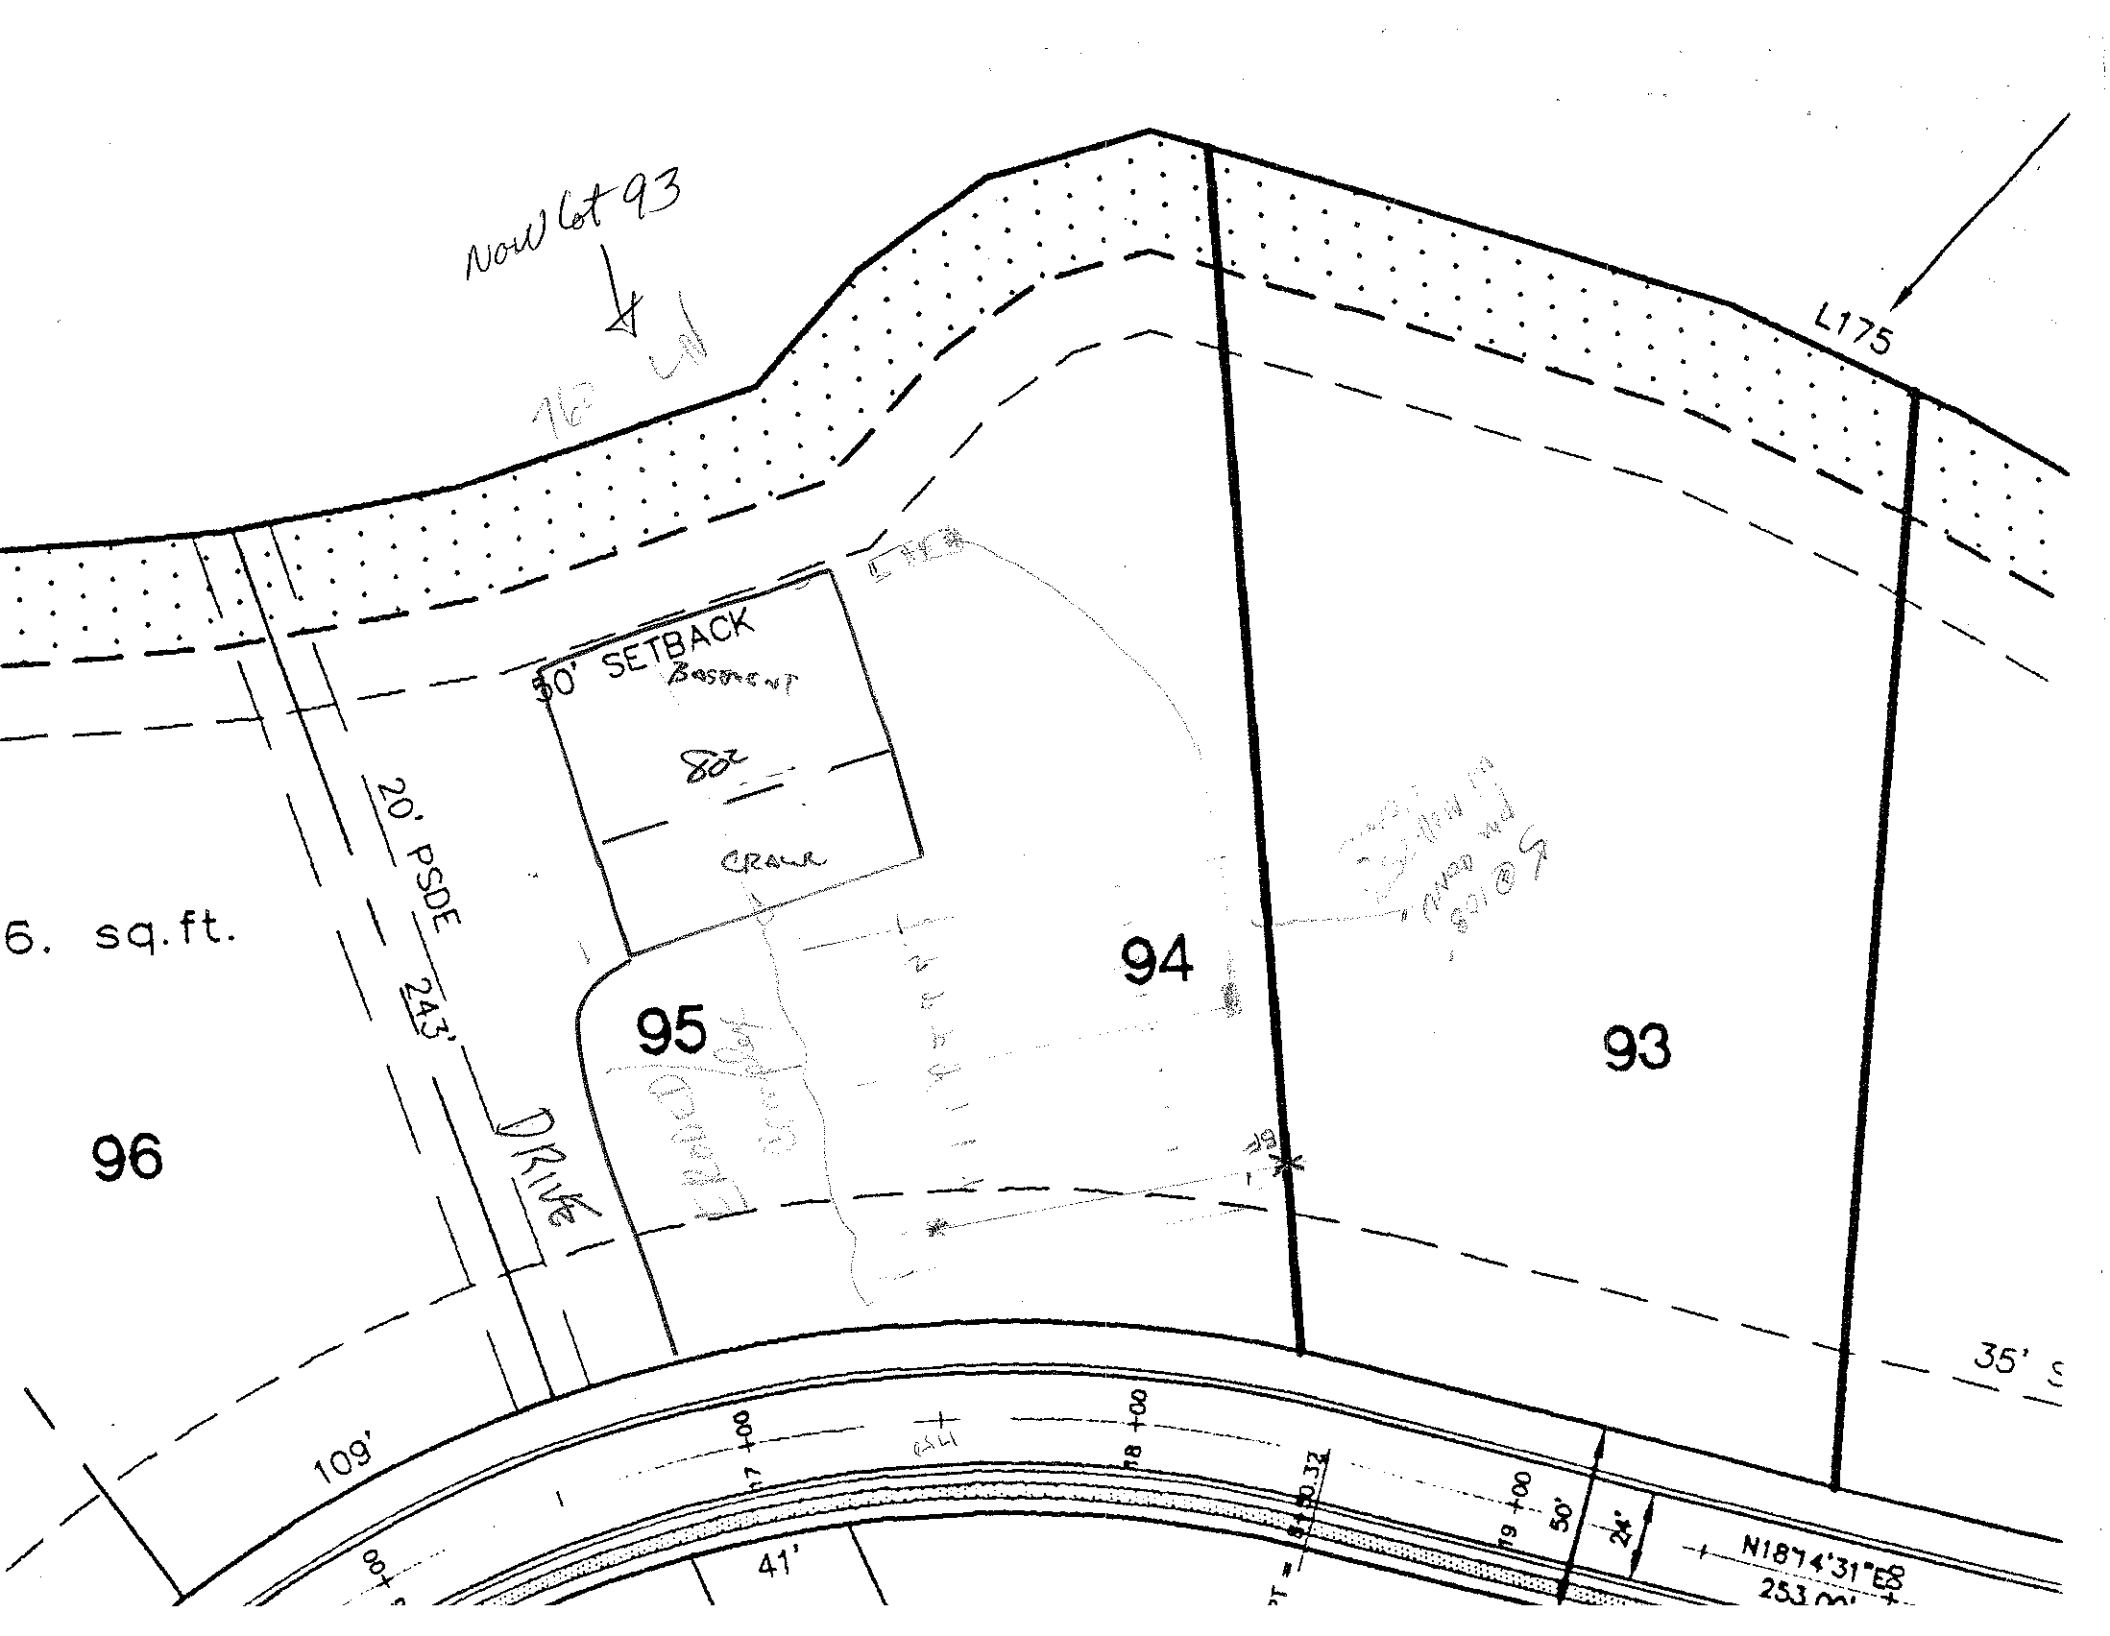
Now Lot 93

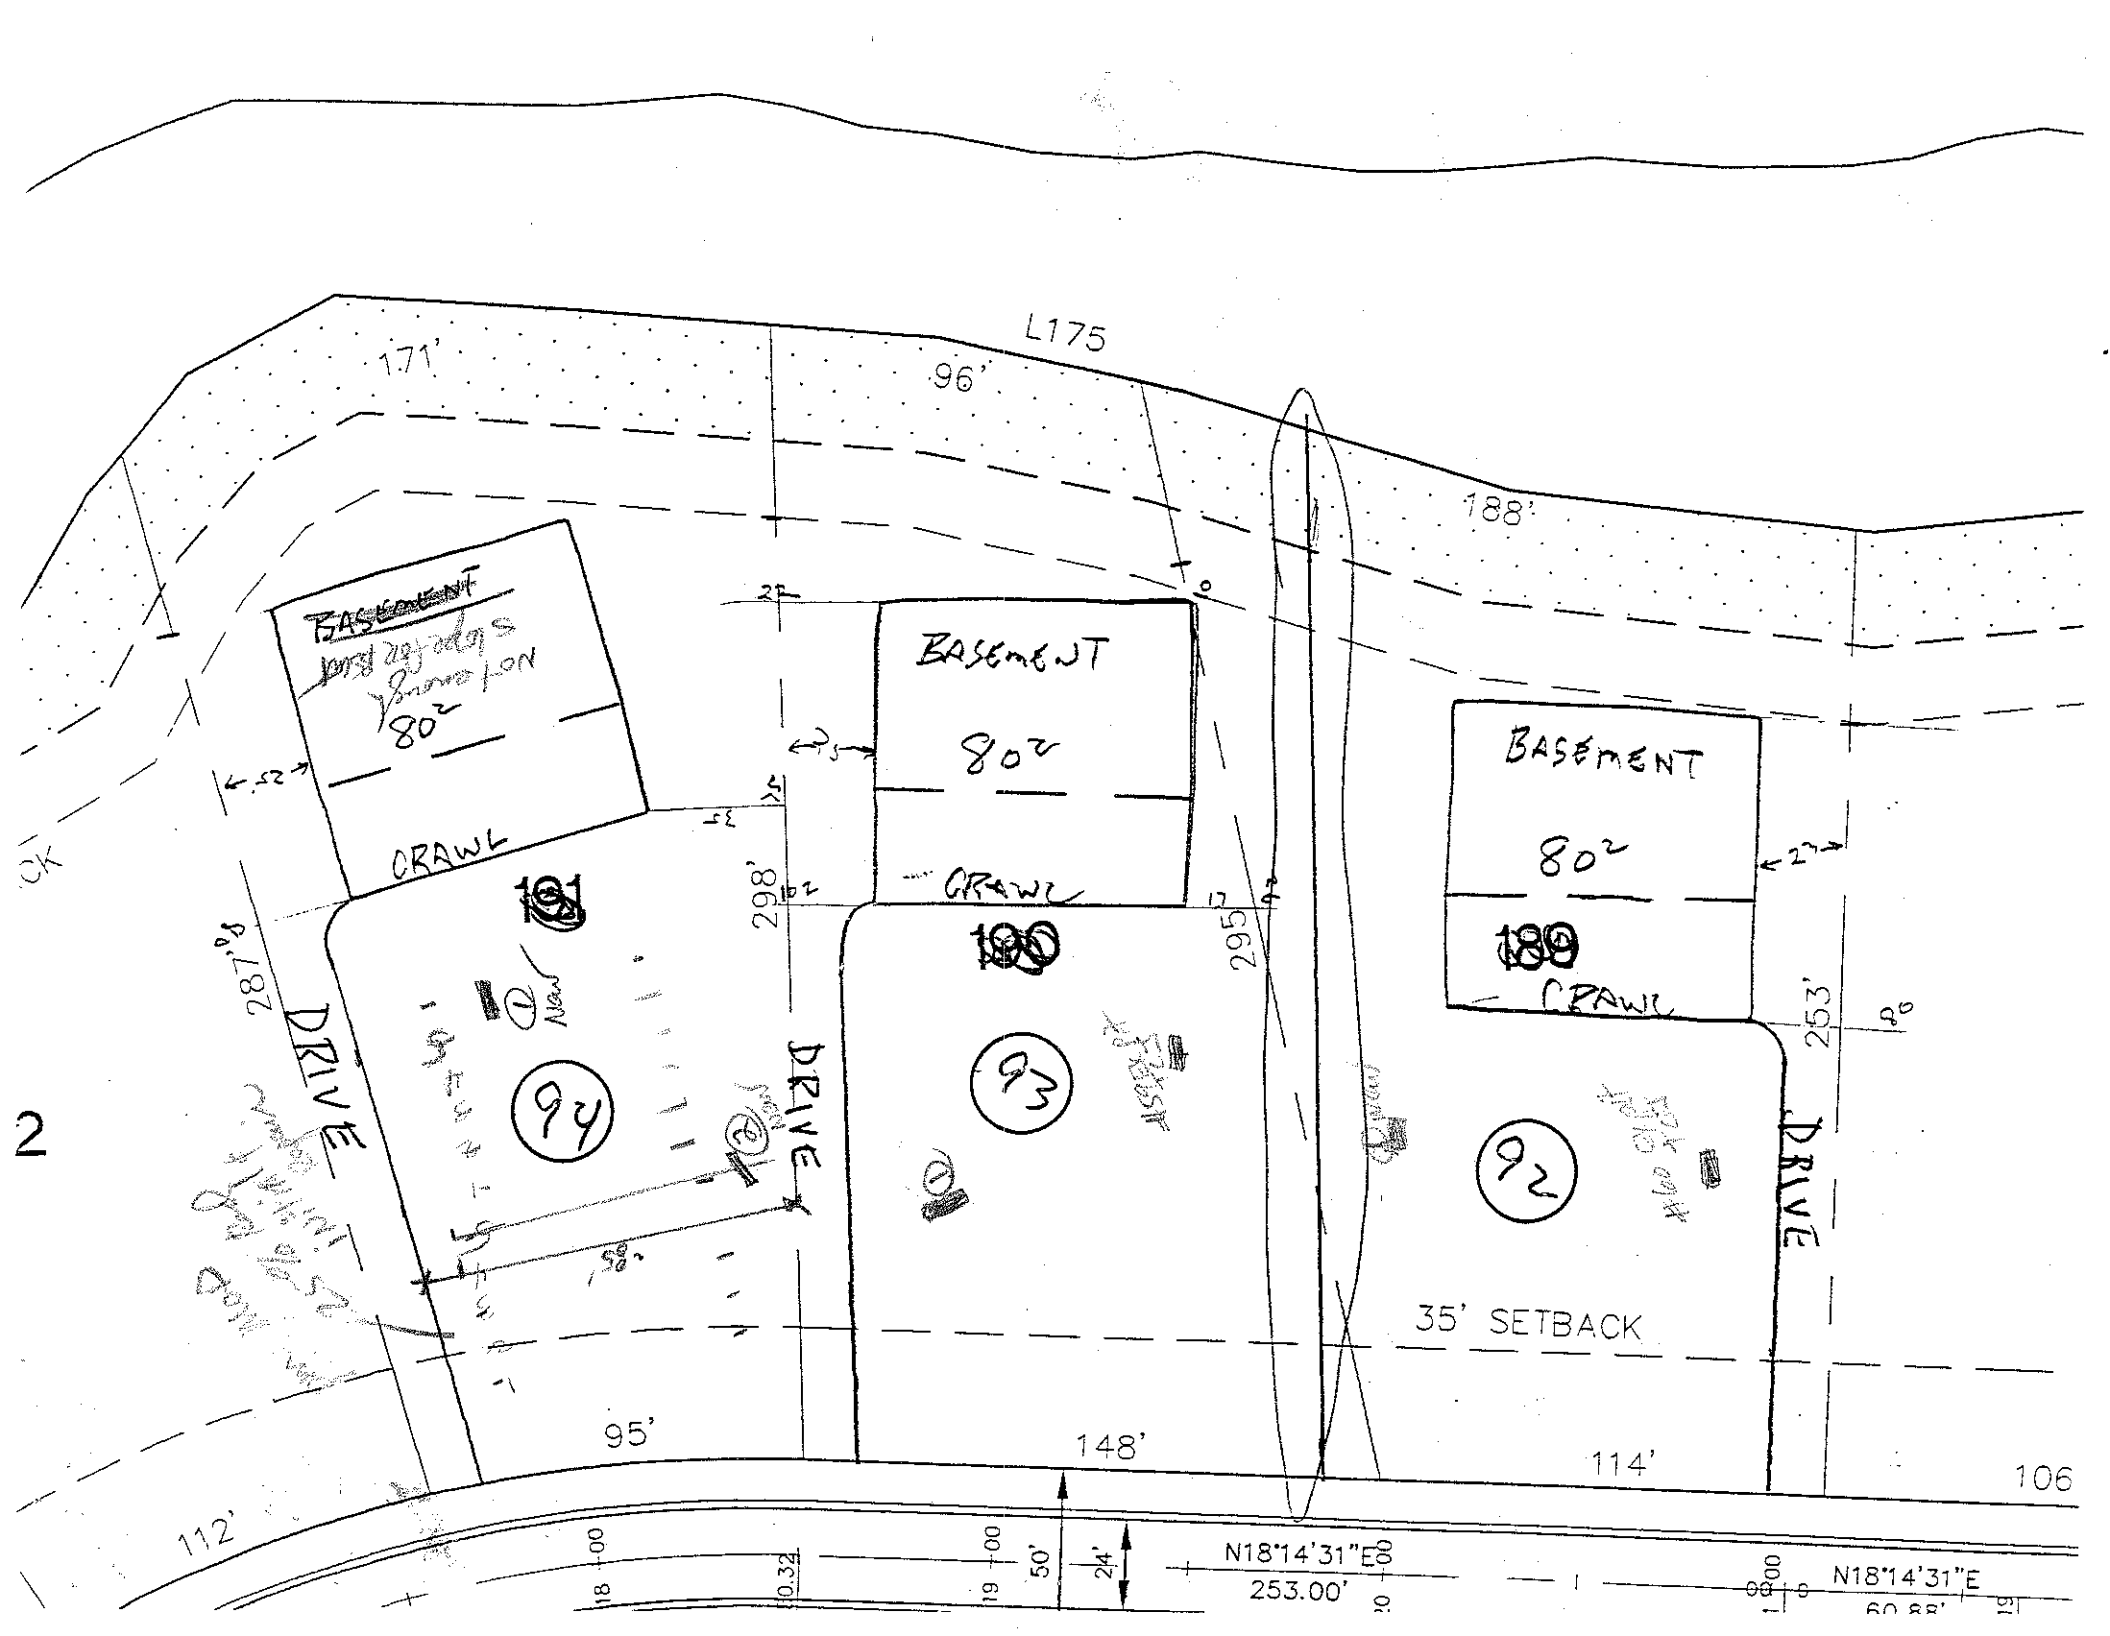
PROFILE #	1940 LANDSCAPE POSITION/ SLOPE %	HORIZON DEPTH (IN.)	SOIL MORPHOLOGY (1941) 1941 STRUCTURE/ TEXTURE	1941 CONSISTENCE/ MINERALOGY	OTHER PROFILE FACTORS 1942 SOIL WETNESS/ COLOR	1943 SOIL DEPTH	1956 SAPRO CLASS	1944 RESTR HORIZ	PROFILE CLASS & LTAR
1		0-7	gr loamy sand	fr sss					
		7-29	sbk loamy sand	fr sss					
		29-49	massive sl cl	fr sss/pl/so					
			fine sandy						
2	L 2-4%	0-11	sg sdl	fr sss/so					
		11-45	massive loamy sand	fr sss/so					
			and 3-6" dia rocks						
3									
4									

DESCRIPTION	INITIAL SYSTEM	REPAIR SYSTEM
Available Space (.1945)		
System Type(s)		
Site LTAR		

OTHER FACTORS (.1946): _____
SITE CLASSIFICATION (.1948): _____

EVALUATED BY: _____
OTHER(S) PRESENT: _____


Now Lot 93
L175
50' SETBACK
Basement
802
Crawl
20' PSDE
243'
DRIVE
6. sq.ft.
95
94
93
96
109'
41'
50'
24'
35'
N18°14'31"E
253.0


L175
171'
96'
188'
BASEMENT
80²
CRAWL
191
190
189
94
93
92
298'
295'
253'
287'
DRIVE
DRIVE
DRIVE
35' SETBACK
95'
148'
114'
106
112'
50'
24'
N18°14'31"E
253.00'
N18°14'31"E