IREDELL COUNTY HEALTH DEPARTMENT


ENVIRONMENTAL HEALTH DIVISION

PAGE 2: *SITE PLAN WORKSHEET*

SEE THE "SAMPLE SITE PLAN" BELOW. ***INCOMPLETE SITE PLANS WILL BE RETURNED TO YOU FOR COMPLETION AND MAY RESULT IN A DELAY IN THE ISSUANCE OF YOUR SEPTIC SYSTEM PERMIT!!!***

Place an (X) beside each item as you complete the site plan:

( ) Property Line measurements are clearly identified
( ) All proposed structures are indicated
( ) Front and side setbacks from property line
( ) Preferred driveway location and well location
( ) Area you prefer your septic system to be placed
( ) North arrow, or other sufficient indicator of direction

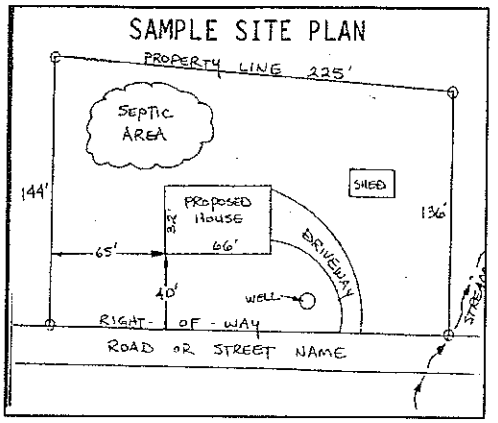

Circle N/A on the following if appropriate:

Location of septic systems and wells within 100' of your property	N/A
Location of easements and rights of ways on your property	N/A
Location of any designated wetlands on the property	N/A


USE THIS SPACE TO DRAW YOUR SITE PLAN

Show: proposed house or business footprint, wells, water lines, patios, pools and decks, and any other item that will occupy space on the site

See attached permit

Signature: _____ 10/8/15

Property owner or owner's legal representative signature (SIGNATURE REQUIRED) — DATE

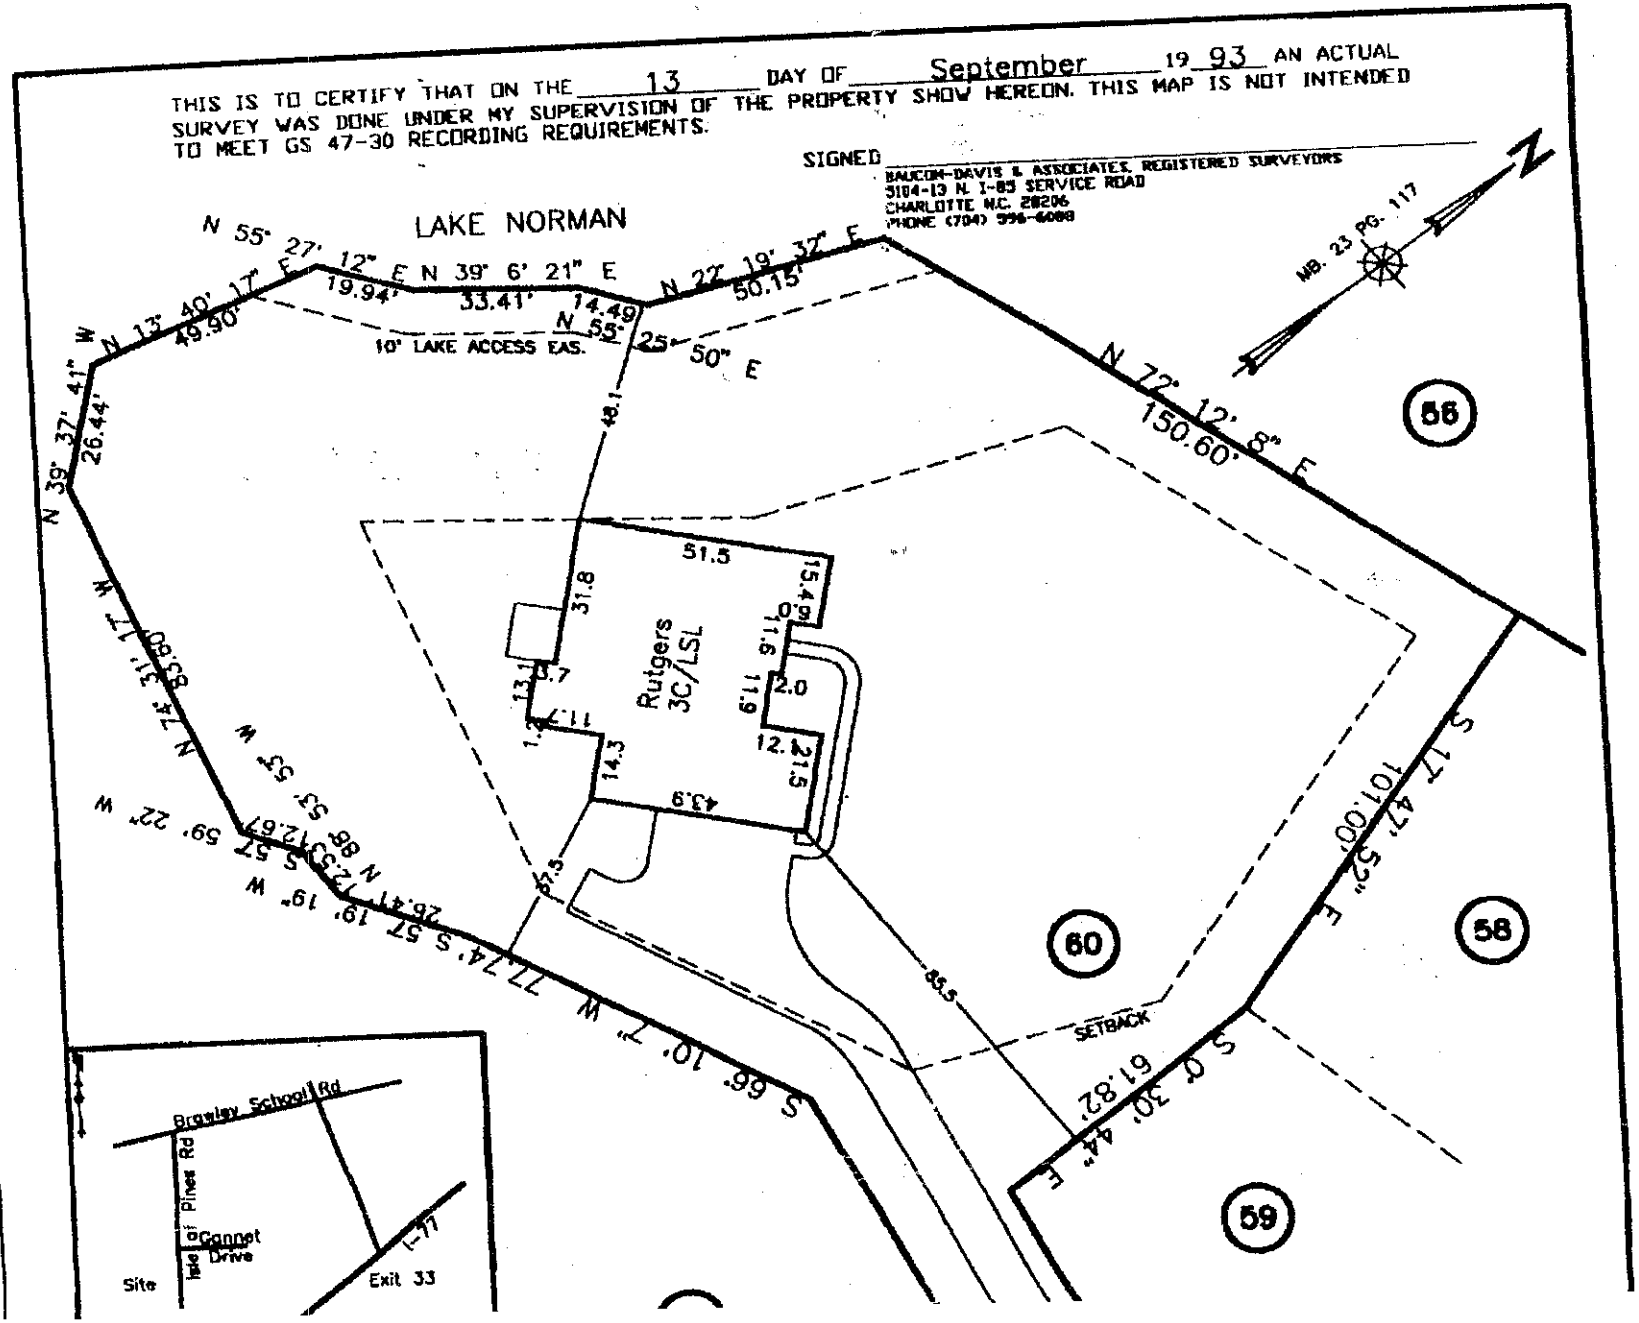
THIS IS TO CERTIFY THAT ON THE 13 DAY OF September 19 93 AN ACTUAL SURVEY WAS DONE UNDER MY SUPERVISION OF THE PROPERTY SHOW HEREON. THIS MAP IS NOT INTENDED TO MEET GS 47-30 RECORDING REQUIREMENTS.
SIGNED
BAUCOM-DAVIS & ASSOCIATES, REGISTERED SURVEYORS
5104-13 N. I-85 SERVICE ROAD
CHARLOTTE N.C. 28206
PHONE (704) 596-6088
LAKE NORMAN
MB. 23 PG. 117
N 55° 27' 12" E 19.94'
N 39° 6' 21" E 33.41'
N 22° 19' 32" E 50.15'
N 13° 40' 17" E 49.90'
N 55° 25' 50" E 14.49'
10' LAKE ACCESS EAS.
N 39° 37' 41" W 26.44'
48.1
N 72° 12' 8" E 150.60'
N 74° 31' 17" W 88.08'
N 88° 53' 57" W 12.67'
S 57° 59' 22" W 12.53'
S 66° 10' 7" W 74.57'
S 17° 47' 52" E 101.00'
S 0° 30' 44" E 61.82'
51.5
31.8
15.49
11.6
11.9
2.0
12.2
13.1
3.7
11.1
1.8
14.3
43.9
Rutgers
3C/LSL
67.5
65.5
SETBACK
56
58
59
60
Brawley School Rd
Isle of Pines Rd
Cannot Drive
Site
I-77
Exit 33