14780

4635 29 3014

# IREDELL COUNTY HEALTH DEPARTMENT

## IMPROVEMENT PERMIT AND CERTIFICATE OF COMPLETION / OPERATIONS PERMIT

OWNER OR CONTRACTOR M.I. Homes DATE Aug. 28, '92 PERMIT NO. 2G23A55

PHONE: Business ______ Home ______

LOCATION 1100 TL 1113 TR Waterford TL Highview TR Harborshore Ct. on left

S.R. No. ______

SUBDIVISION NAME Pine Isle LOT NO. 55 SECTION OR BLOCK NO. ______

111 Harbor Shore Ct

House ☑ Mobile Home ☐ Business ☐ Other ______

No. Bedrooms 4 No. Bathrooms 3½

Garbage Disposal Unit Yes ☑ No ☐

Auto. Dishwasher Yes ☑ No ☐

Auto. Wash. Machine Yes ☐ No ☐

Lot Area 720,000 ft²

Soil Characteristics SC clay


Application Rate ~.3 gal/ft²/day

Topography ~6%

Depth to Water Table > 4'

Rock or other impervious formations none obs

______ Basement with Plumbing ______ Basement without Plumbing ✓ No Basement ✓ Crawl Space

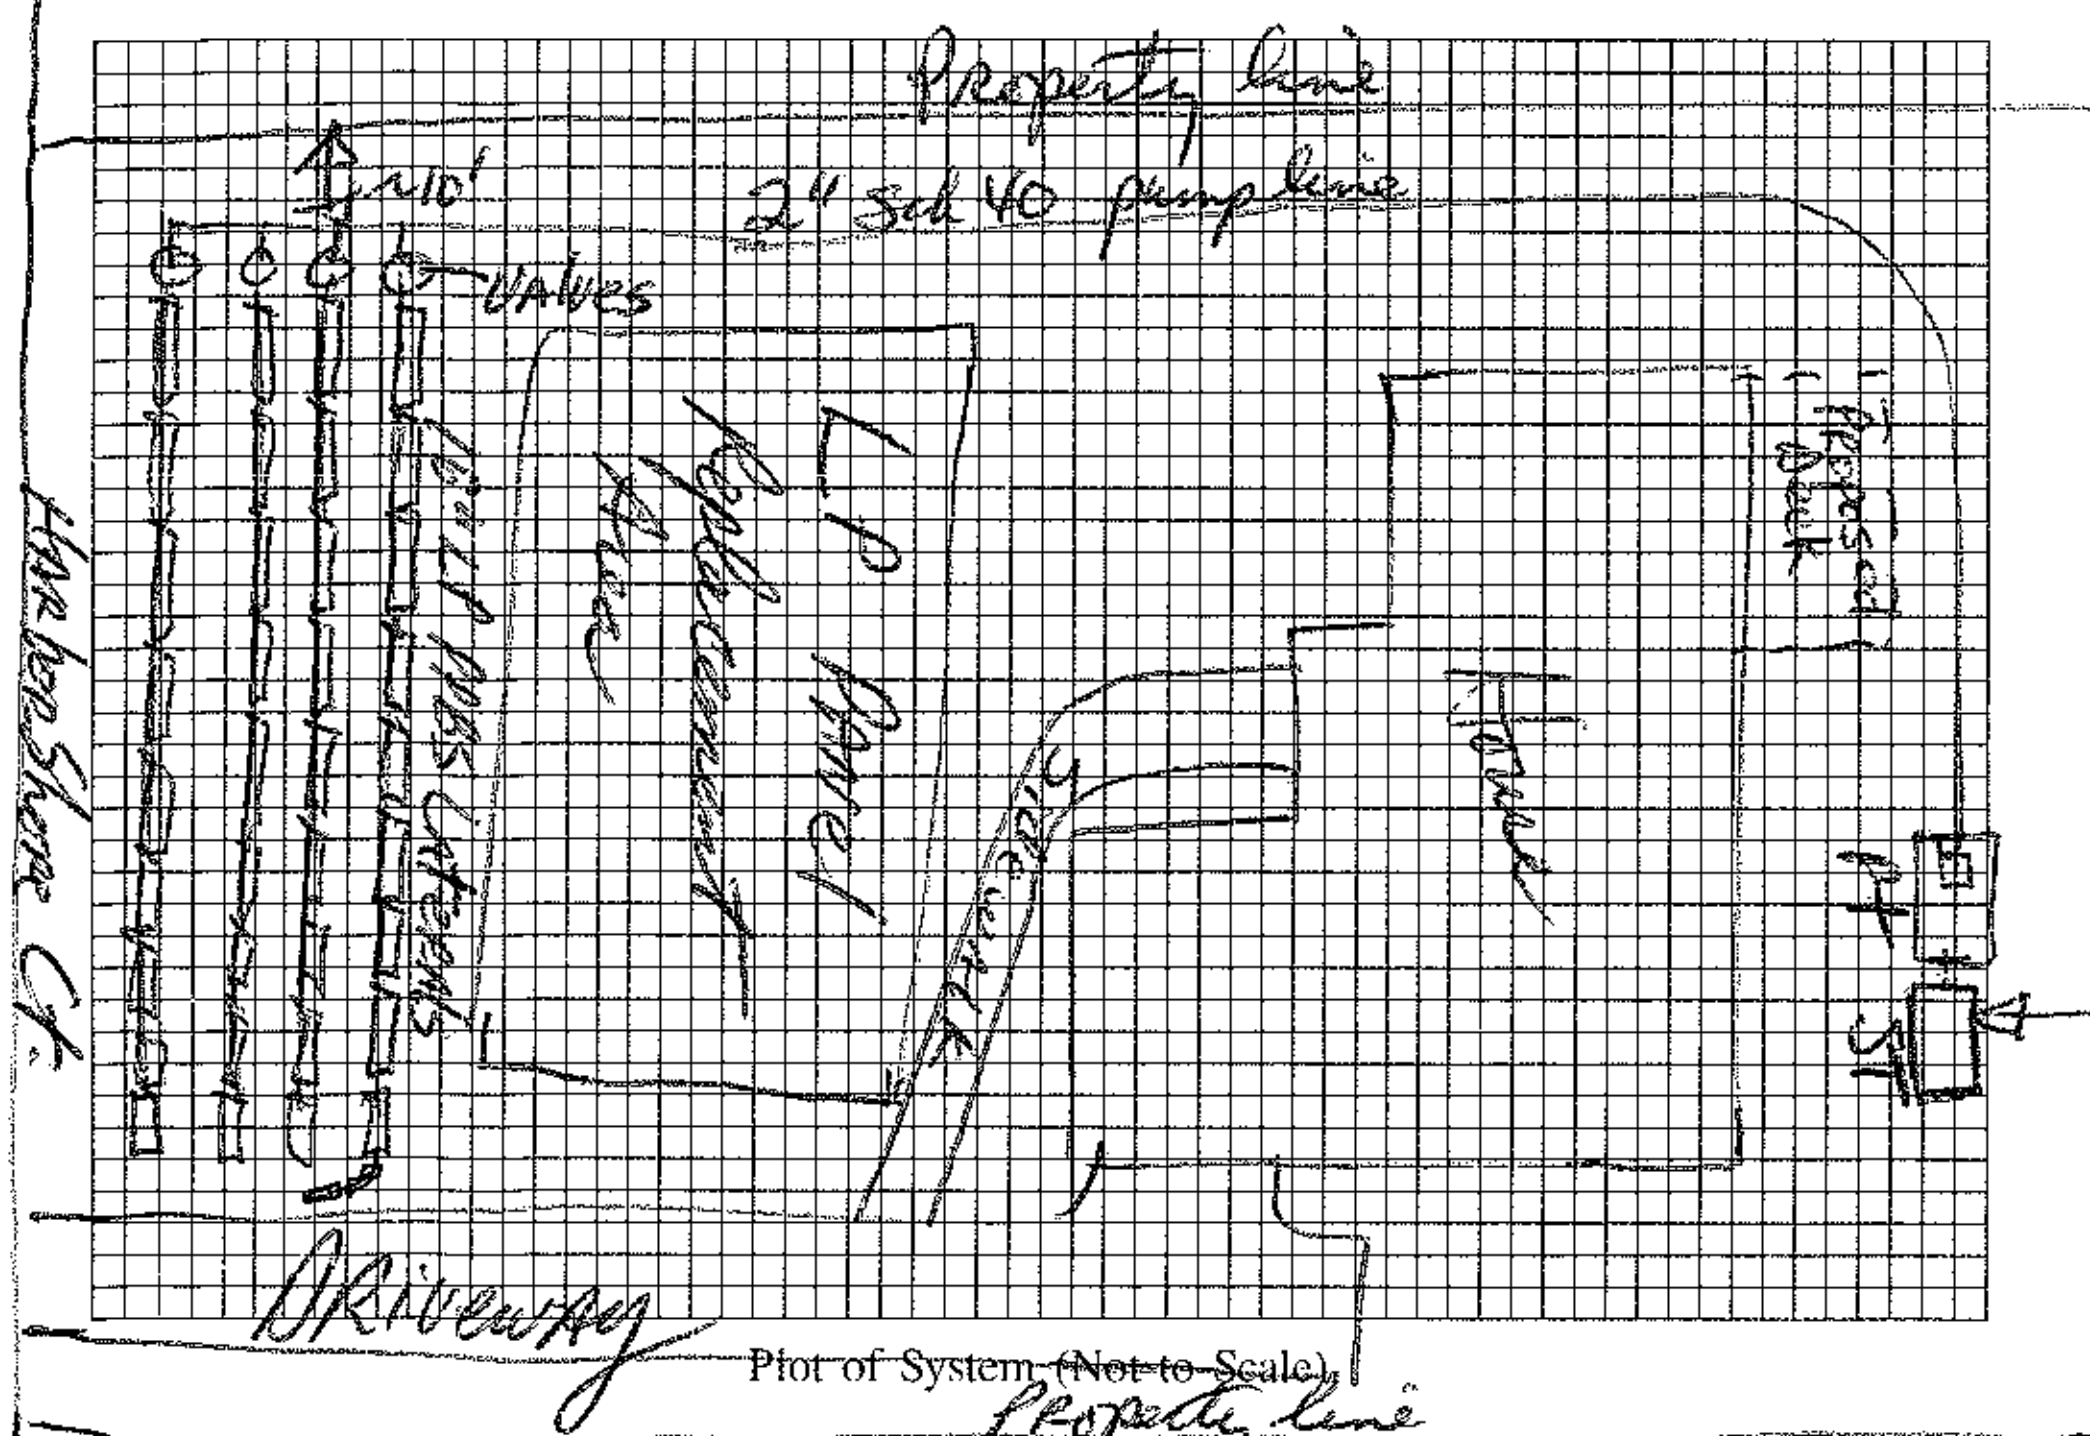


Plot of System (Not to Scale)

Size of Tank ST 1500 / PT 1500 Gals.

Nitrification Field:

No. of Lines 4

Sq. Ft. ______ Linear Ft. 270 ft

Depth of Stone in Lines LP 16" PPBS

Water Supply: Individual ☐

Public ☑ CW

Installed by FJ Erwin

I understand and agree to install a septic tank system as specified on this Improvement Permit.

Signed: ______

(IMPROVEMENT PERMIT IS VALID FOR 60 MONTHS FROM DATE OF ISSUE.)

IMPROVEMENT PERMIT BY DRH

COMMENTS

Drainfield installed 8/25/92, Tanks checked, pressure set, alarm checked 8/26/92 DRH

Operation permit

CERTIFICATE OF COMPLETION BY DR Hanson, RS DATE Sept 28, '92

EXISTING SYSTEM CHECKED BY ______ DATE ______

CONSTRUCTION MUST COMPLY WITH ALL OTHER APPLICABLE STATE AND LOCAL REGULATIONS

Permit is VOID if any unauthorized changes are made in installation of system, and/or if any unapproved changes are made to the site, and/or if any false information is supplied toward securing Improvement Permit.

Health Dept. Copy: White Inspection Dept. Copy: Yellow Sanitarian's Copy: Pink Owner's Copy: Gold

3/10/93 – 2 valves and pump line & 3 panels moved because of prop. line mistake – Valve covers replaced that were damaged due to other construction