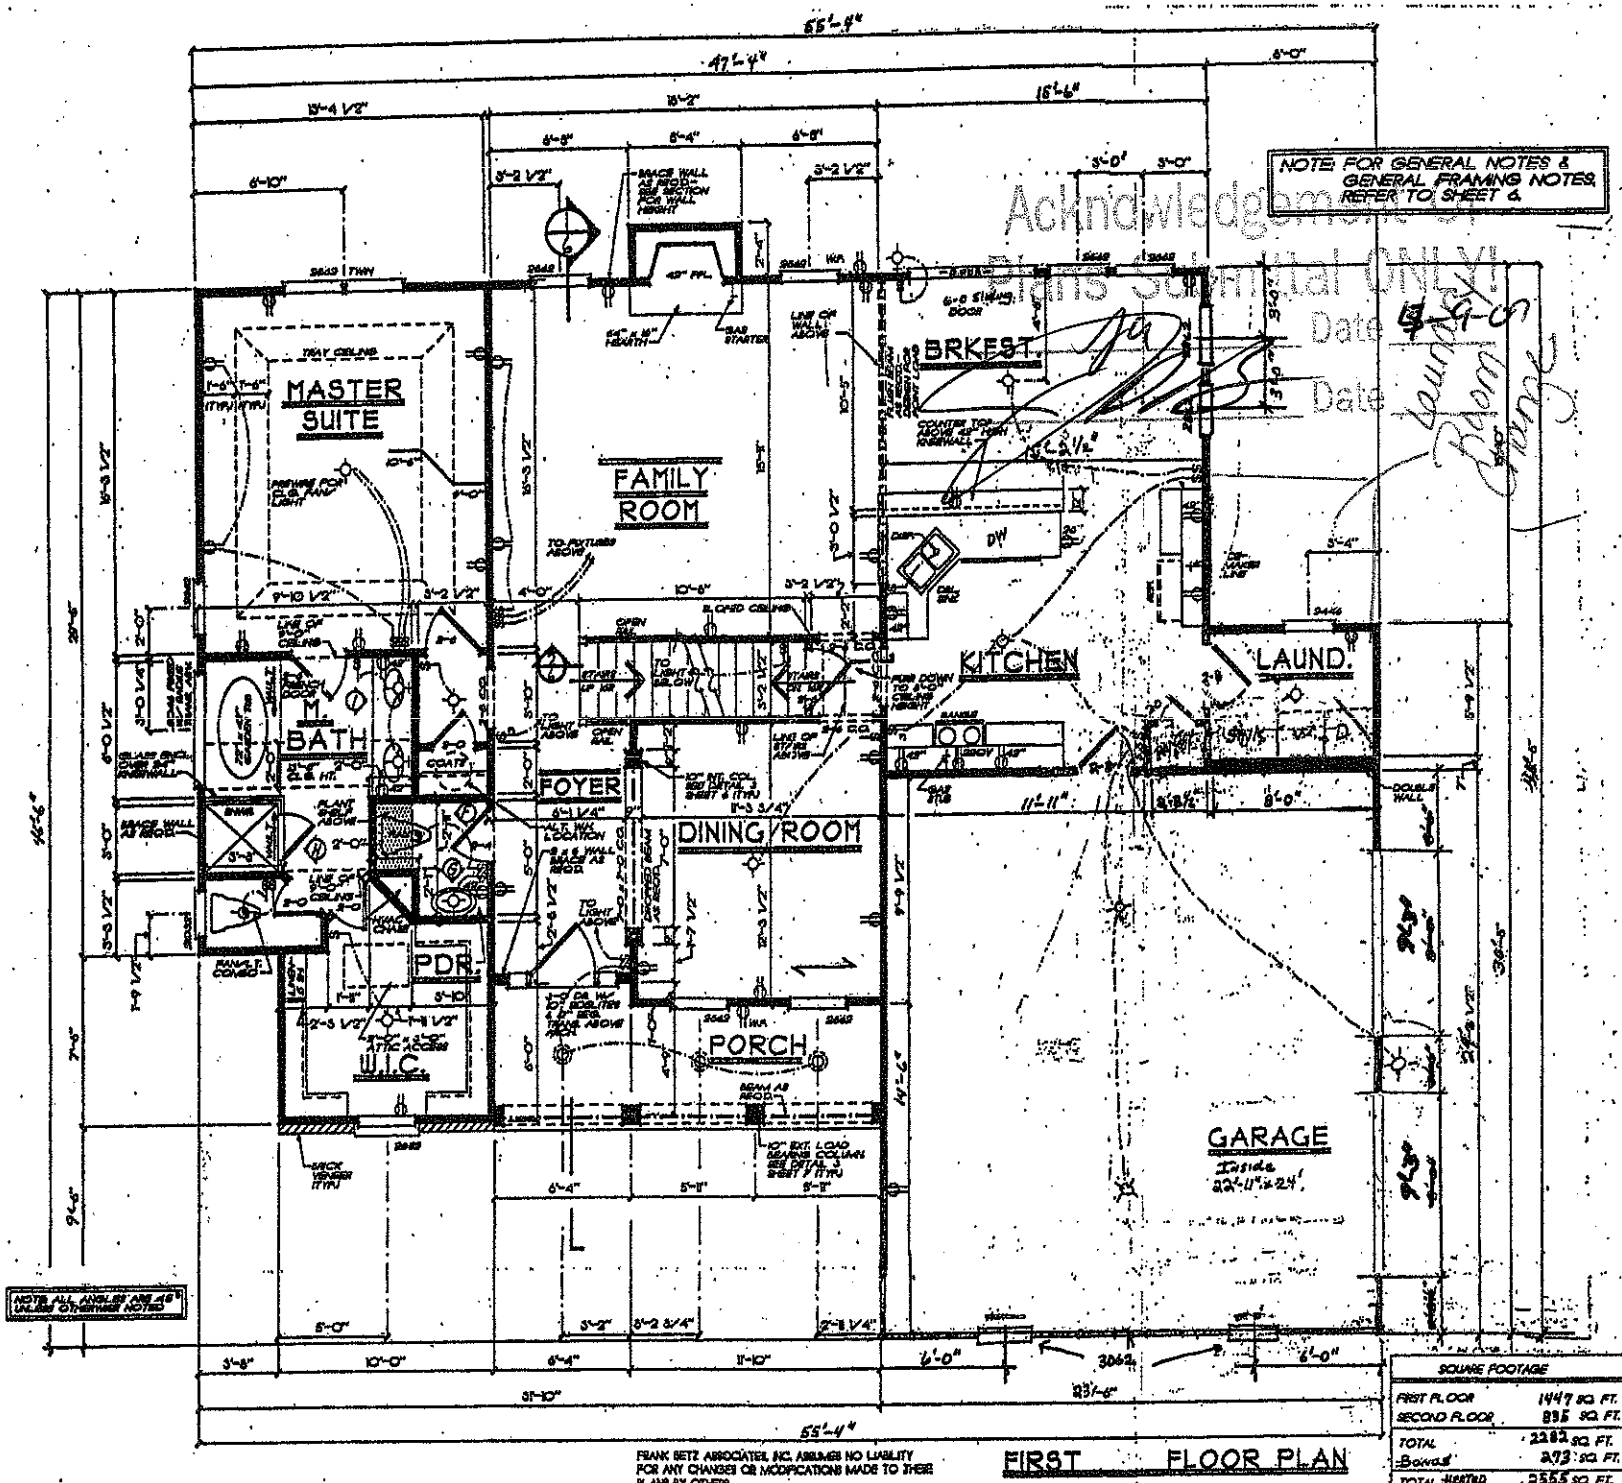


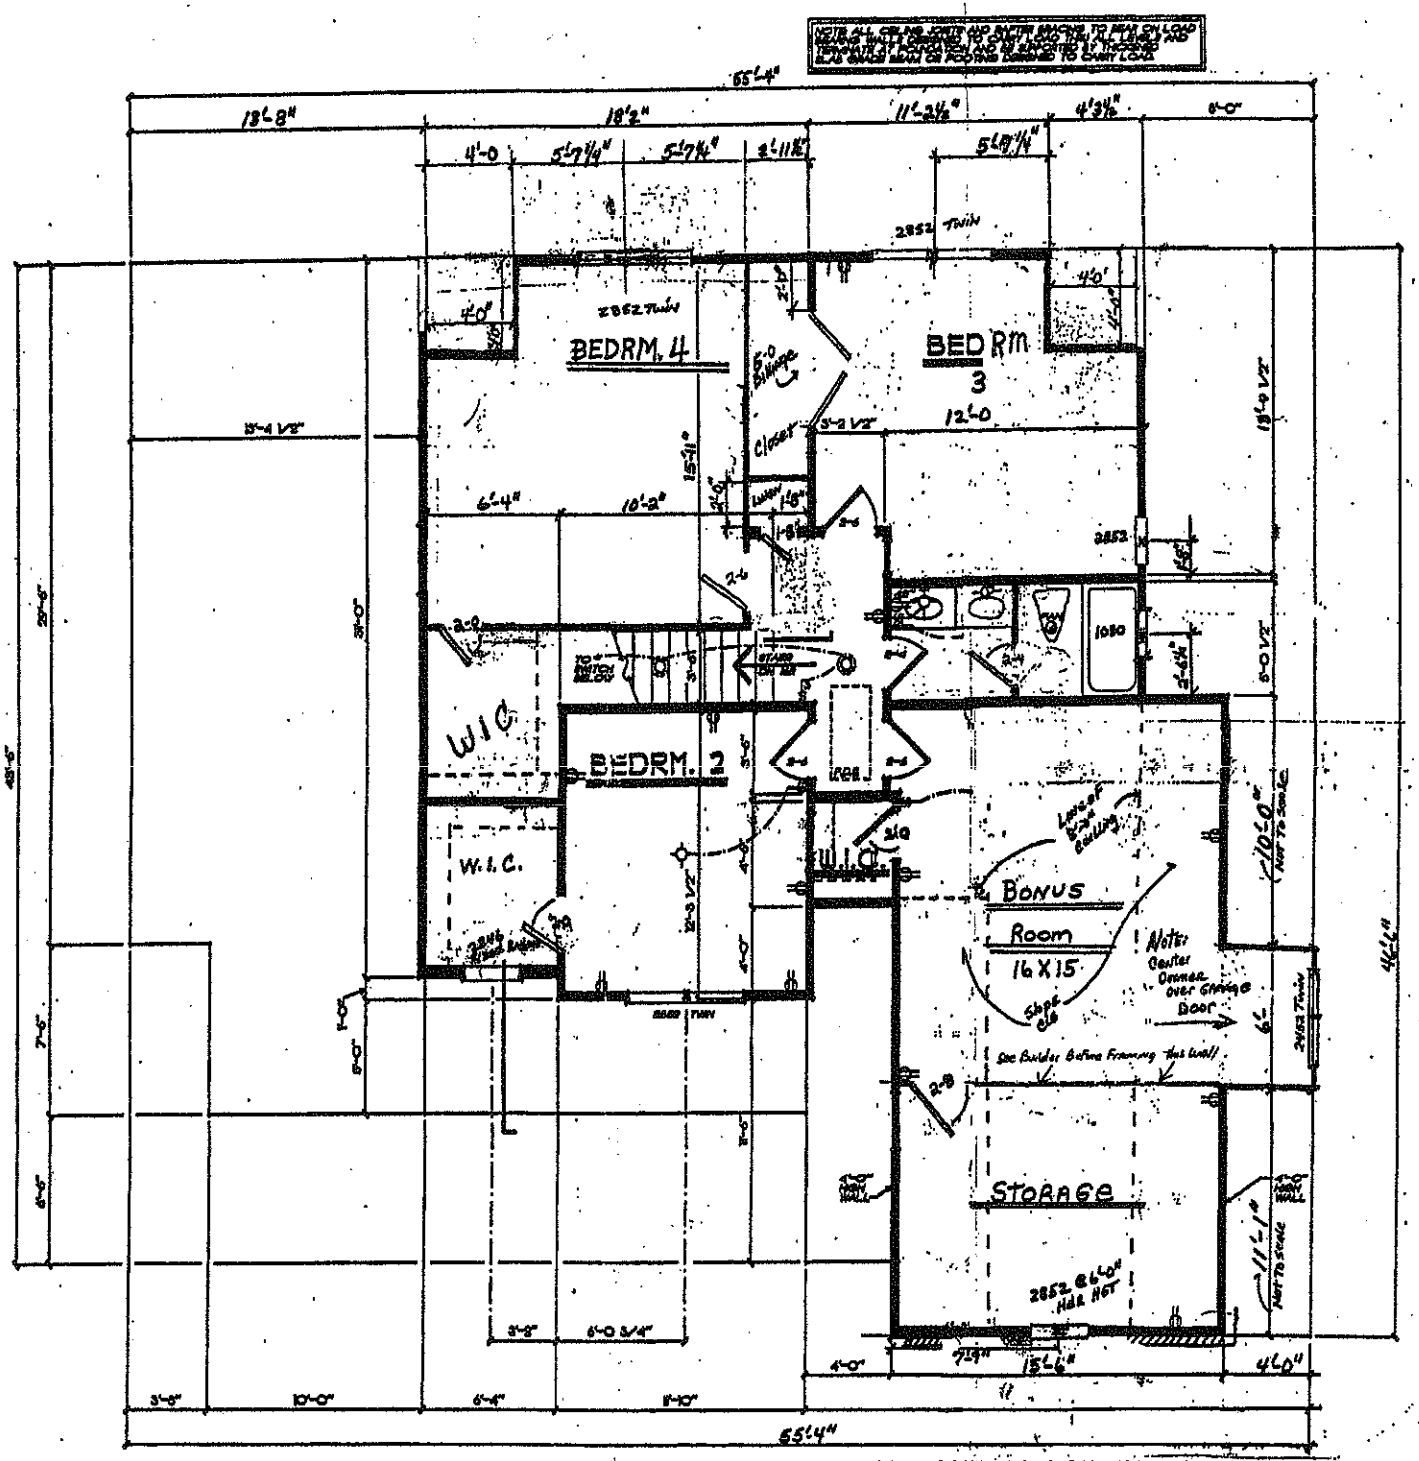

HOMEPLANS

FIRST FLOOR PLAN

THE WILLOW

FBA
FRANK BETZ ASSOCIATES, INC.

SHEET 4




# SECOND FLOOR PLAN

1/4" = 1'-0"

HOMEPLANS

SECOND FLOOR PLAN

THE WILLOW

FBA

FRANK METZ ASSOCIATES, INC.

5